
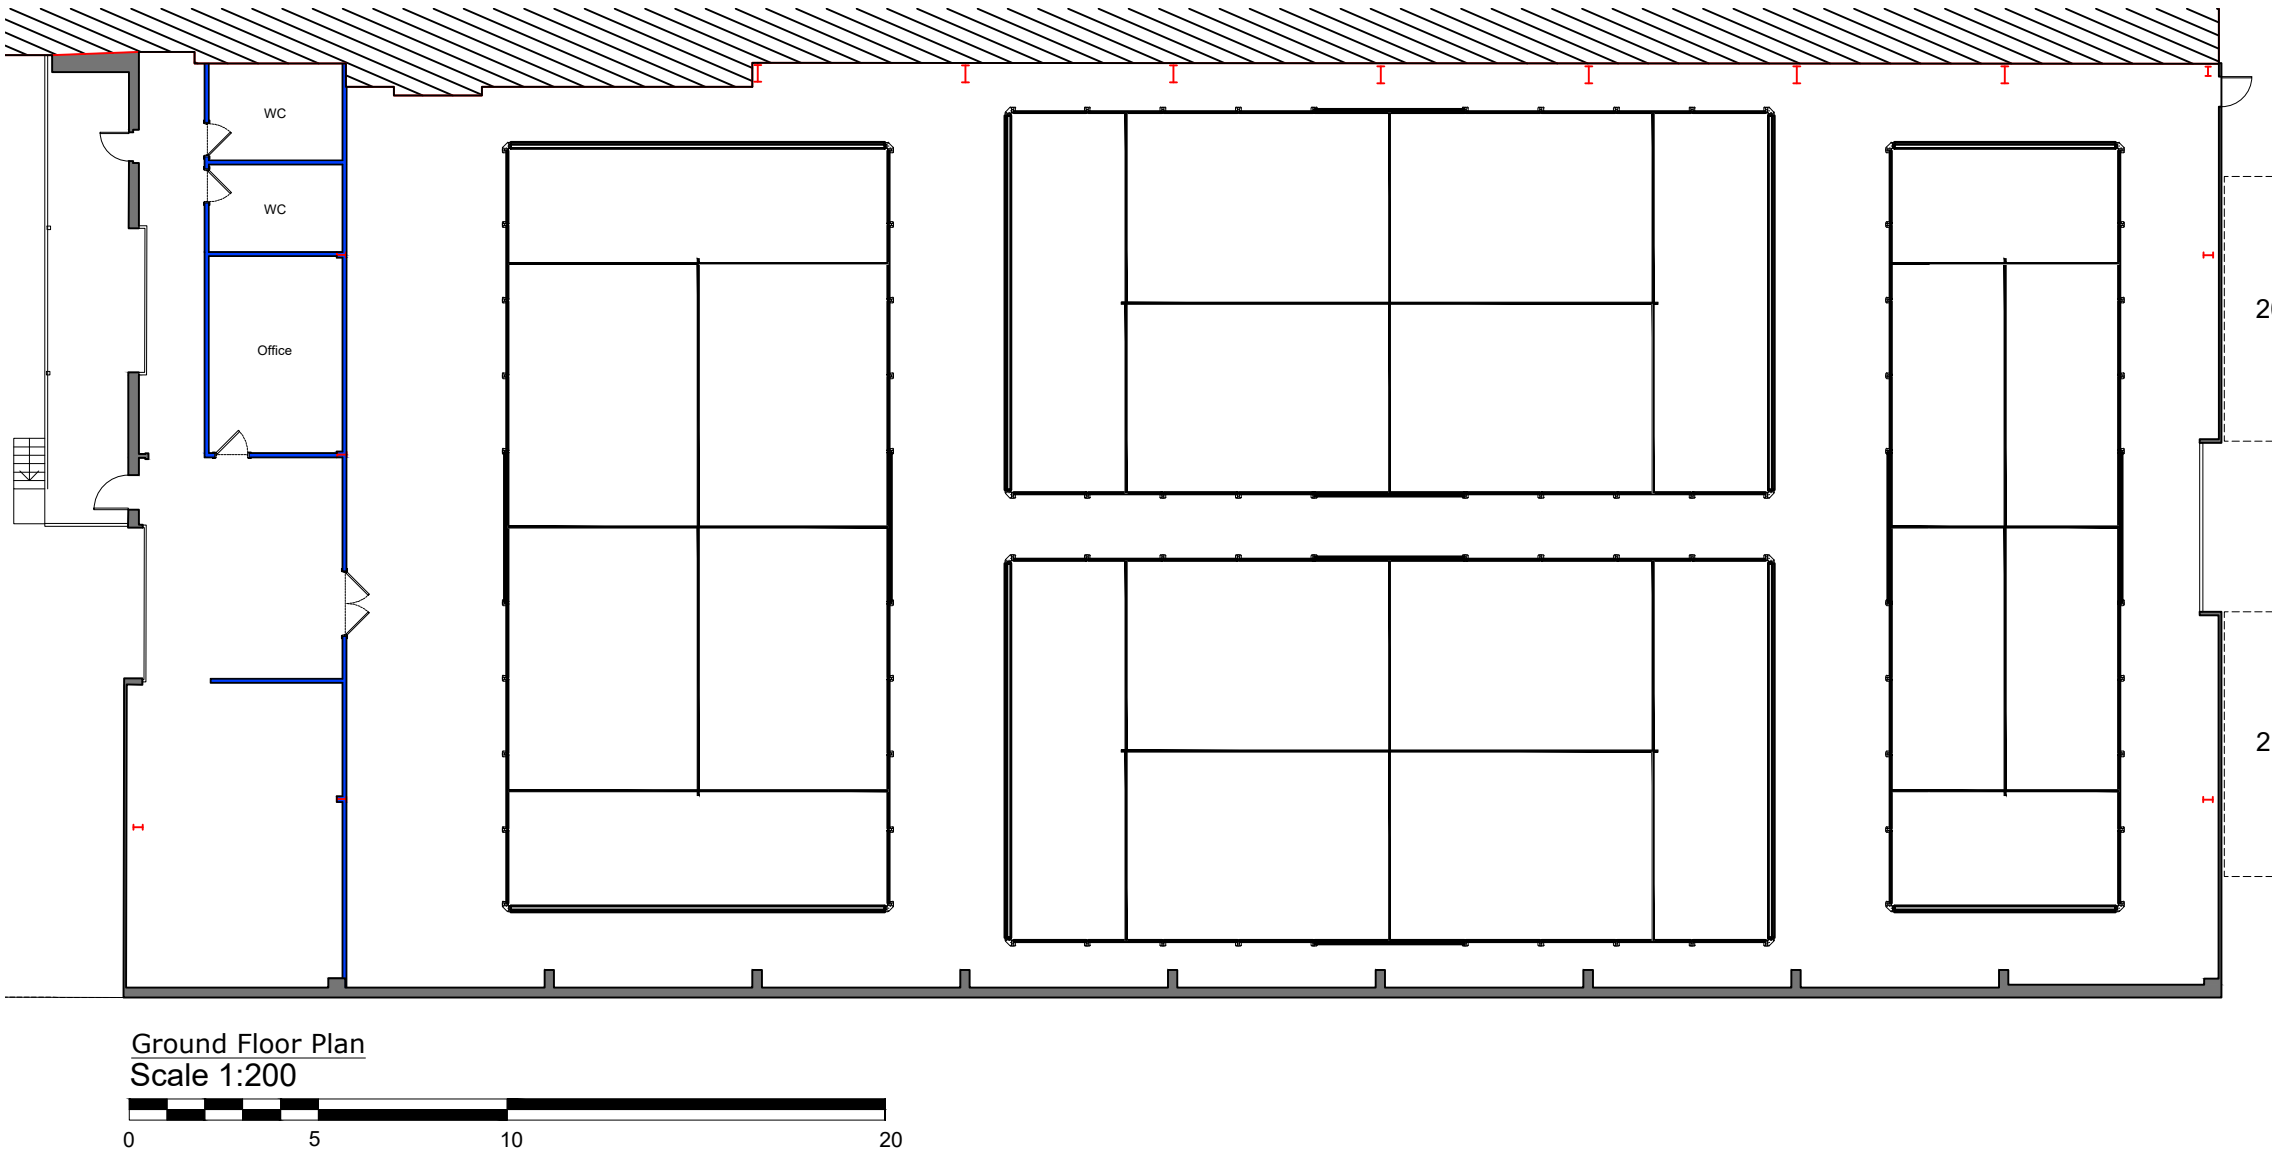


THIS DRAWING MUST NOT BE SCALED.
PRIOR TO THE COMMENCEMENT OF ANY WORKS, THE BUILDER
IS TO CHECK AND/OR DETERMINE ALL CONSTRUCTION DETAILS,
INCLUDING CHECKING EXISTING SITE LEVELS AND DIMENSIONS.
THE DRAWING IS TO BE READ IN CONJUNCTION WITH ALL OTHER
PROJECT DRAWINGS, CONSTRUCTION NOTES AND/OR PROJECT
SPECIFICATION. ALL DISCREPANCIES SHOULD BE REPORTED
IMMEDIATELY.

Rev.	Date	Details	Drawn
-	-	-	-

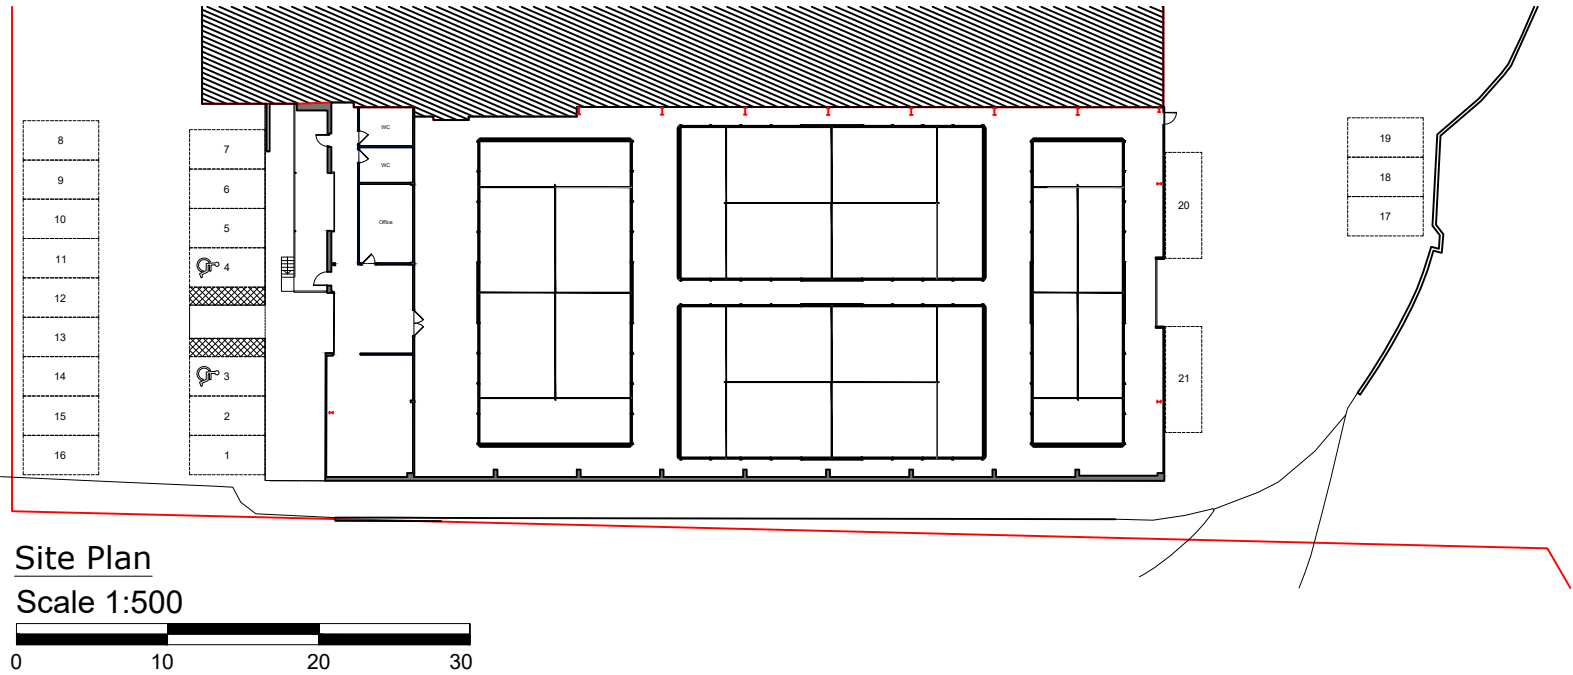

Client:
Padel People

Site Address:
Unit N
Chelworth Industrial Estate
Cricklade, Swindon
SN6 6HE

Description:
Site Plan and Plan

Drawing Number: 26-010/P/003

Status: **PLANNING**

Scale: 1:200/500 @ A3

Date: February 2026

Drawn: CG

Checked:

THIS DRAWING IS THE COPYRIGHT
OF BLUE SKY CAD LTD AND MUST
NOT BE USED IN CONJUNCTION
WITH ANY OTHER PROJECT
WITHOUT WRITTEN CONSENT



FERNEBERGA HOUSE
ALEXANDRA ROAD
FARNBOROUGH
HAMPSHIRE, GU14 6DQ
t: 01252 757285
w: www.blueskycad.co.uk