
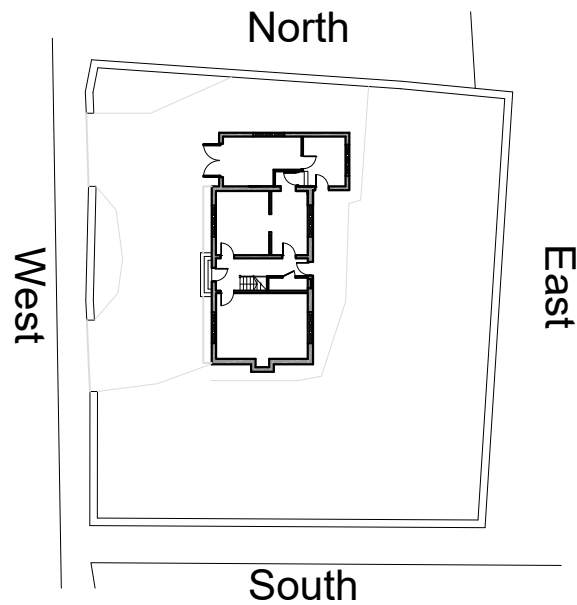
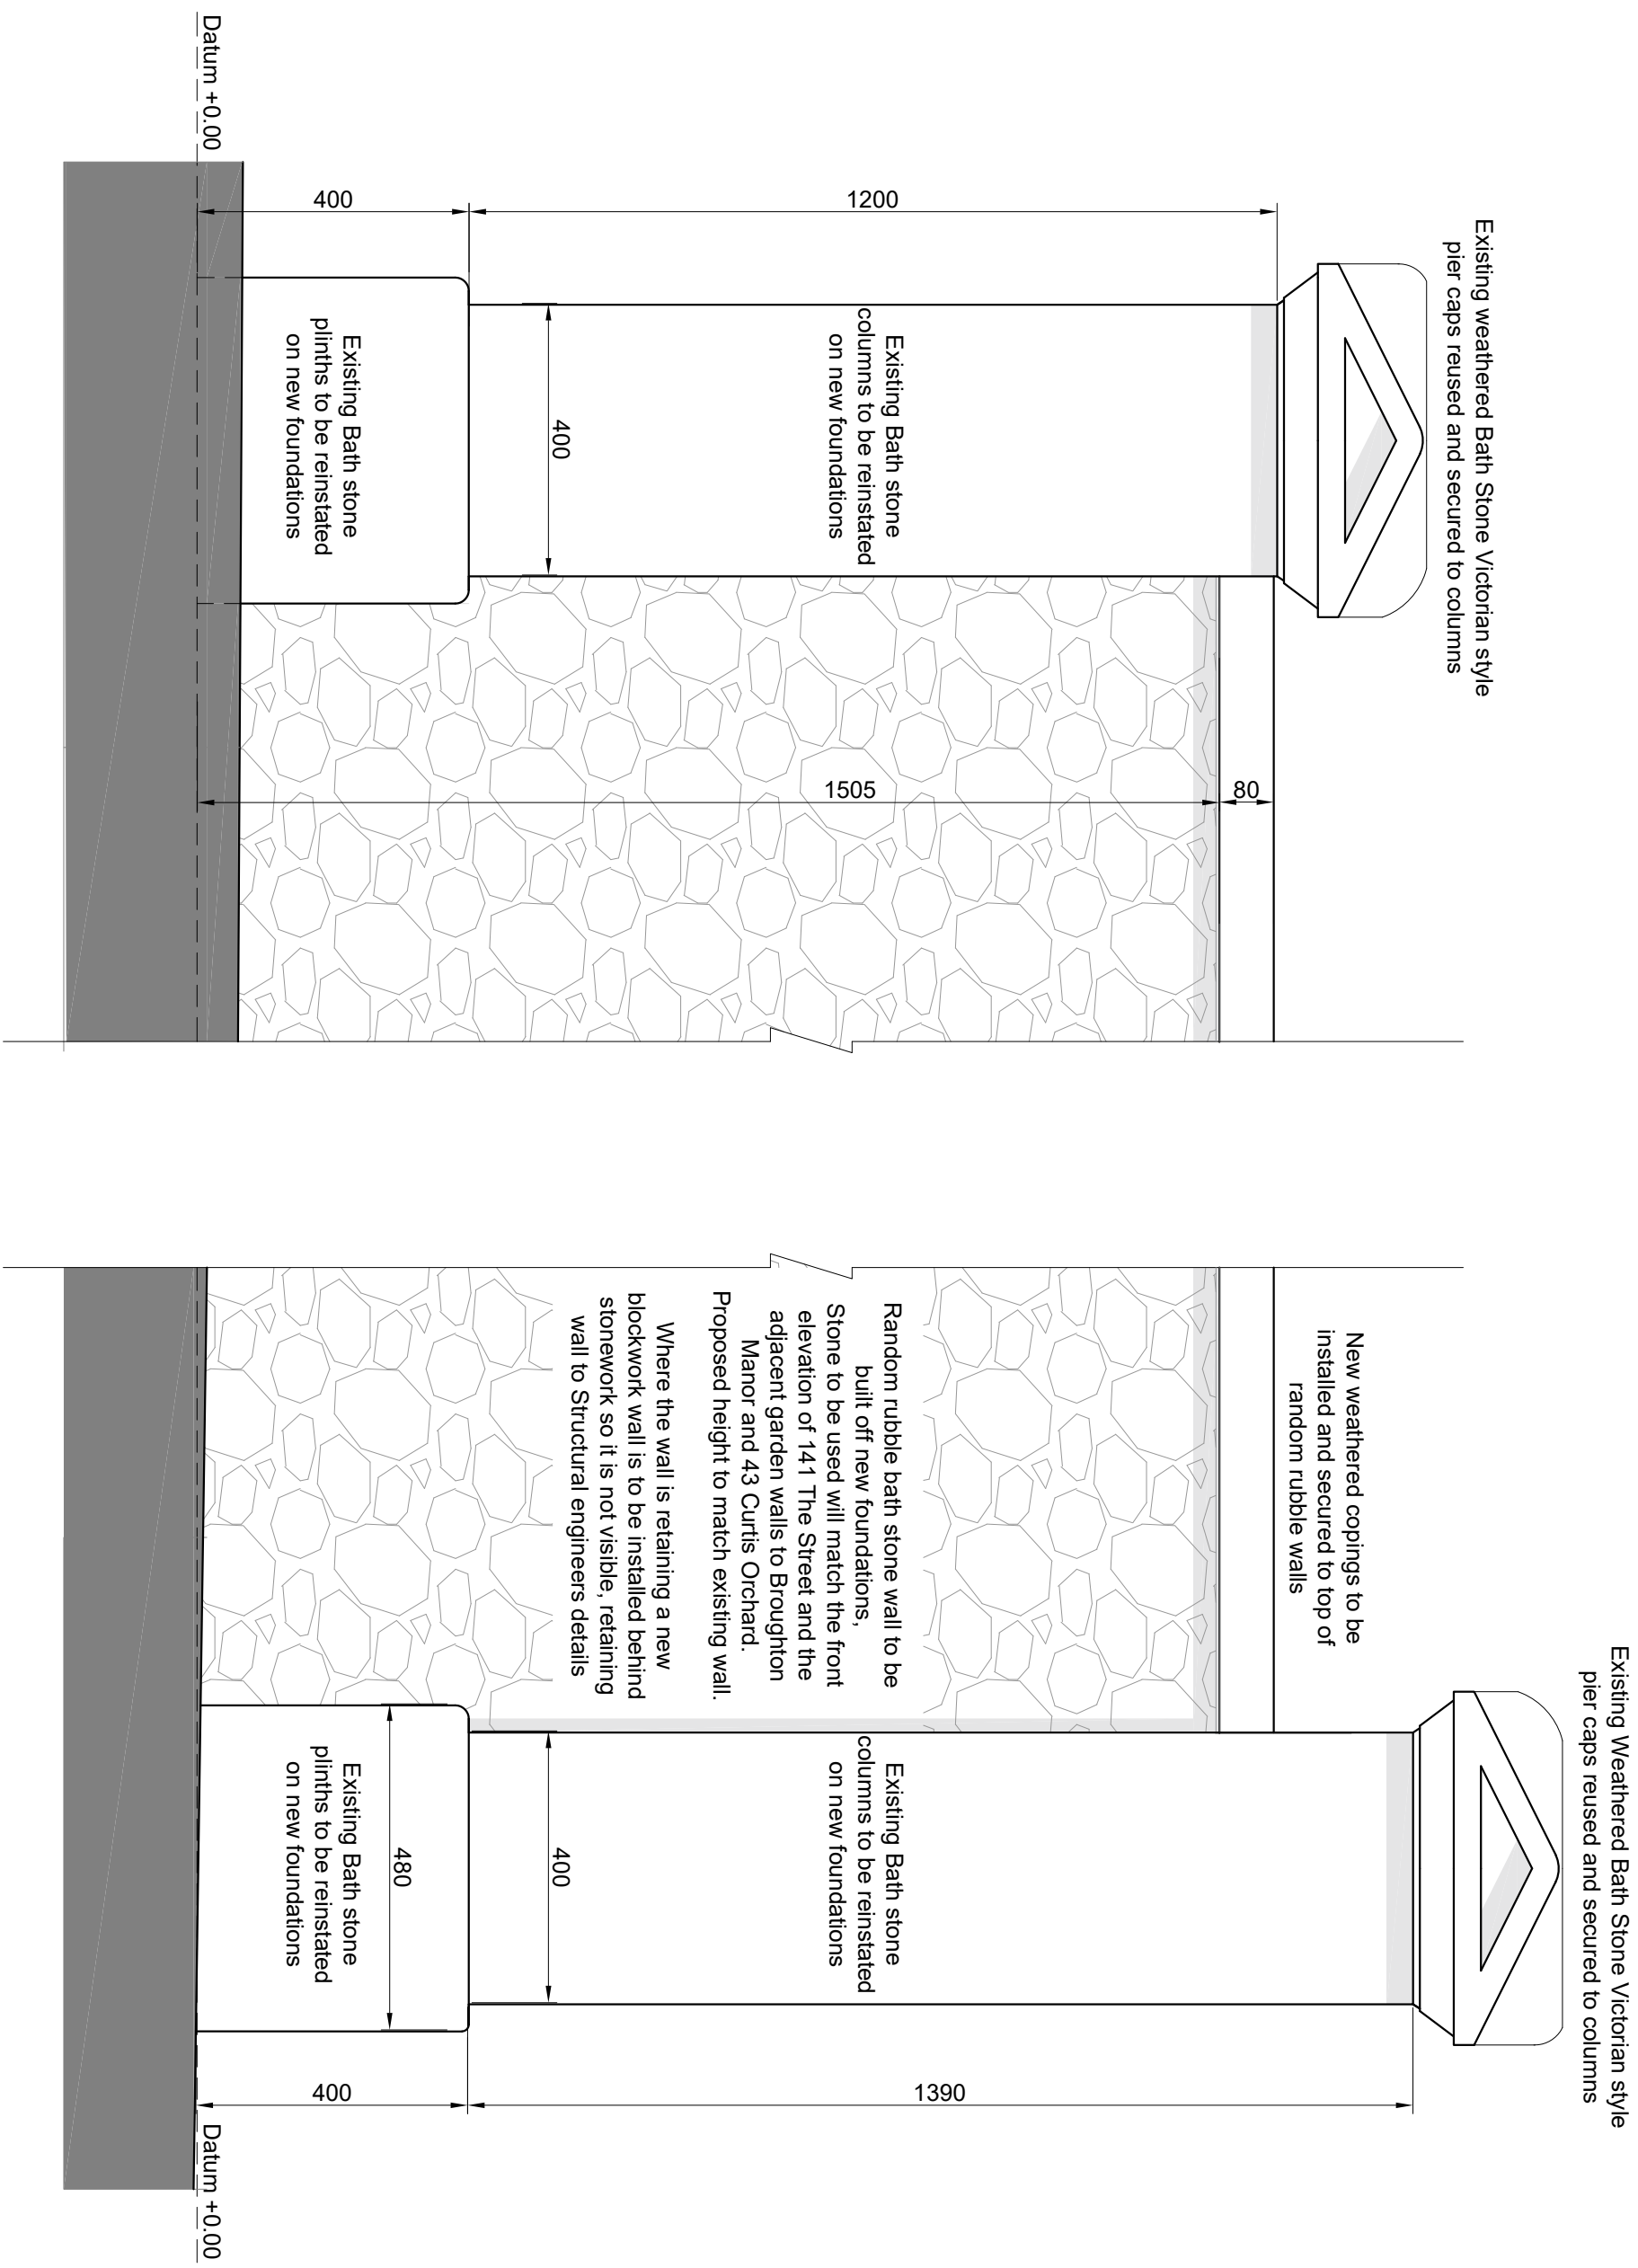


Proposed West Elevation - Garden wall to 141 The Street

1:50 @A1

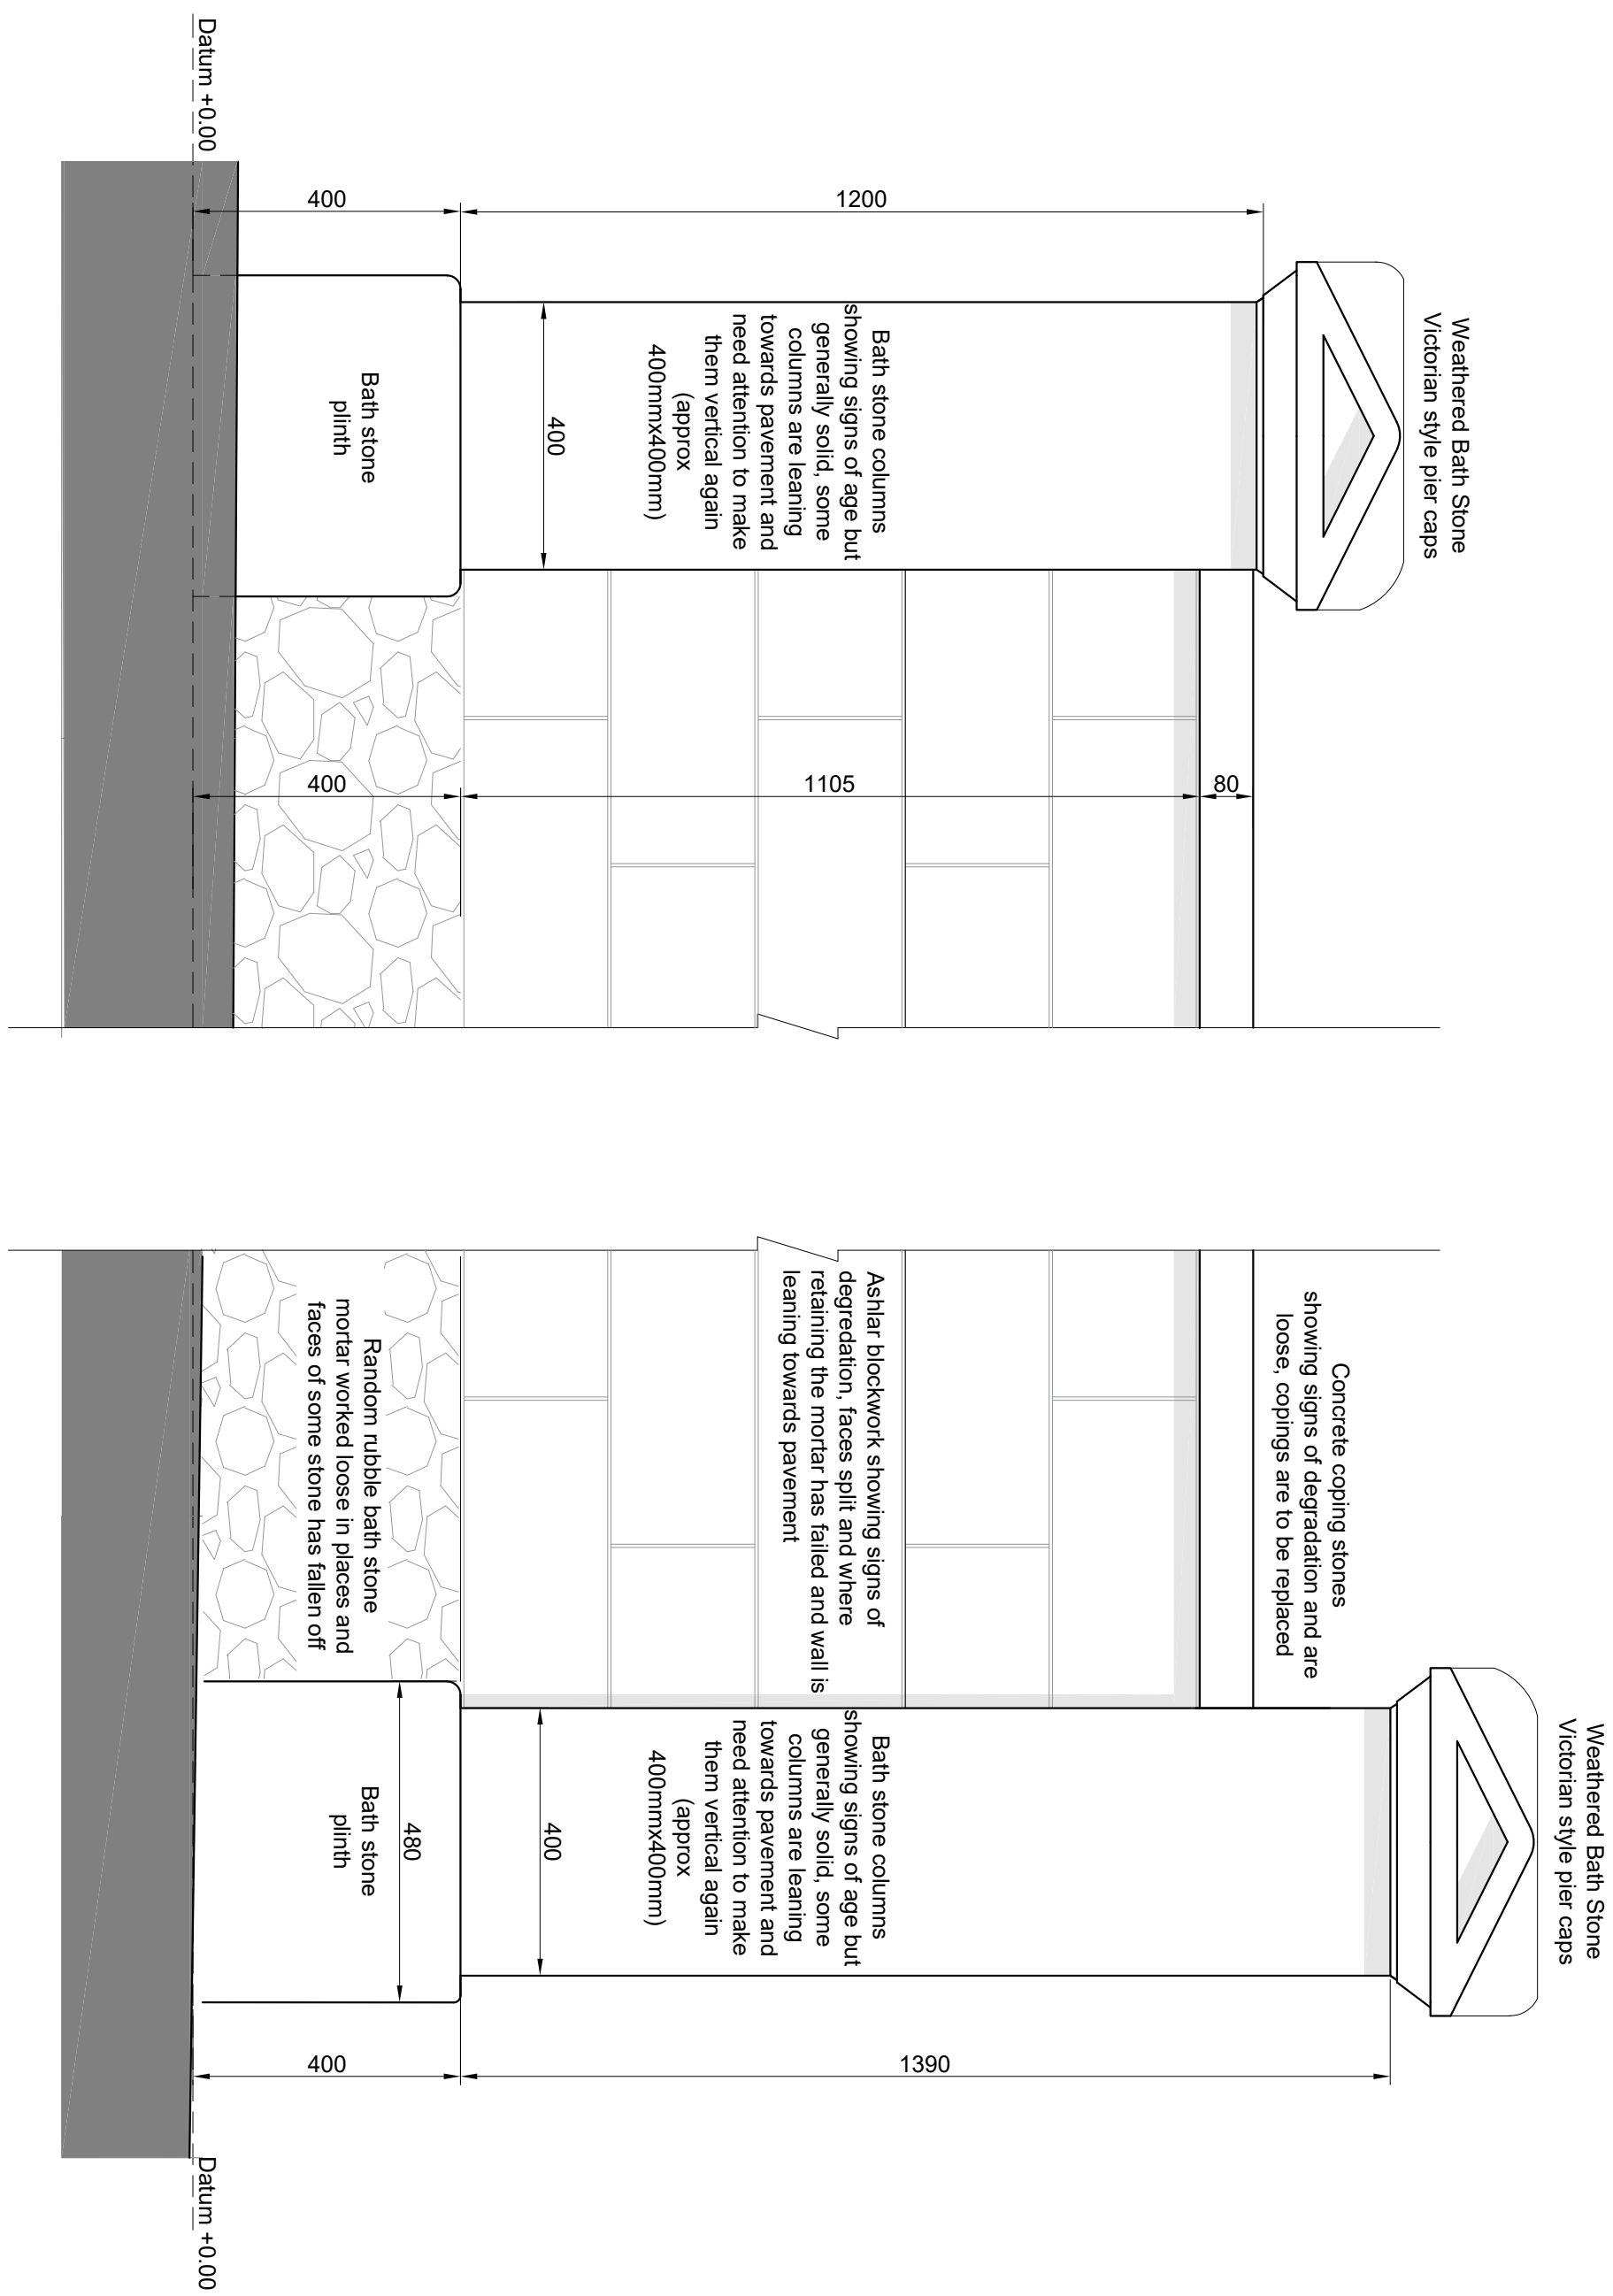

- All works proposed shall be consistent in accordance with the related 1835 and CDD regulations. Where doubt arises over any aspect of safety, consult the Agent.
- Should any discrepancy be found on this drawing or related project information then the matter should be brought to the attention of the architect for resolution as soon as possible.
- This drawing may be based on a measured survey or Ordnance Survey information. Do not scale from this drawing unless for planning purposes.
- All dimensions are in millimetres unless otherwise stated. All information and details detailed on this drawing are subject to site dimension checks.

Revision	TH	TH	25.02.26
	Drawn	Checked	Date
0mm	200mm	400mm	600mm
			800mm
			1m
Scale @ 1:10			

PROJECT NAME
Hortons
141 The Street
Broughton Gifford

Mr and Mrs Price

Existing and proposed garden wall Details

SHEET SIZE	A1	SCALE	1:10 @ A1
STATUS CODE	S0	REVISION	Preliminary
REVISION DATE	25.02.26	REVISION	P01
DRAWING NUMBER	E-103		