



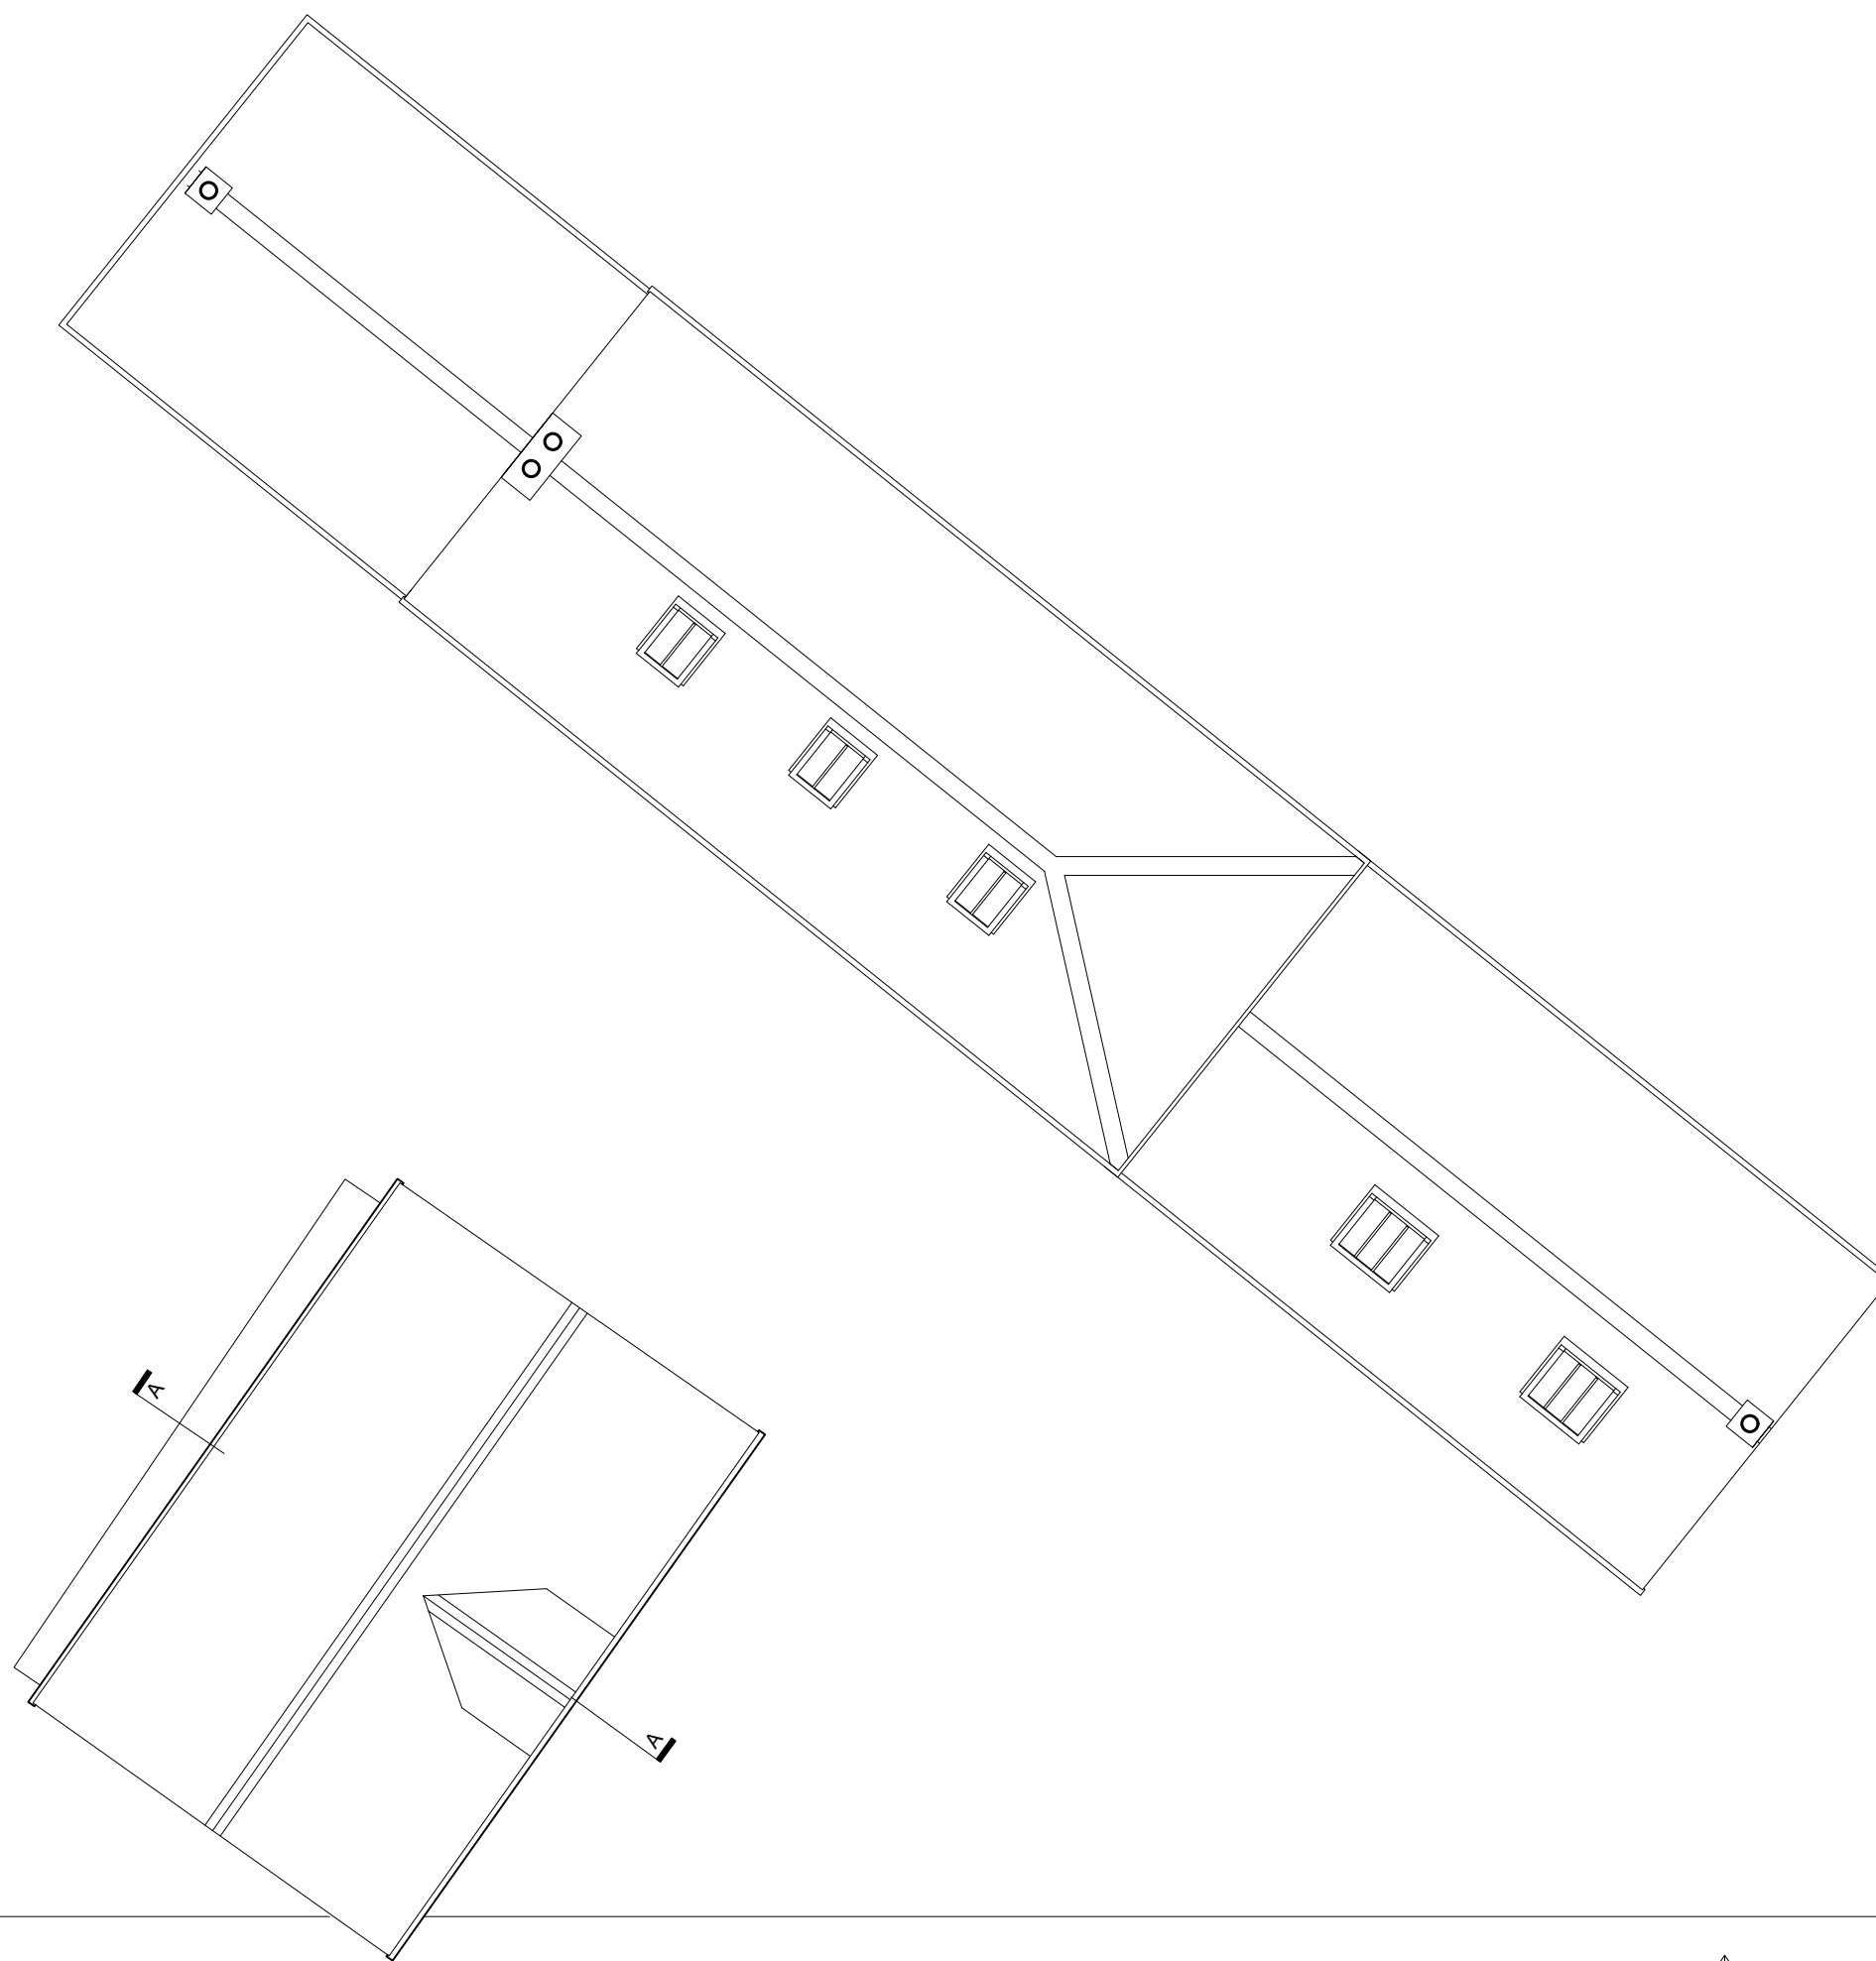

NOTES:
DO NOT SCALE OFF THIS DRAWING. ALL DIMENSIONS TO BE CHECKED ON SITE.
PLANNING PERMISSION SHOULD BE RECEIVED PRIOR TO STARTING WORKS IF
RELEVANT. ALL PROPOSALS TO BE CHECKED WITH A STRUCTURAL ENGINEER,
APPROVED BUILDING INSTRUCTOR AND PARTY WALL SURVEYOR.

 

FOR PLANNING

REV: -

POB. ARCHITECTS
WWW.PICKOURBRAINS.CO.UK
PROJECT NAME: **THE OLD POST OFFICE**
PROJECT NUMBER: **280**
CLIENT: **LINTIN**
DRAWING TITLE: **EXIST ROOF PLAN**
DRAWING NO: **104**
SCALE: **1:100@A3** DATE: **FEB 2026**