

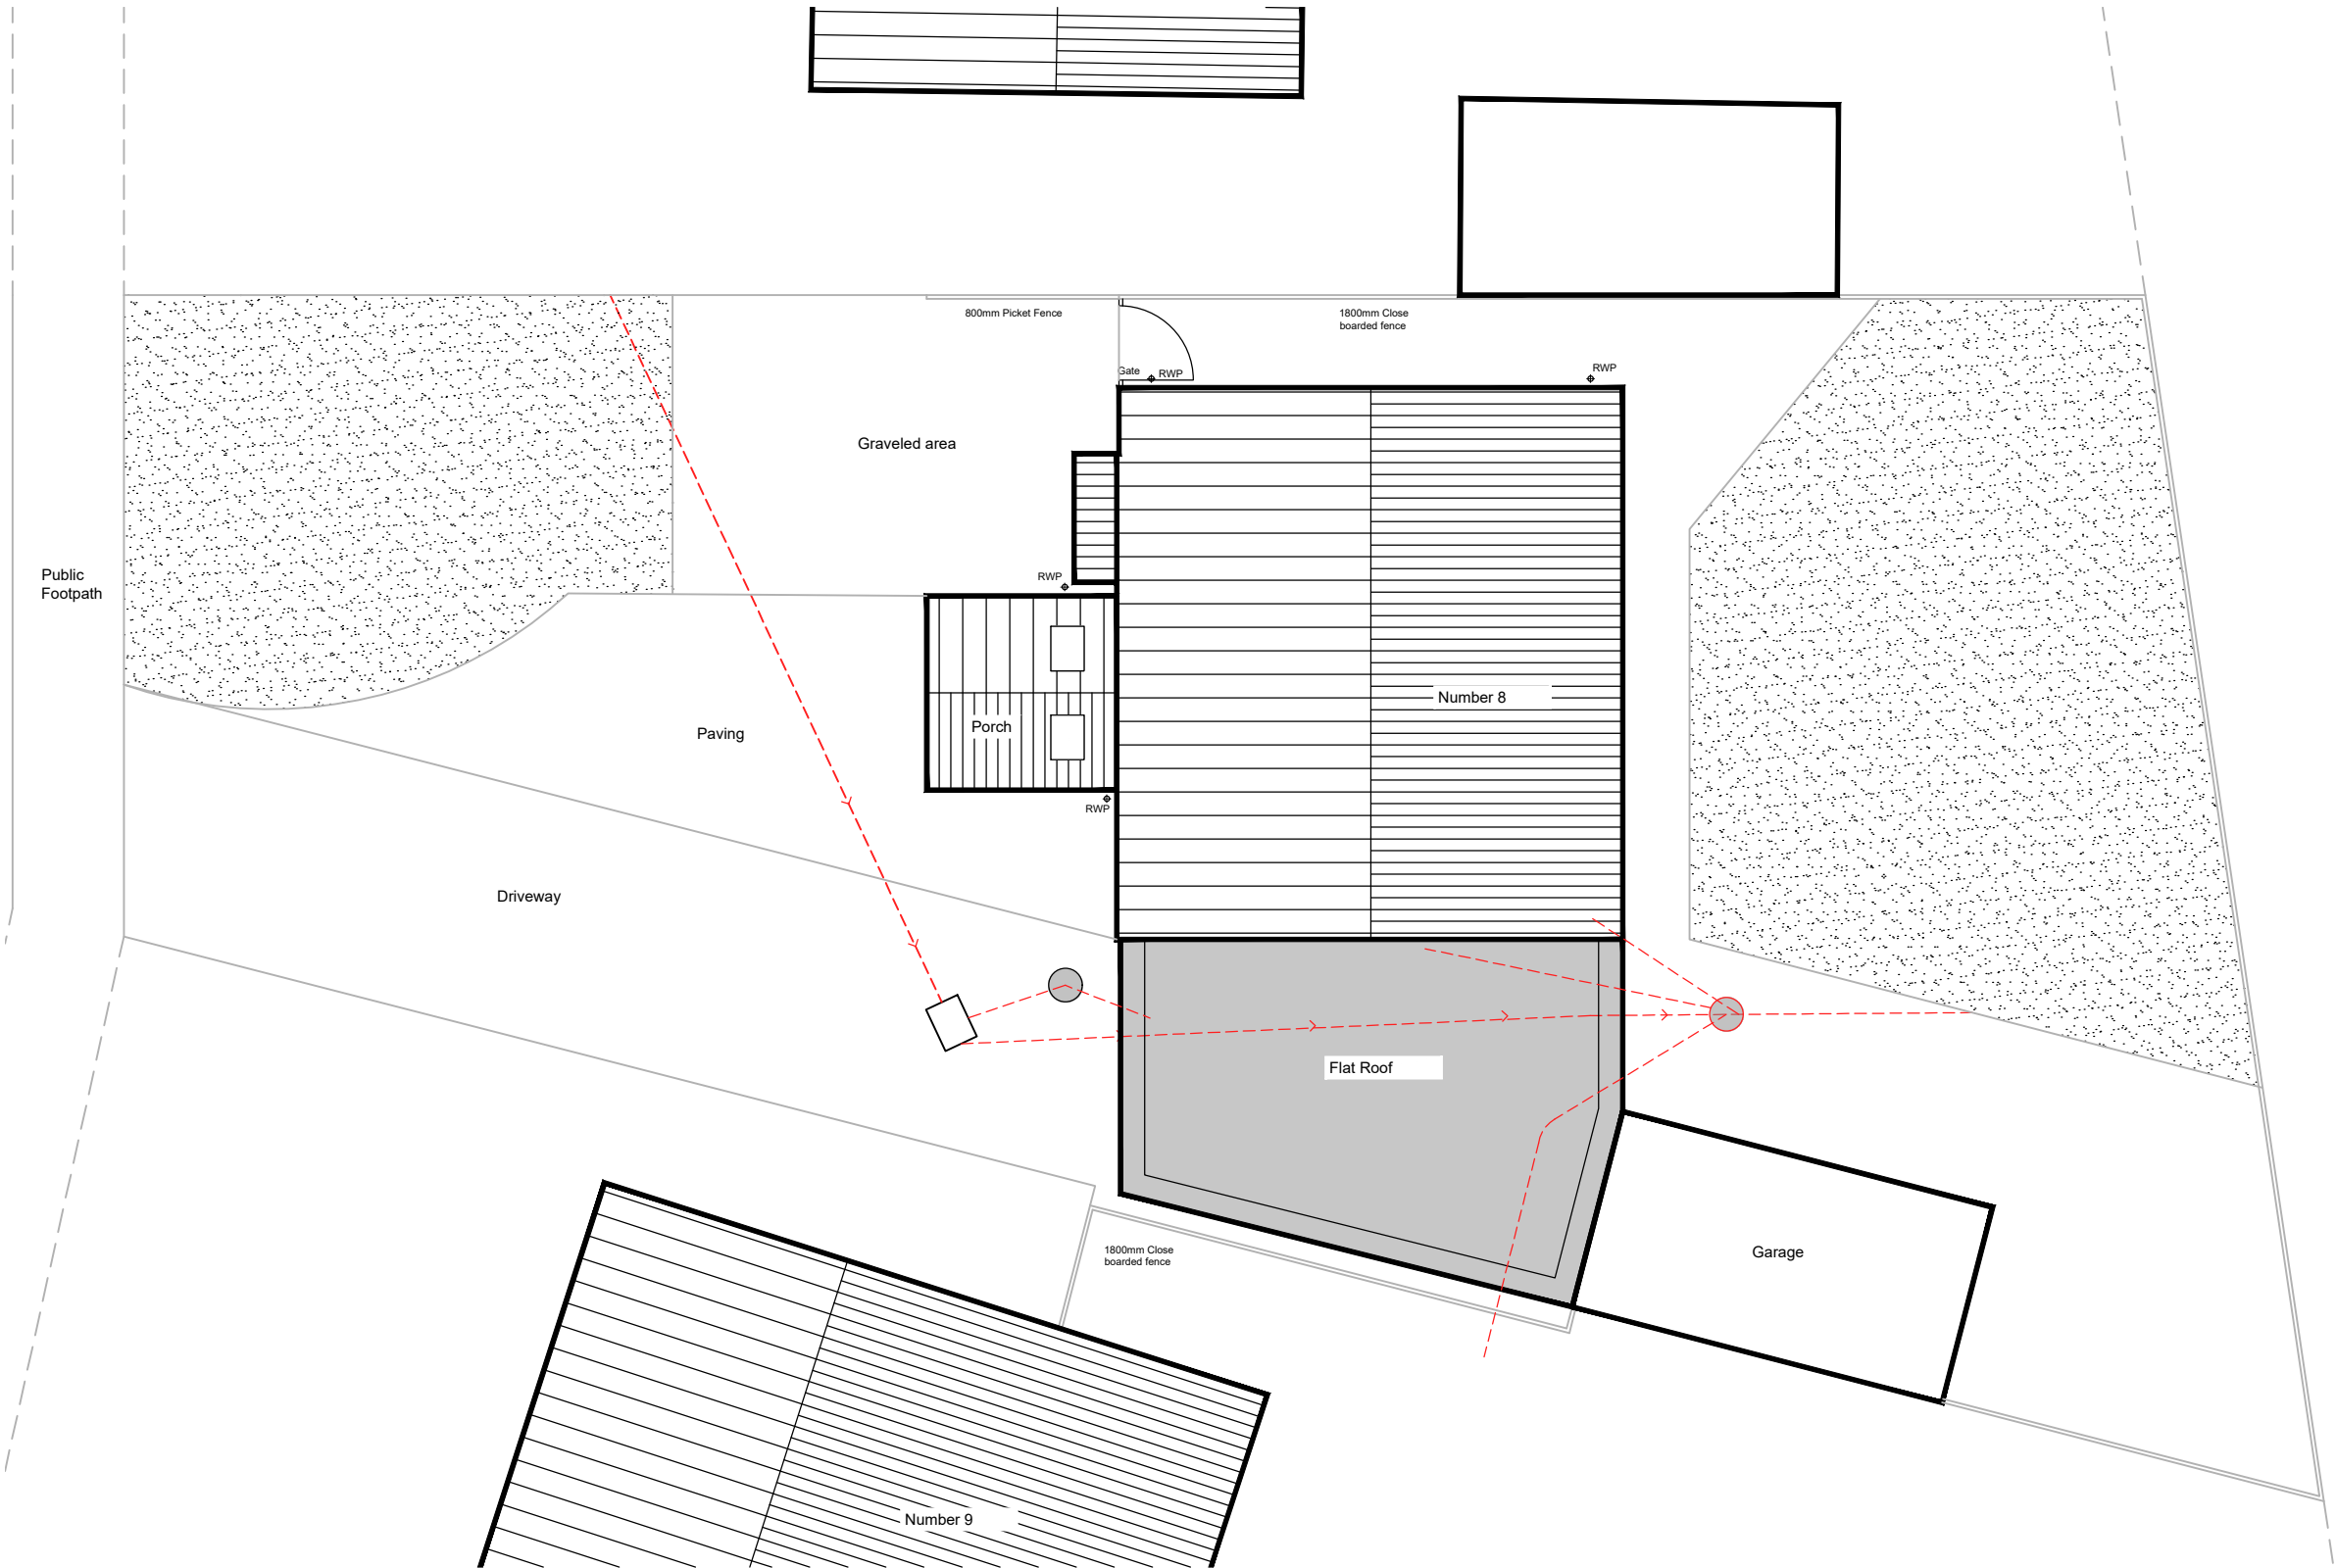


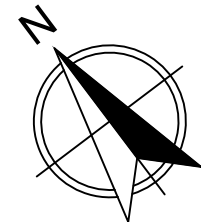

Rev.	Description.	Date.	Initial.
------	--------------	-------	----------

 

iharchitecture

Studio 11B, Greenway Farm, Bath Road, Wick, BS30 5RL

Client:	Mr & Mrs Surry
Project:	8 Villiers Close, Monkton Park, Chippenham, Wiltshire, SN15 3SQ
Drawing Title:	Proposed Site Plan
	-

Scale:	1:100	Date:	Feb 26	Drawn:	MF	Checked:	LB
Drawing No:	26/001 / PL / 07	Revision:	-				

Existing Site Plan