




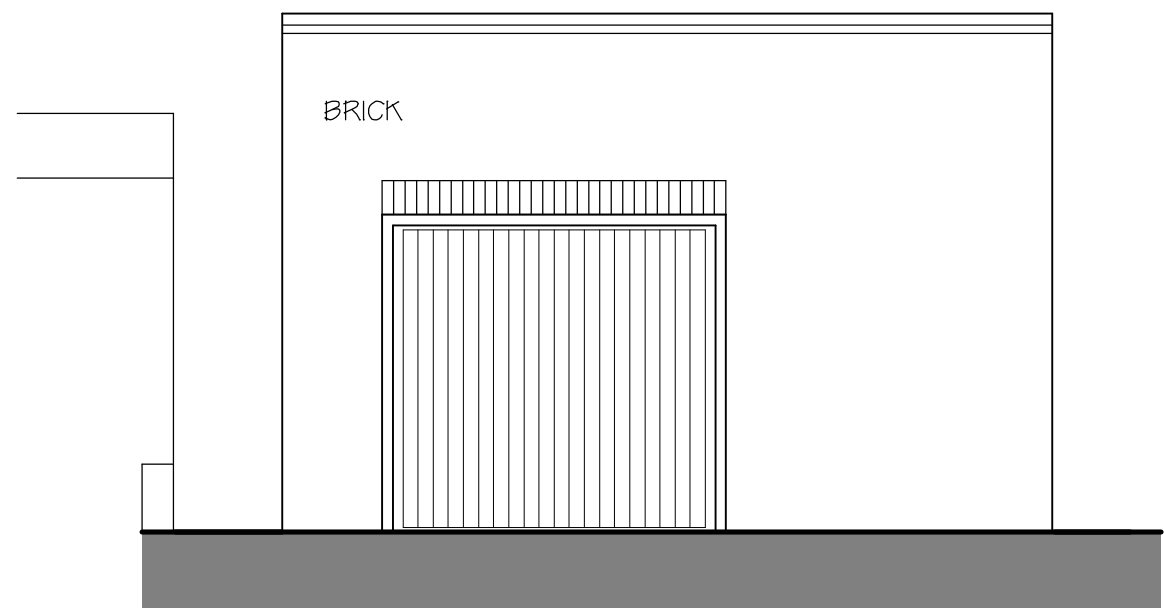


North Elevation Proposed

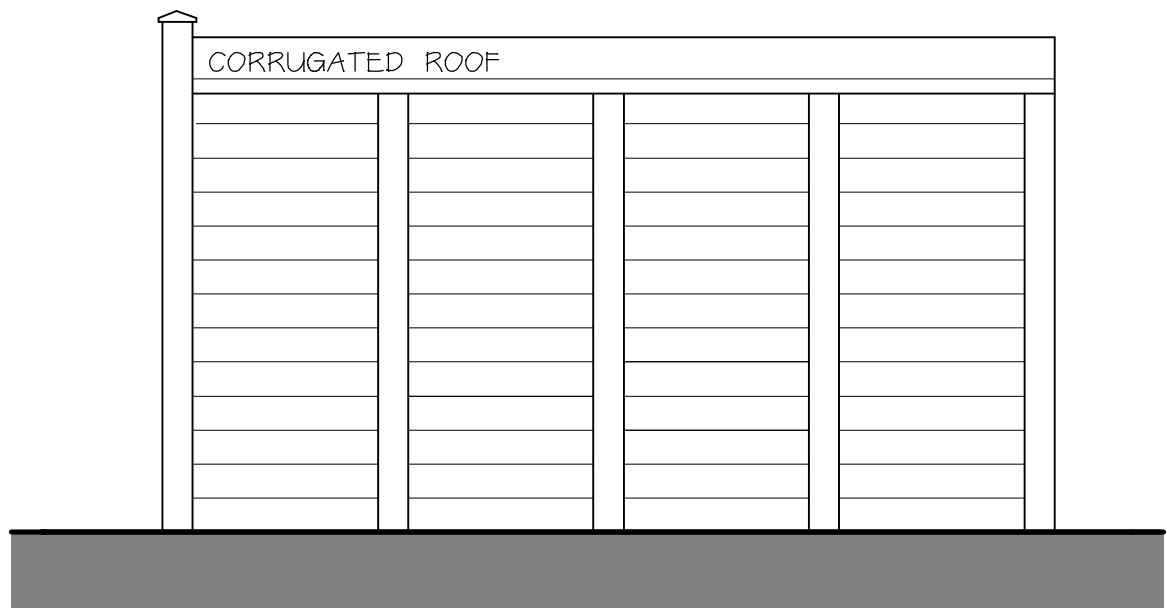


West Elevation Proposed

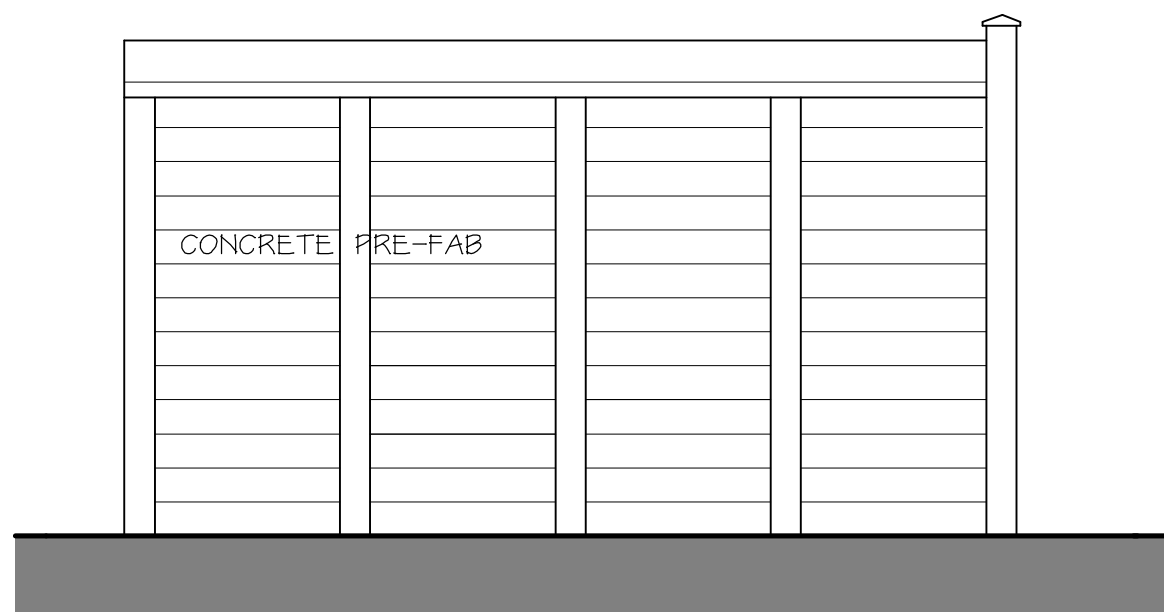

East Elevation Proposed

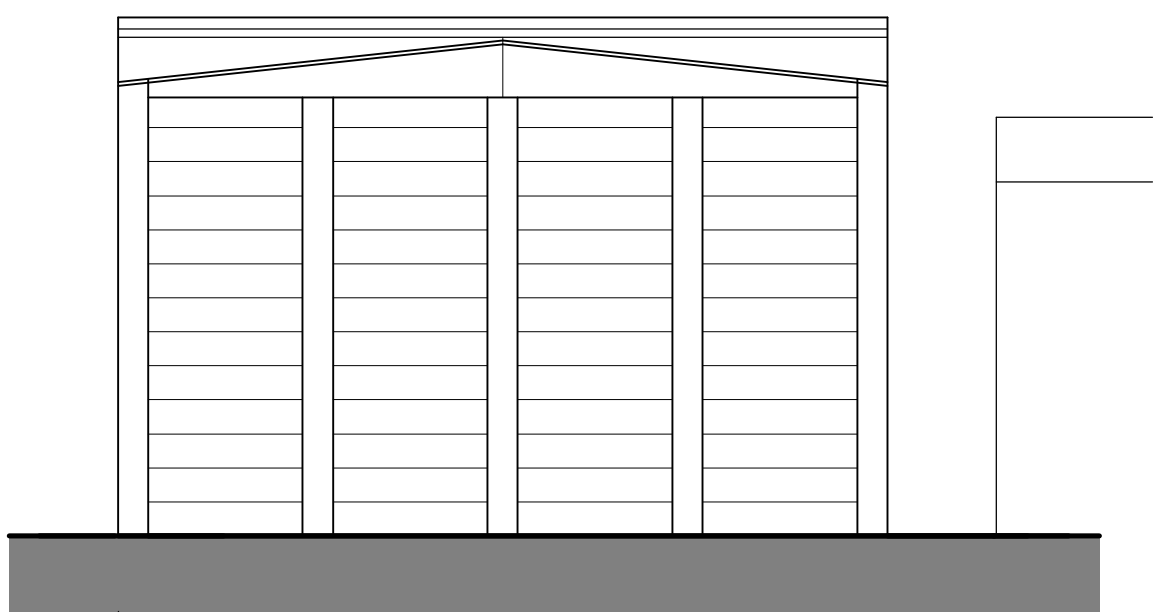

South Elevation Proposed

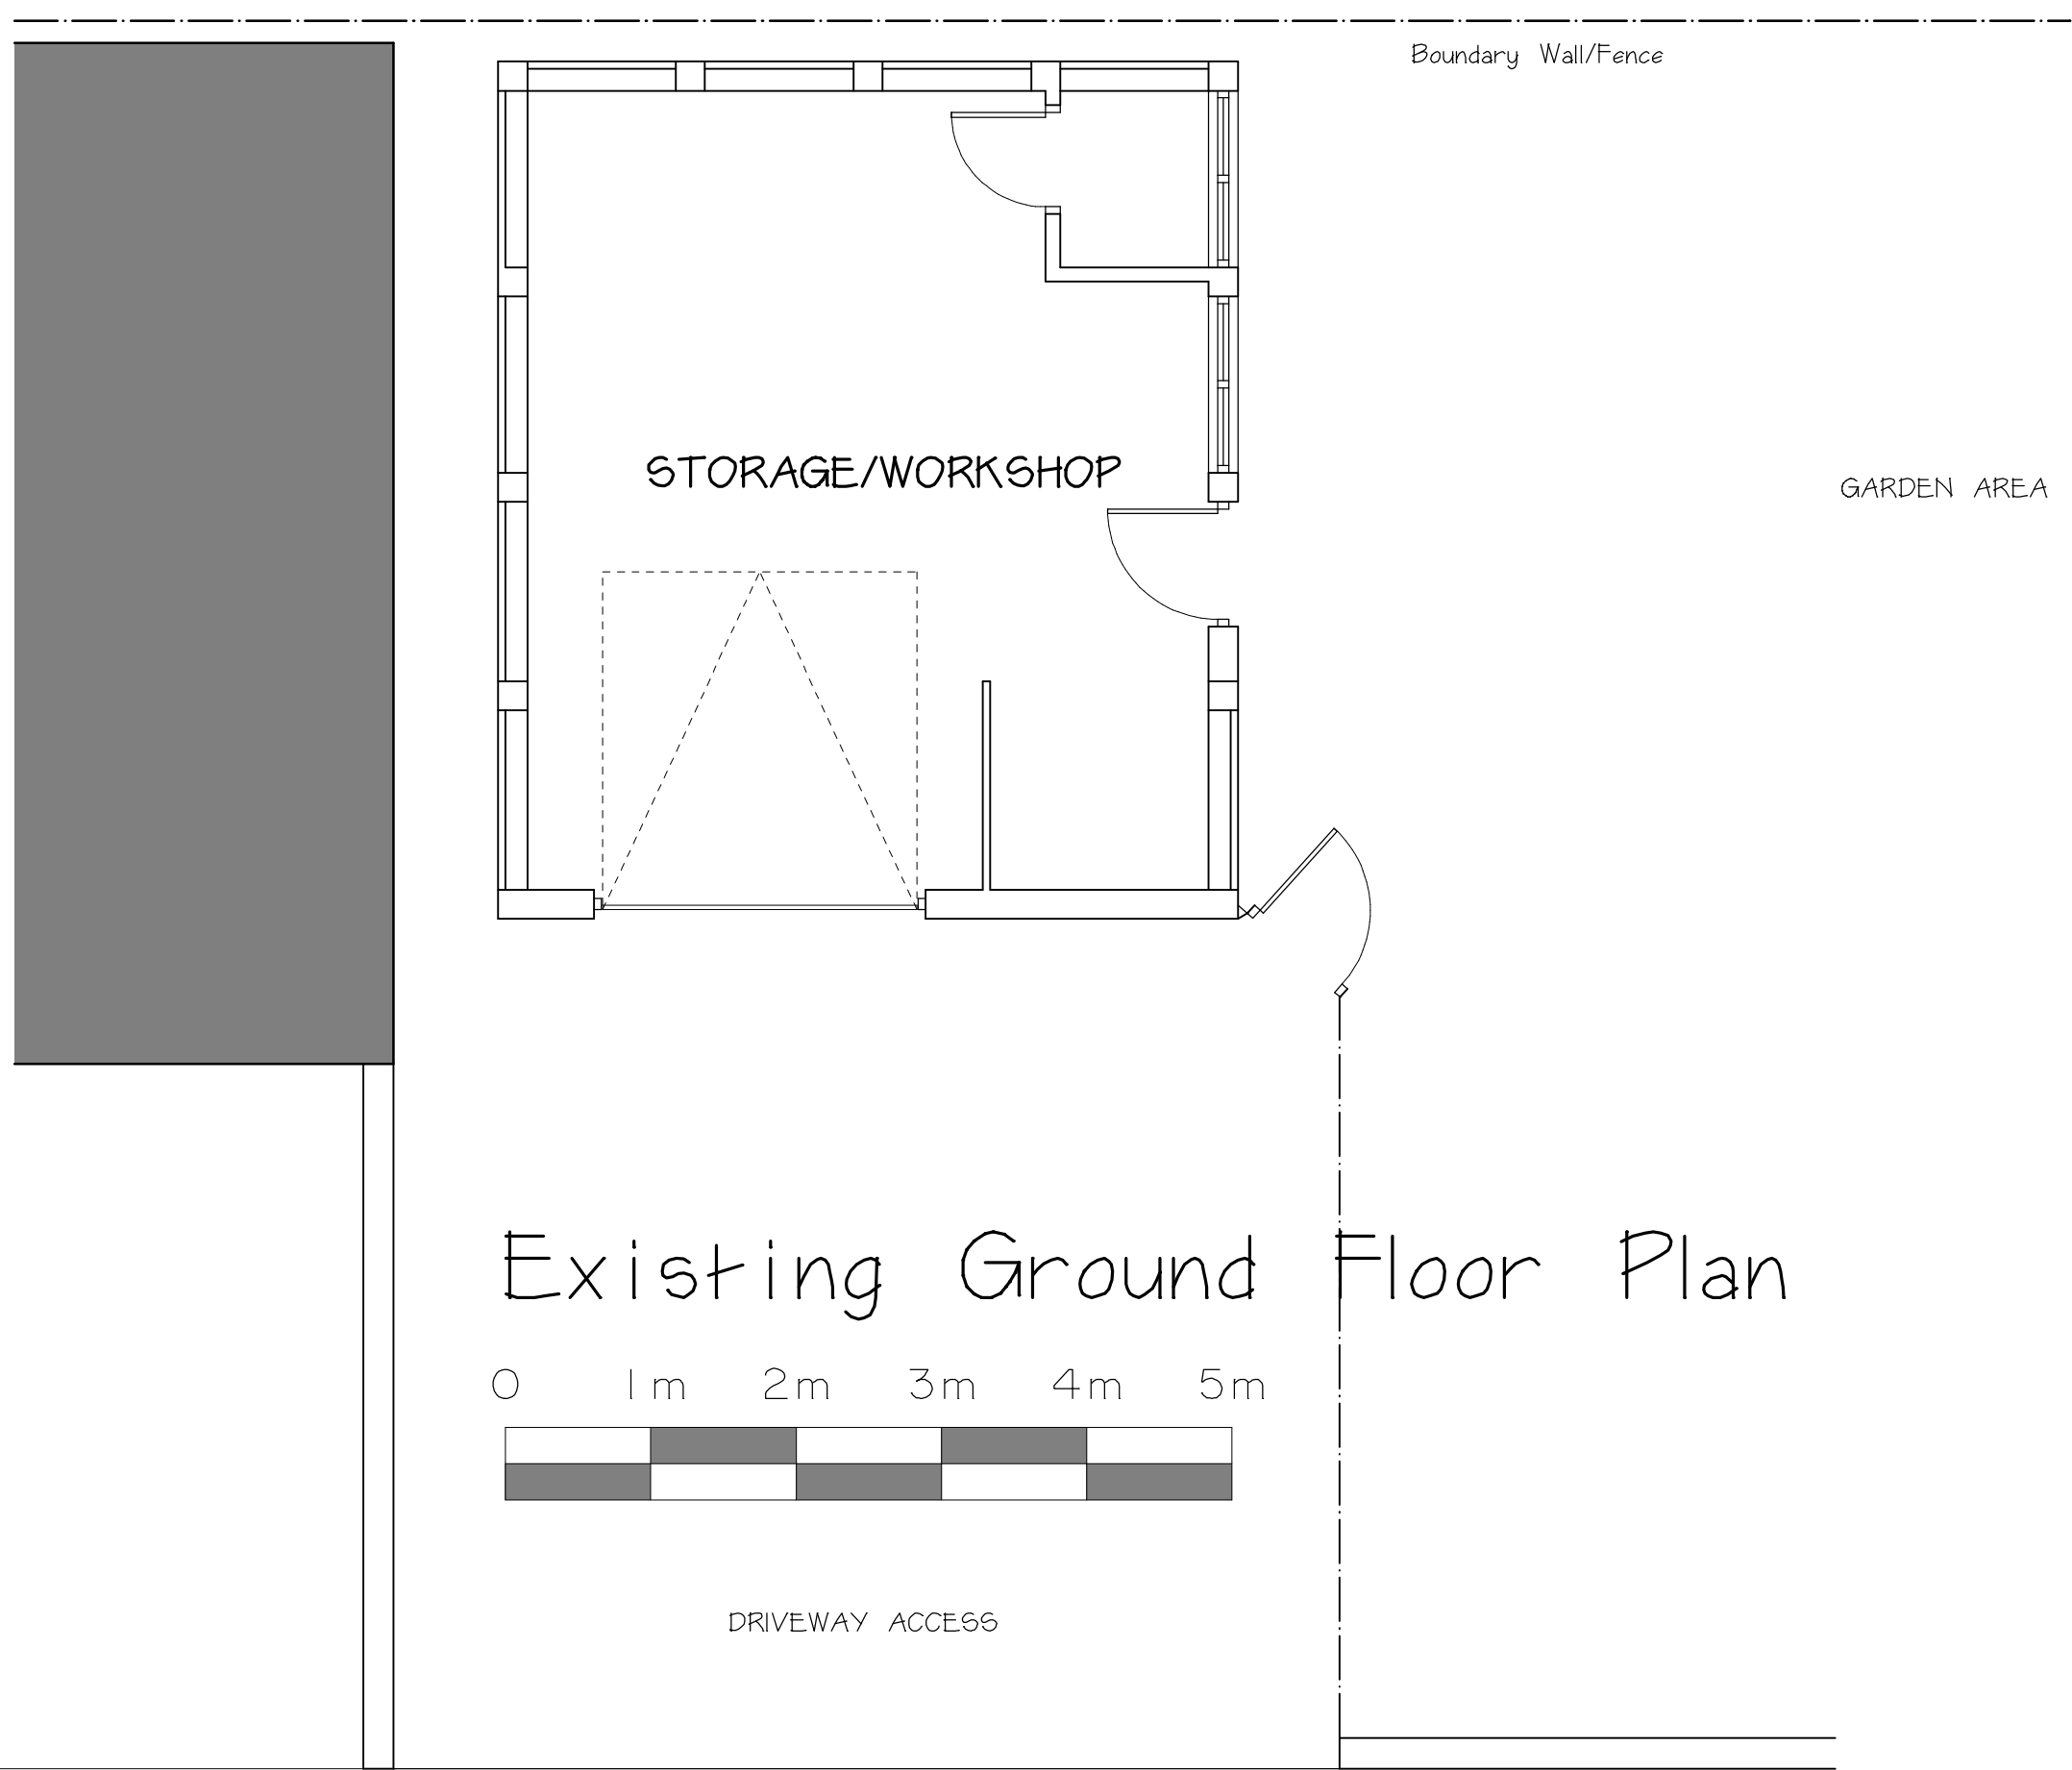

Existing Ground Floor Plan



Site Plan 1:200 scale

CATHEDRAL GATE LTD	
COPYRIGHT CATHEDRAL GATE LTD ©	
TITLE: EXISTING PLANS	
CLIENT: SITE ADDRESS MR. & MRS. READ 48 EMPIRE ROAD, SALISBURY, WILTS	
DRWG NO: EH/OA	SCALE: 1:50 & 1:200