





1 **EXISTING SITE PLAN**
SCALE 1:250@A3

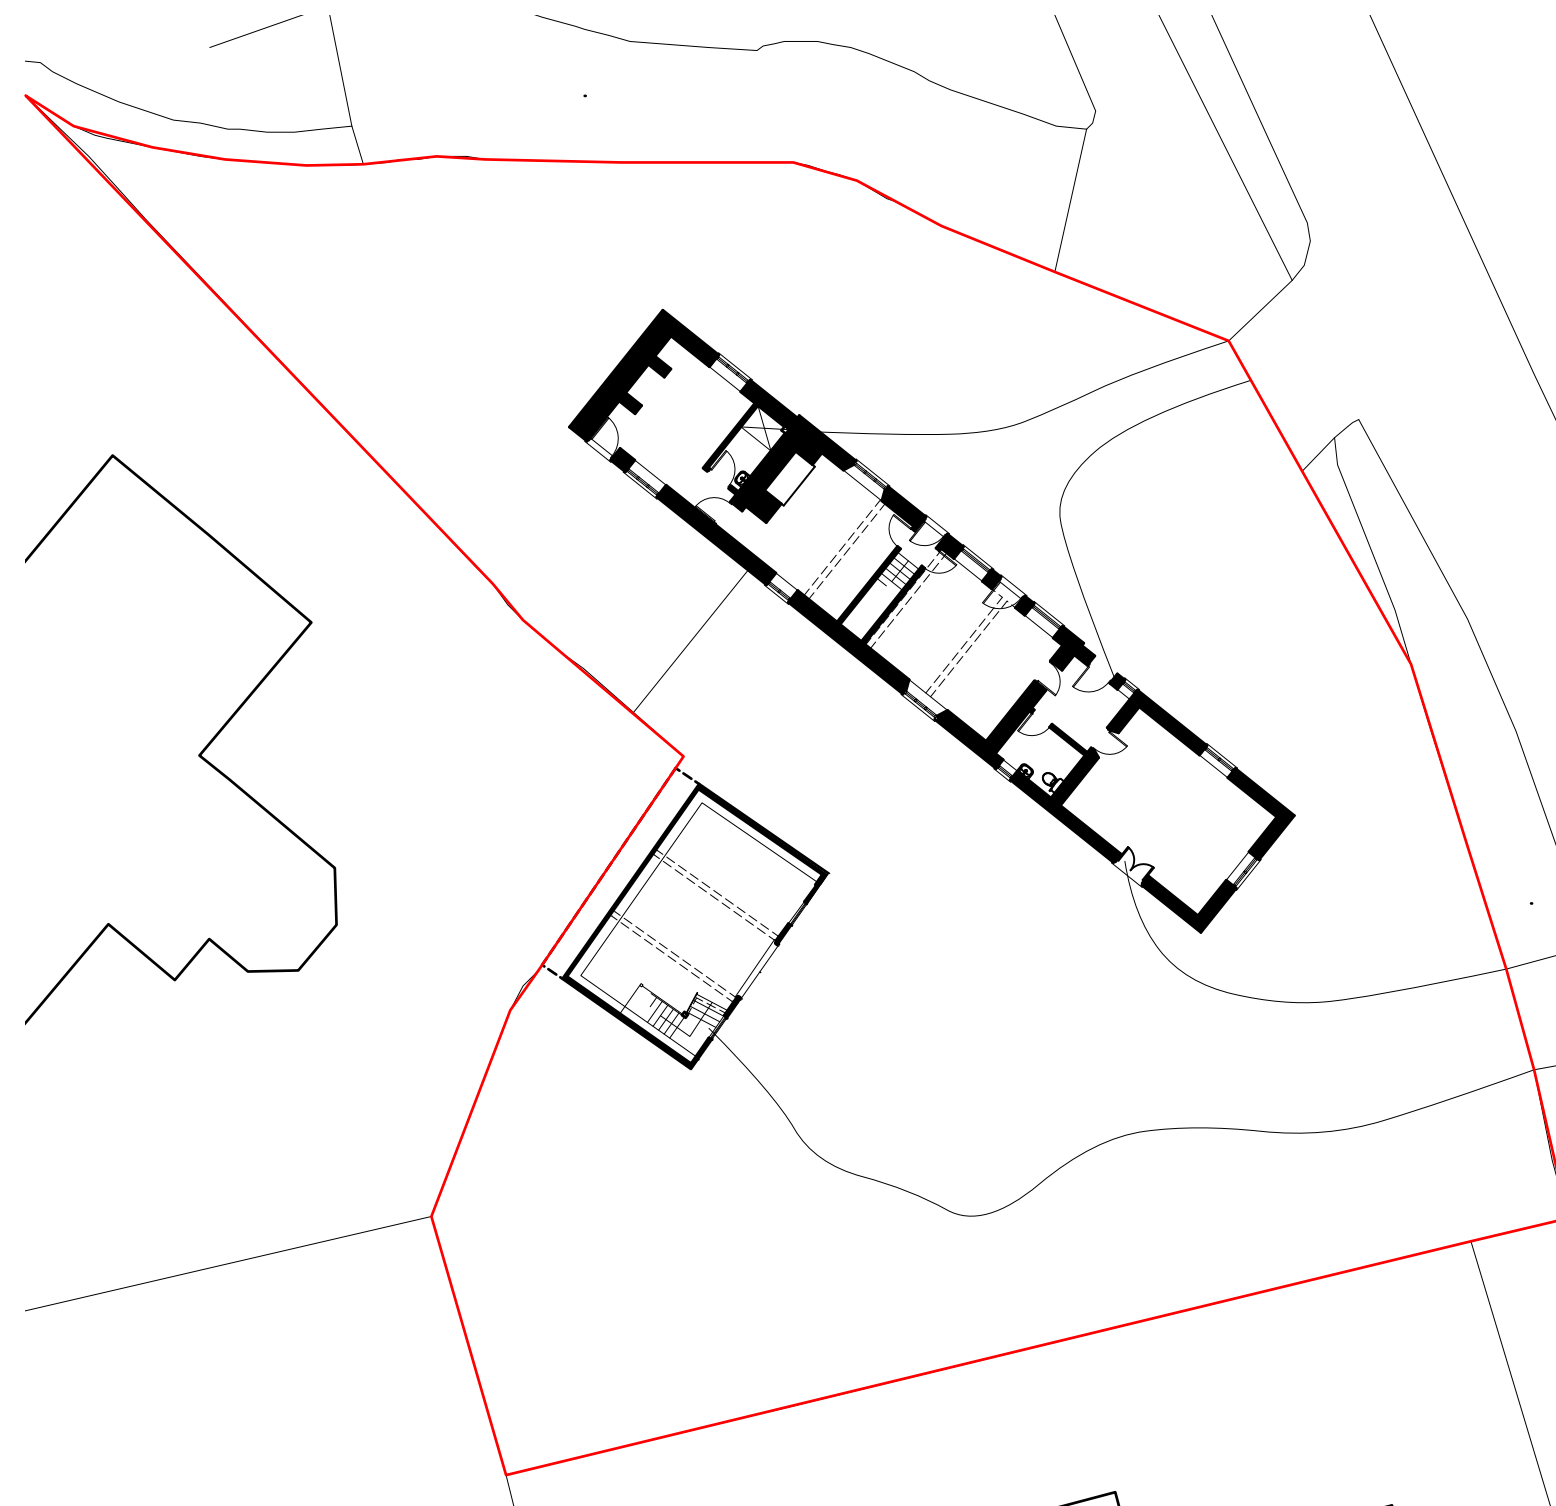

2 **PROPOSED SITE PLAN**
SCALE 1:250@A3

NOTES:
DO NOT SCALE OFF THIS DRAWING. ALL DIMENSIONS TO BE CHECKED ON SITE.
PLANNING PERMISSION SHOULD BE RECEIVED PRIOR TO STARTING WORKS IF
RELEVANT. ALL PROPOSALS TO BE CHECKED WITH A STRUCTURAL ENGINEER,
APPROVED BUILDING INSTRUCTOR AND PARTY WALL SURVEYOR.

 

FOR PLANNING REV: -

POB. ARCHITECTS WWW.PICKOURBRAINS.CO.UK	
PROJECT NAME:	THE OLD POST OFFICE
PROJECT NUMBER:	280
CLIENT:	LINTIN
DRAWING TITLE:	SITE PLAN
DRAWING NO:	002
SCALE: 1:250@A3	DATE: FEB 2026