



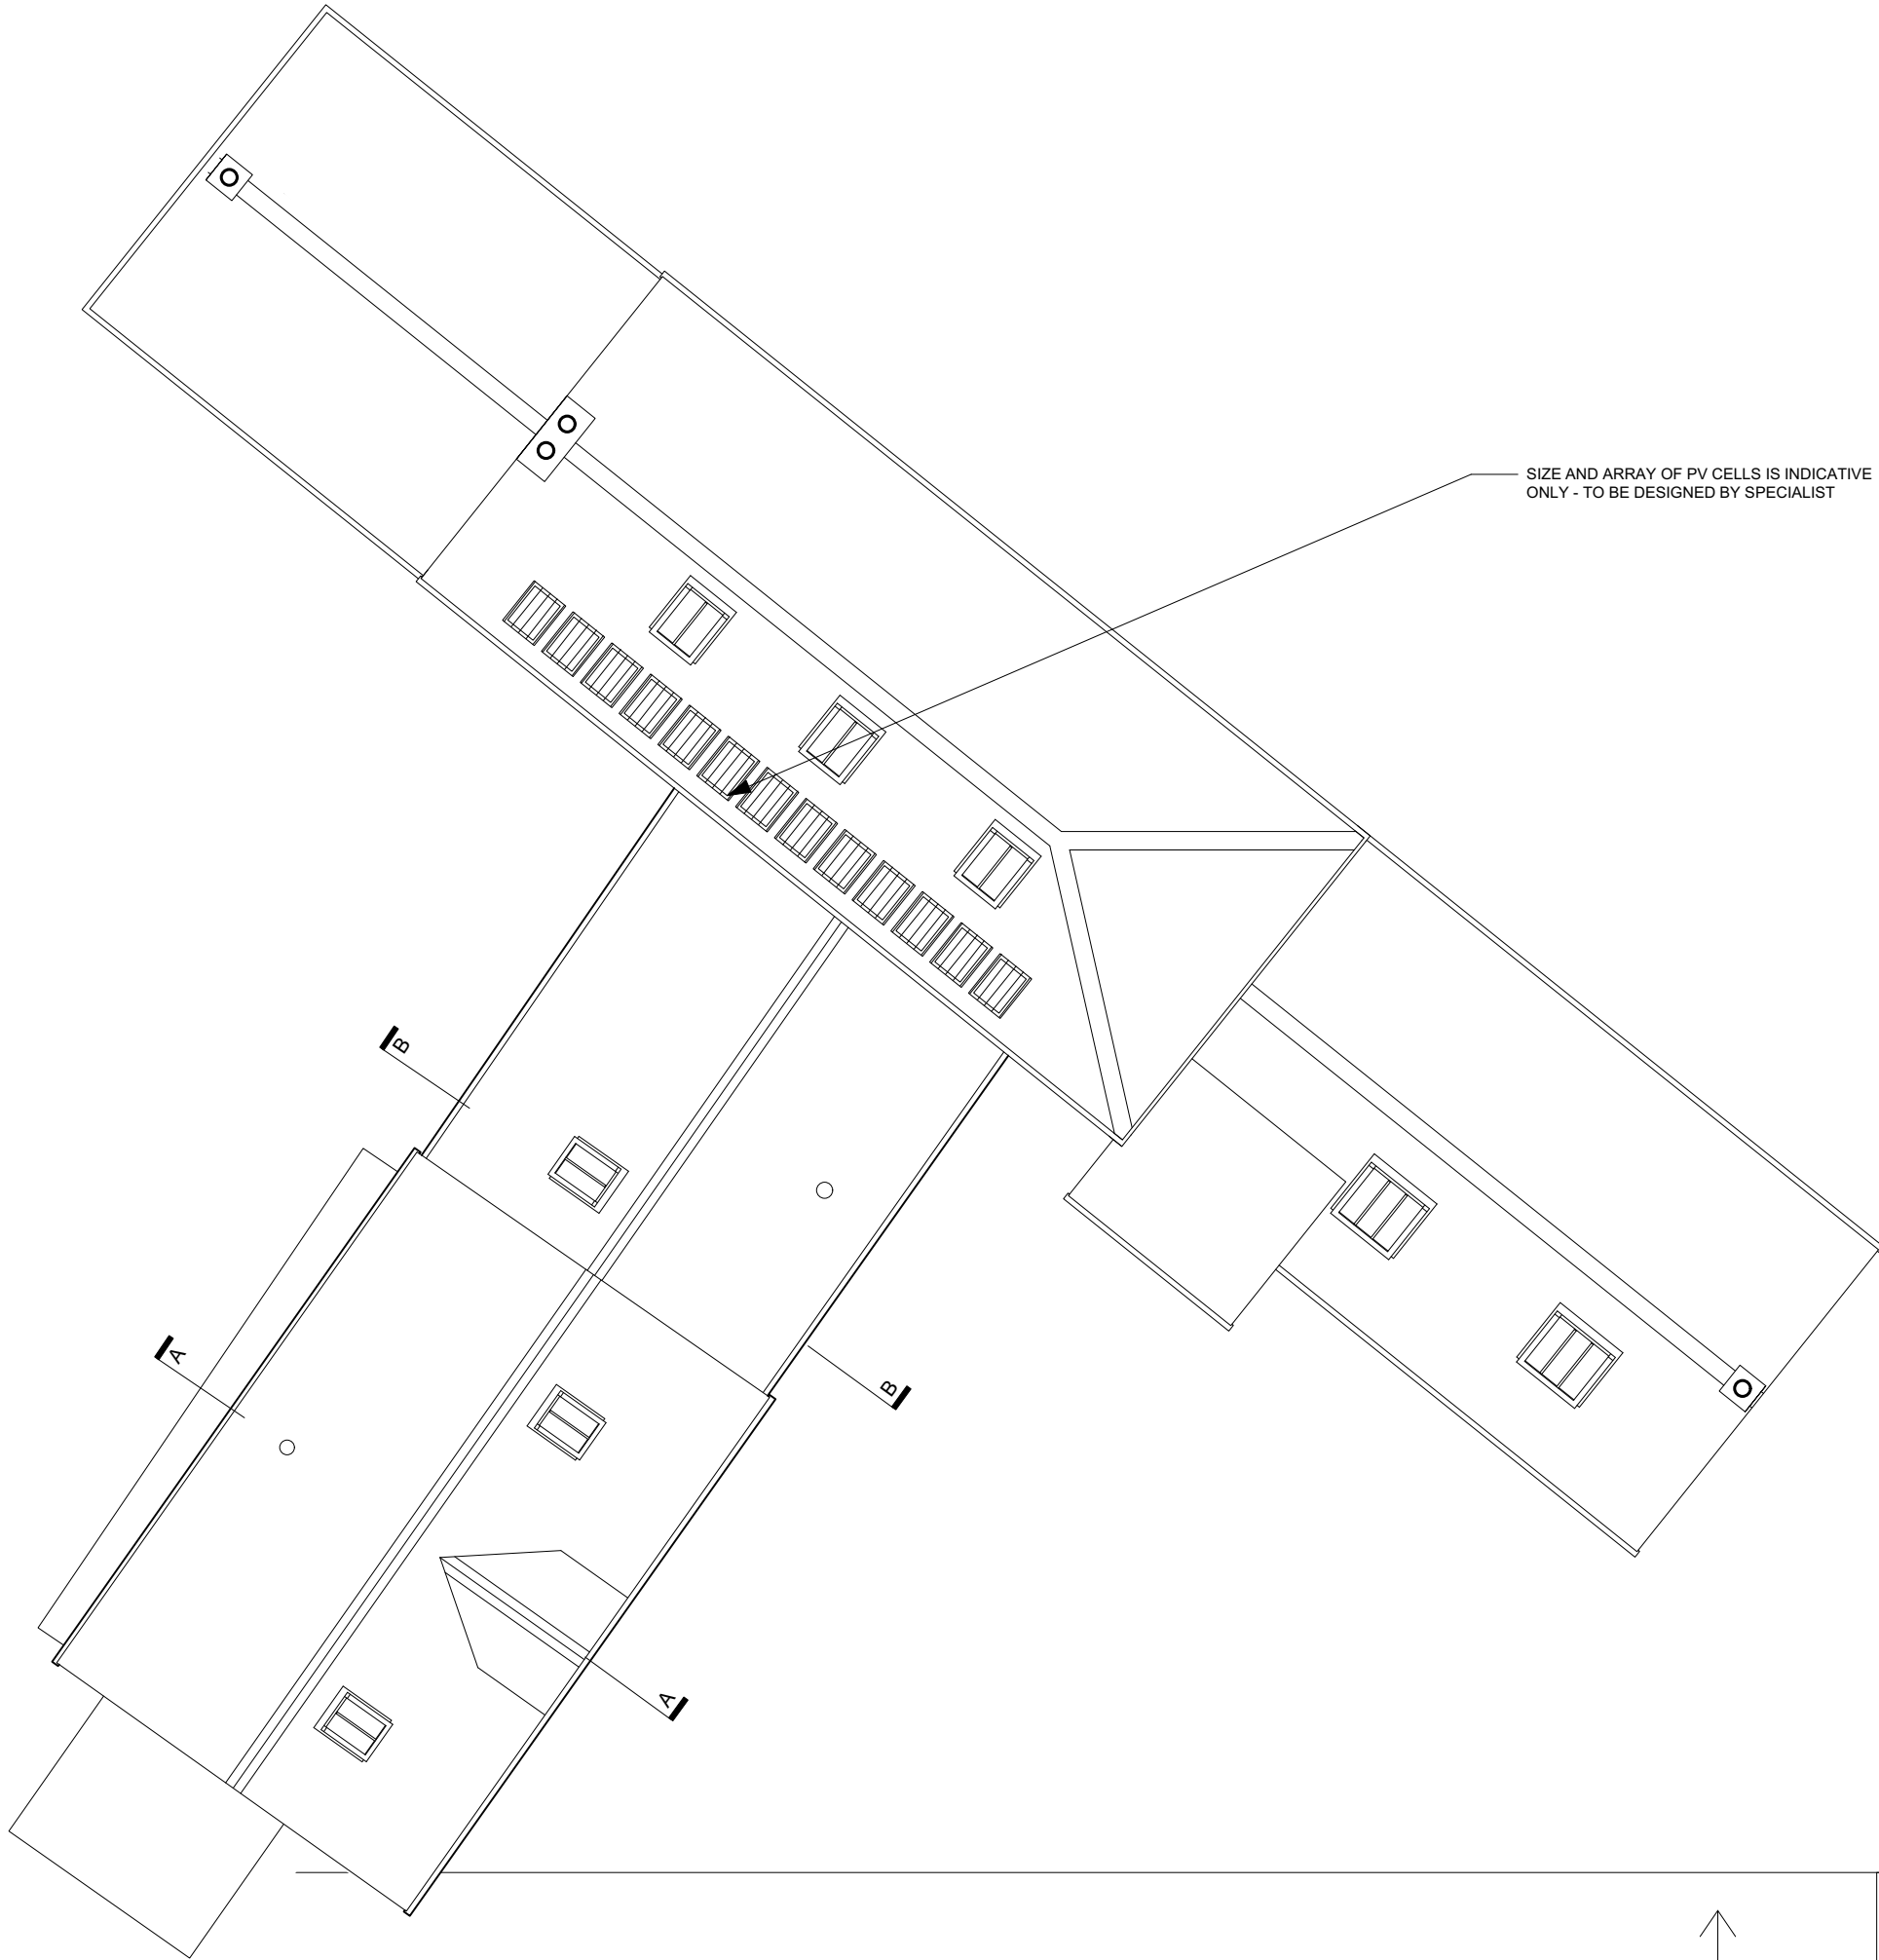

SIZE AND ARRAY OF PV CELLS IS INDICATIVE
ONLY - TO BE DESIGNED BY SPECIALIST

NOTES:
DO NOT SCALE OFF THIS DRAWING. ALL DIMENSIONS TO BE CHECKED ON SITE.
PLANNING PERMISSION SHOULD BE RECEIVED PRIOR TO STARTING WORKS IF
RELEVANT. ALL PROPOSALS TO BE CHECKED WITH A STRUCTURAL ENGINEER,
APPROVED BUILDING INSTRUCTOR AND PARTY WALL SURVEYOR.

 

FOR PLANNING

REV: -

POB. ARCHITECTS
WWW.PICKOURBRAINS.CO.UK

PROJECT NAME:	THE OLD POST OFFICE
PROJECT NUMBER:	280
CLIENT:	LINTIN
DRAWING TITLE:	PROP ROOF PLAN
DRAWING NO:	124
SCALE: 1:100@A3	DATE: FEB 2026