



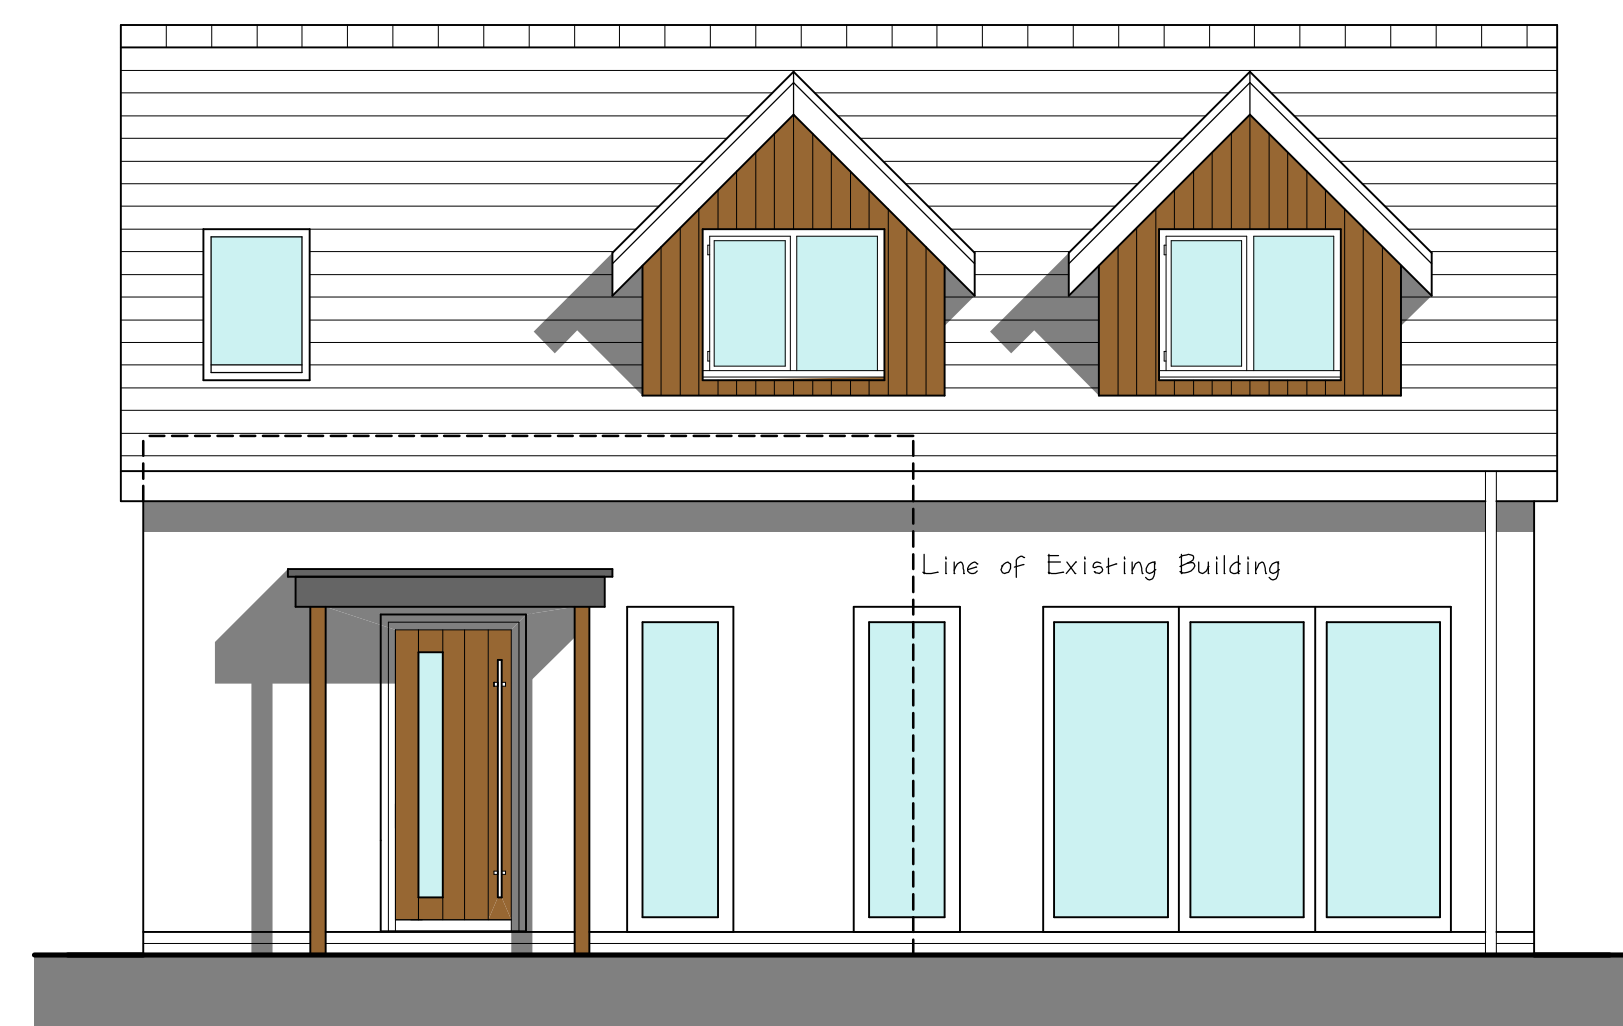


North Elevation Proposed


Materials Proposed Elevations
 Roof Dark Grey Slate
 Walls white Render and Larch/Cedar panels
 Windows Anthracite frames and Cedar/Oak Front
 Doors with Oak Post Flat Roof Porch

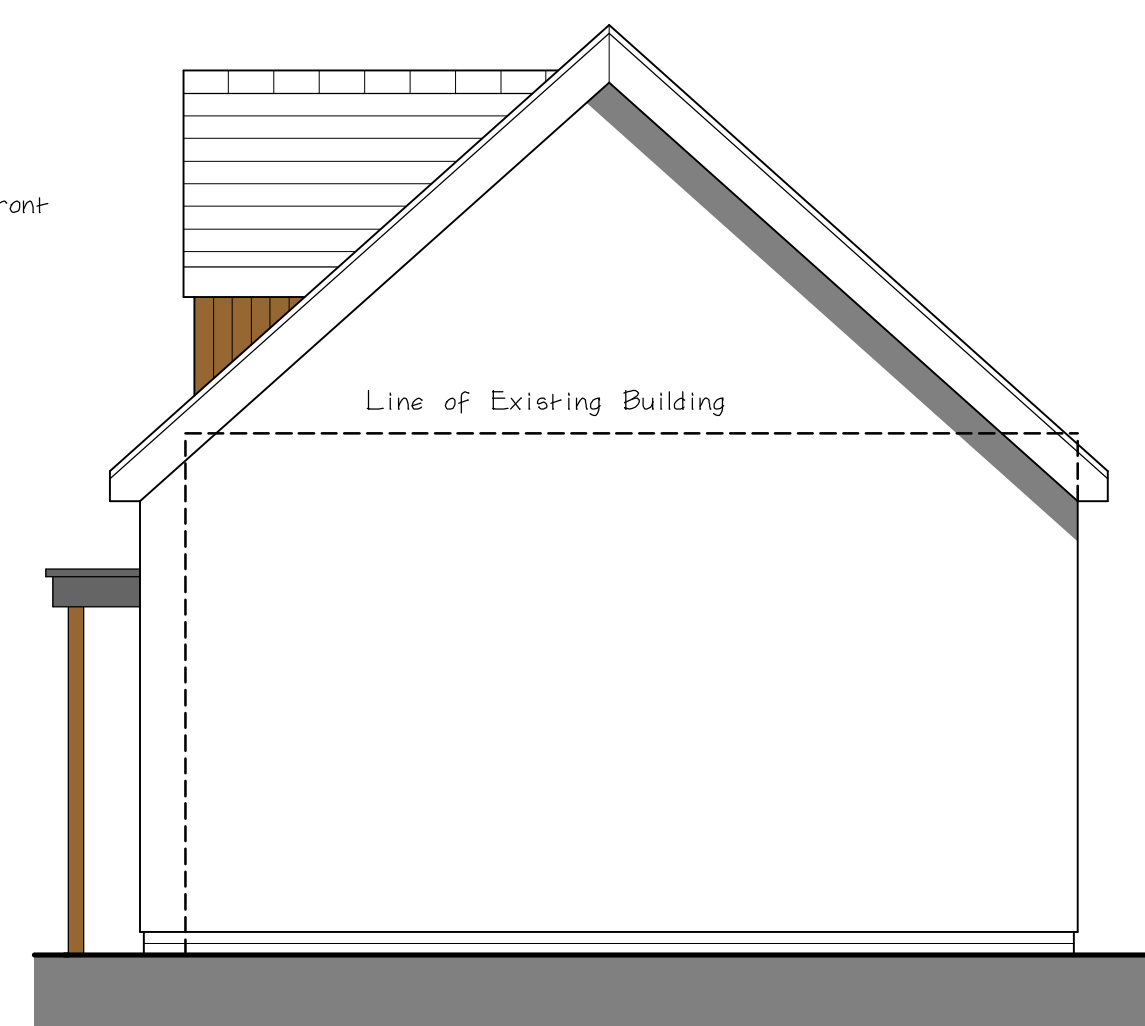


West Elevation Proposed

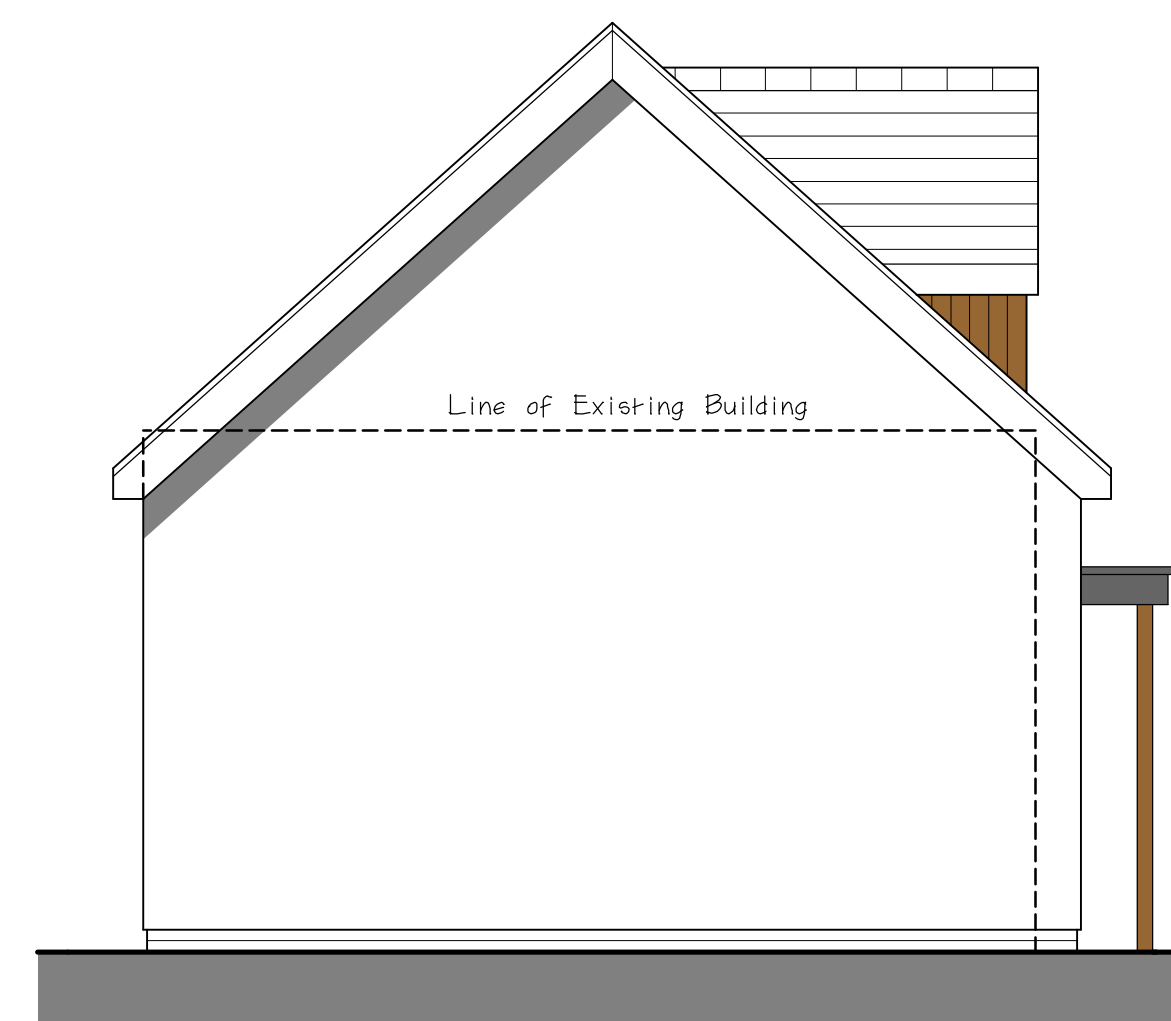


East Elevation Proposed

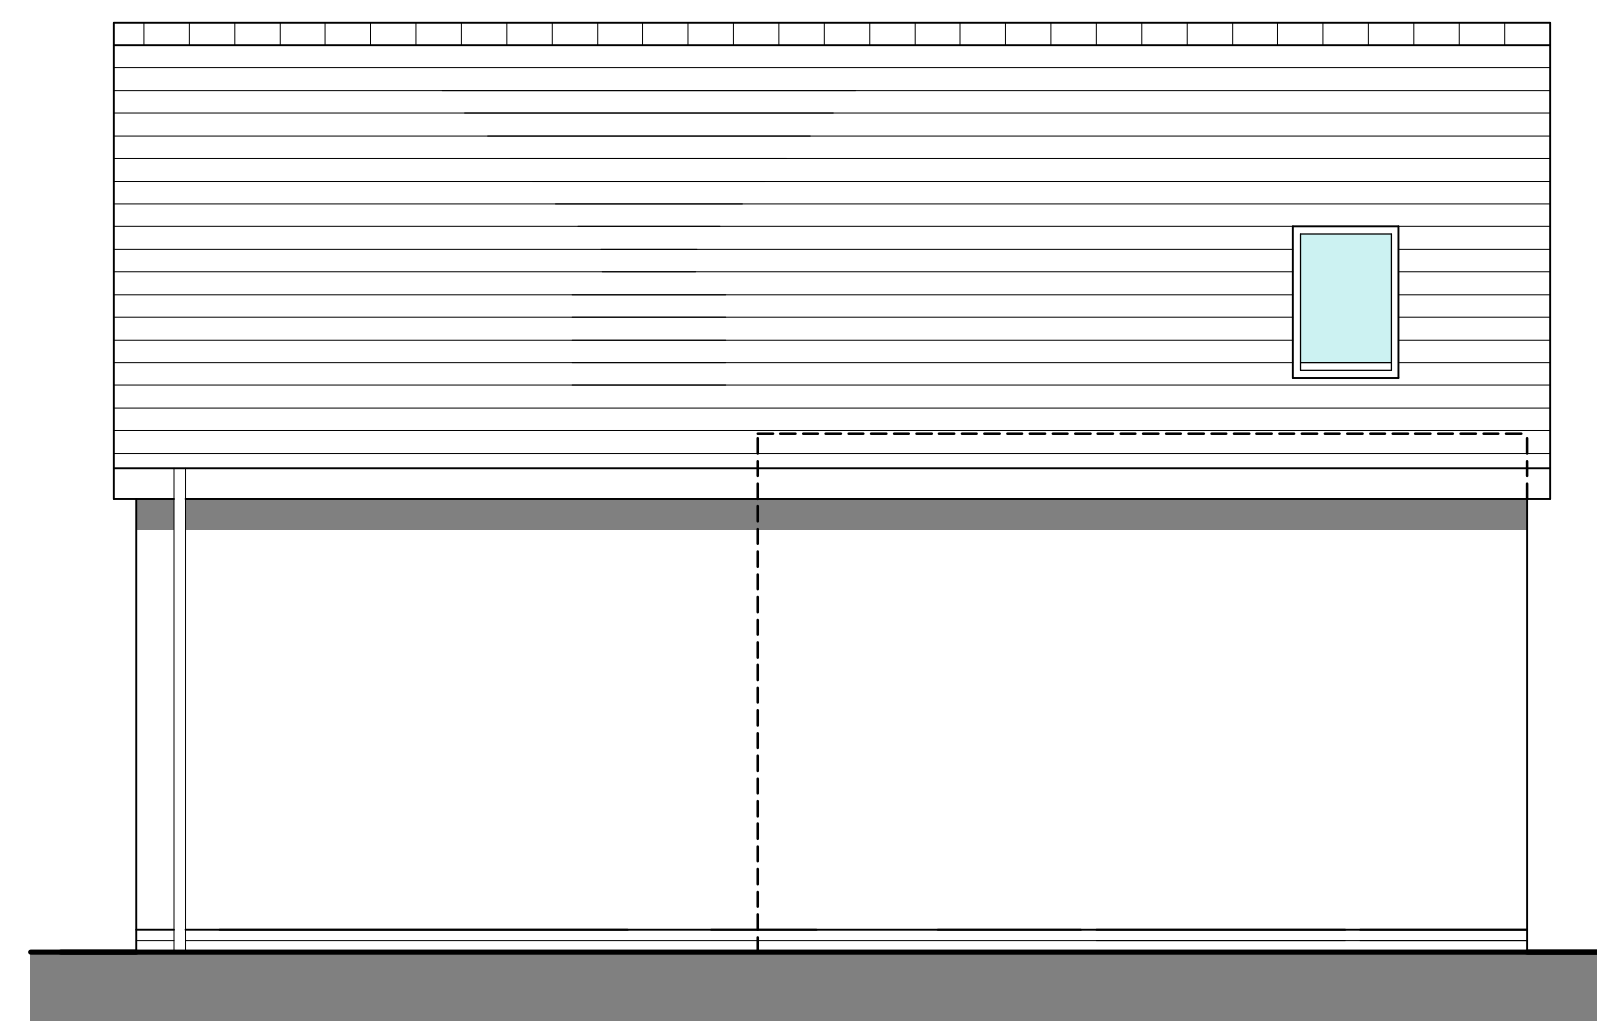

South Elevation Proposed

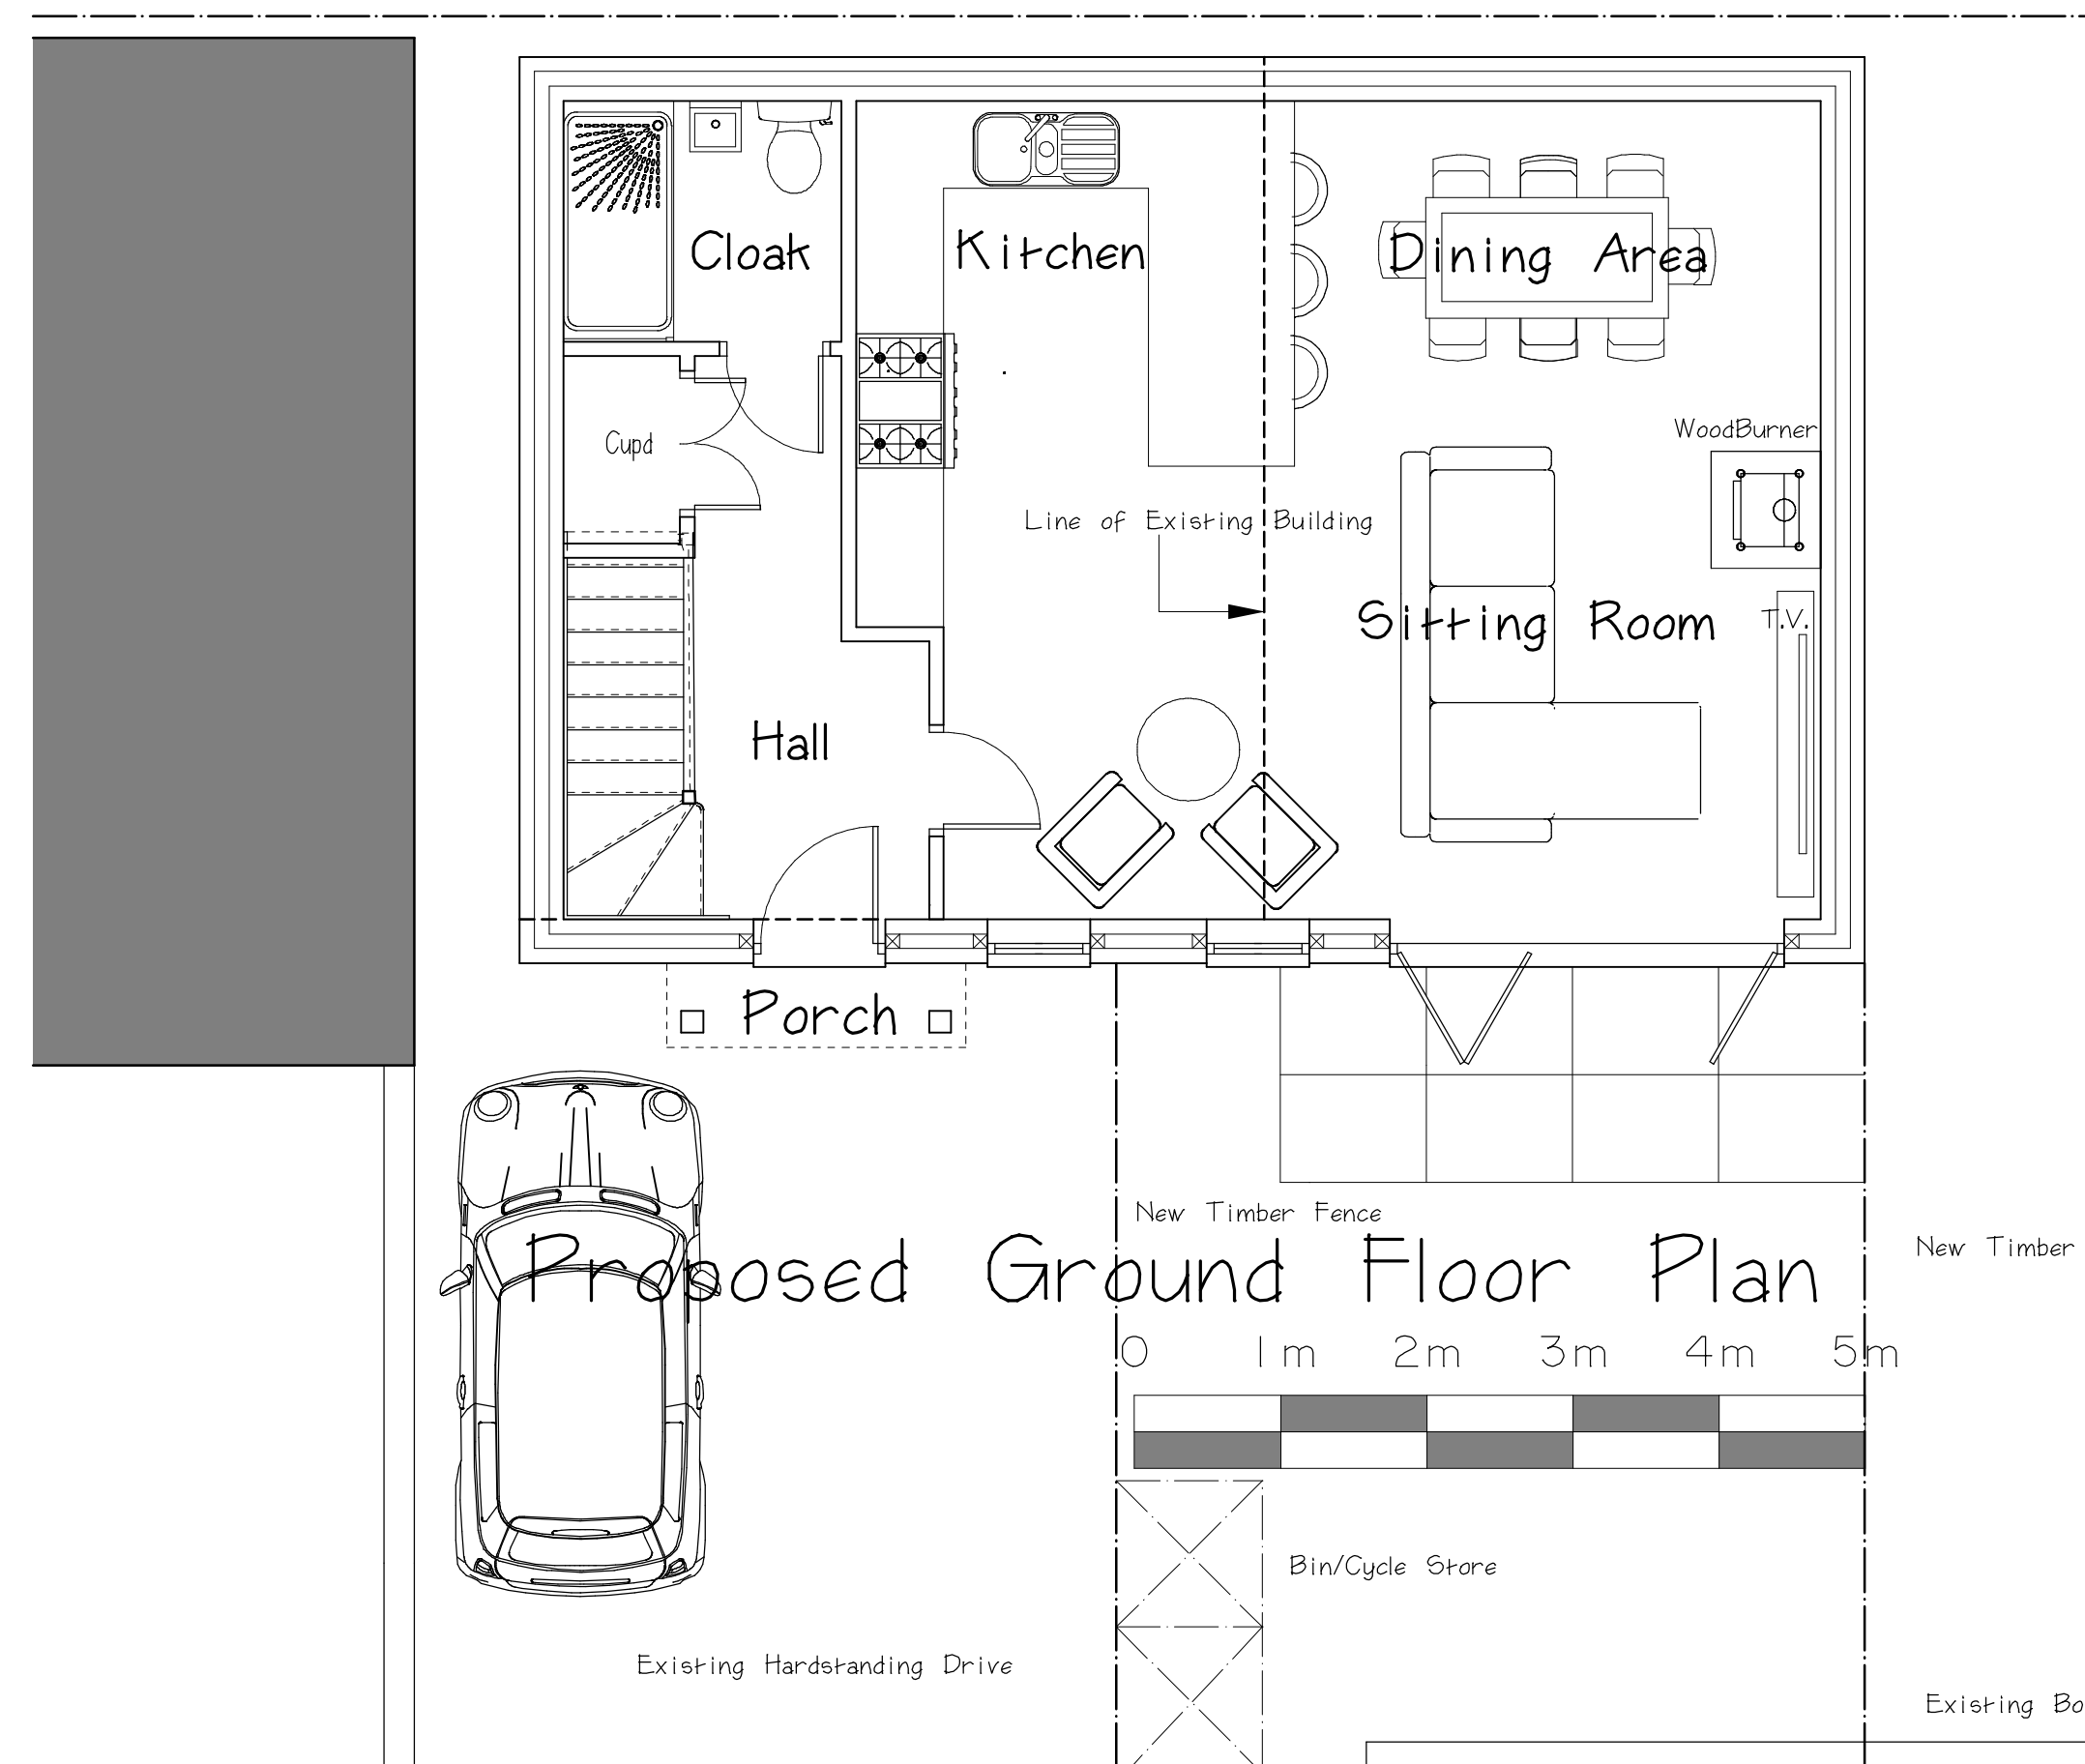

Proposed Ground Floor Plan

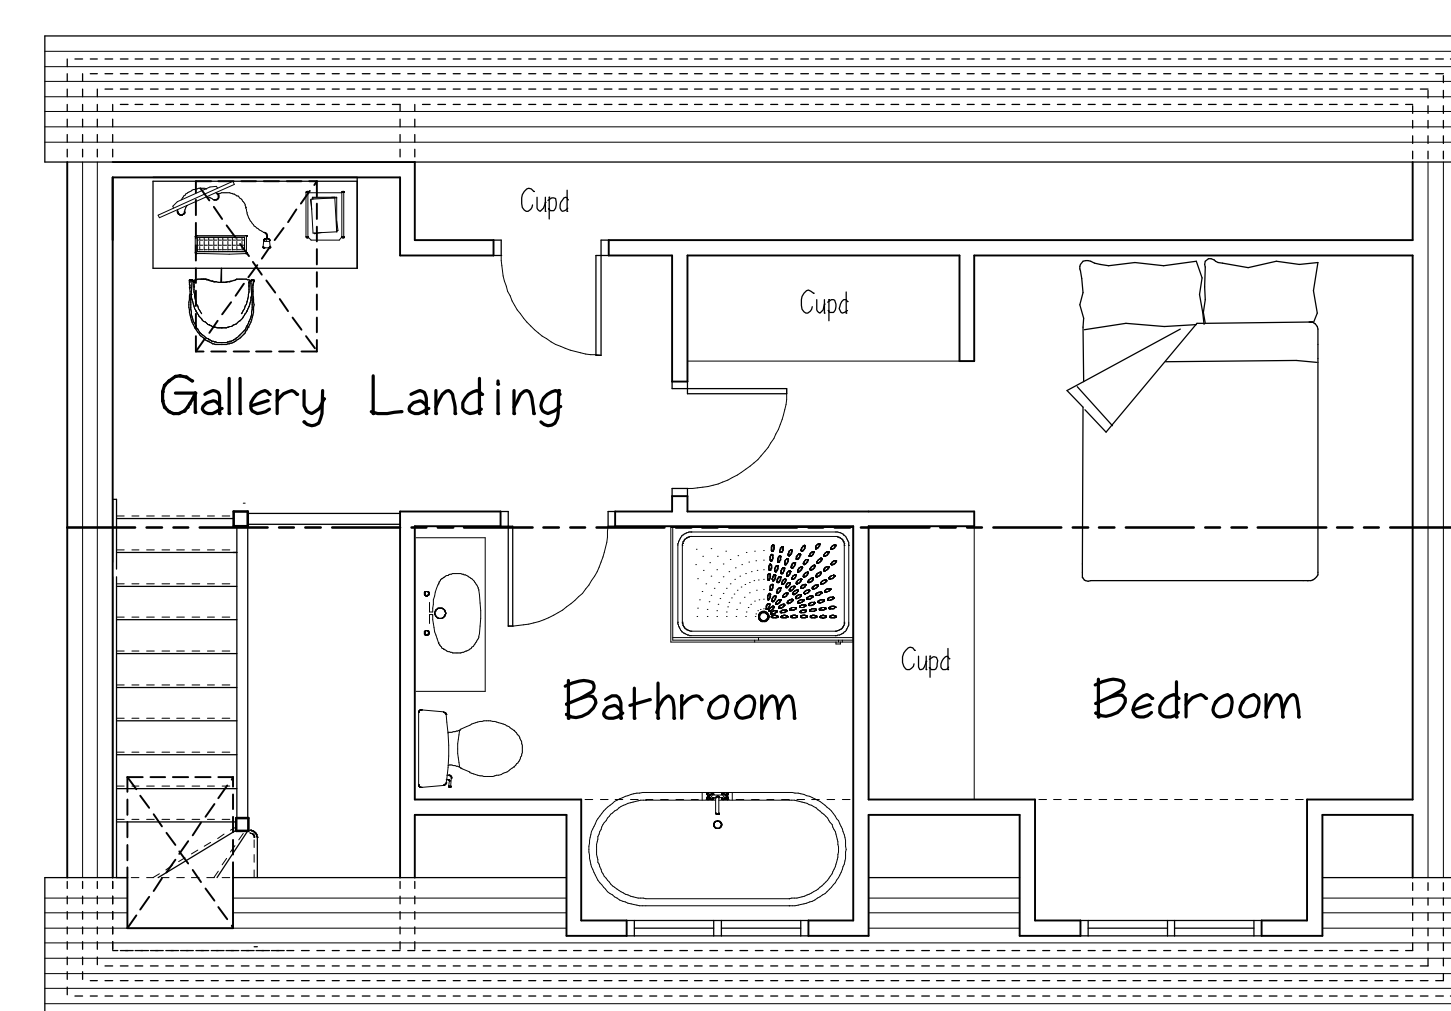

Proposed First Floor Plan



Site Plan 1:200 scale

CATHEDRAL GATE LTD	
COPYRIGHT CATHEDRAL GATE LTD ©	
TITLE: PROPOSED PLANS	
CLIENT: SITE ADDRESS MR. & MRS. READ 48 EMPIRE ROAD, SALISBURY, WILTS	
DRWG NO: EH/01	SCALE: 1:50 & 1:200