


South Elevation

East Elevation

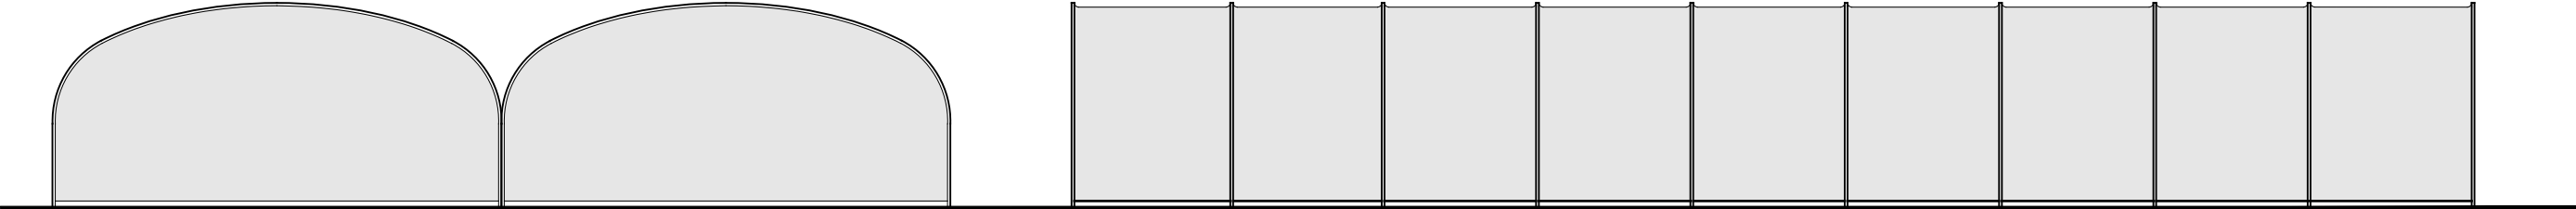

North Elevation

West Elevation



Project No. 1979



Revisions
△

Notes

Scale 1:100 @ A3

Proposed Polytunnel
Elevations

A0.23