

KEY:

- New tree
- Existing tree
- Tree to be removed
- Root Protection Area
- New hedge
- New planting
- Close boarded fence 1.8m high
- Post and rail fence 1.2m high


GROSS INTERNAL AREAS (GIA):

Plot Number	Area (GIA)	Bedrooms
1	1200 sq ft / 111.3 m2	3
2	930 sq ft / 86 m2	2
3	930 sq ft / 86 m2	2
4	2045 sq ft / 190 m2	4

SITE PLAN
1:200

0m 5m 10m

Ordnance Survey, (c) Crown Copyright 2025. All rights reserved. Licence number 100022432

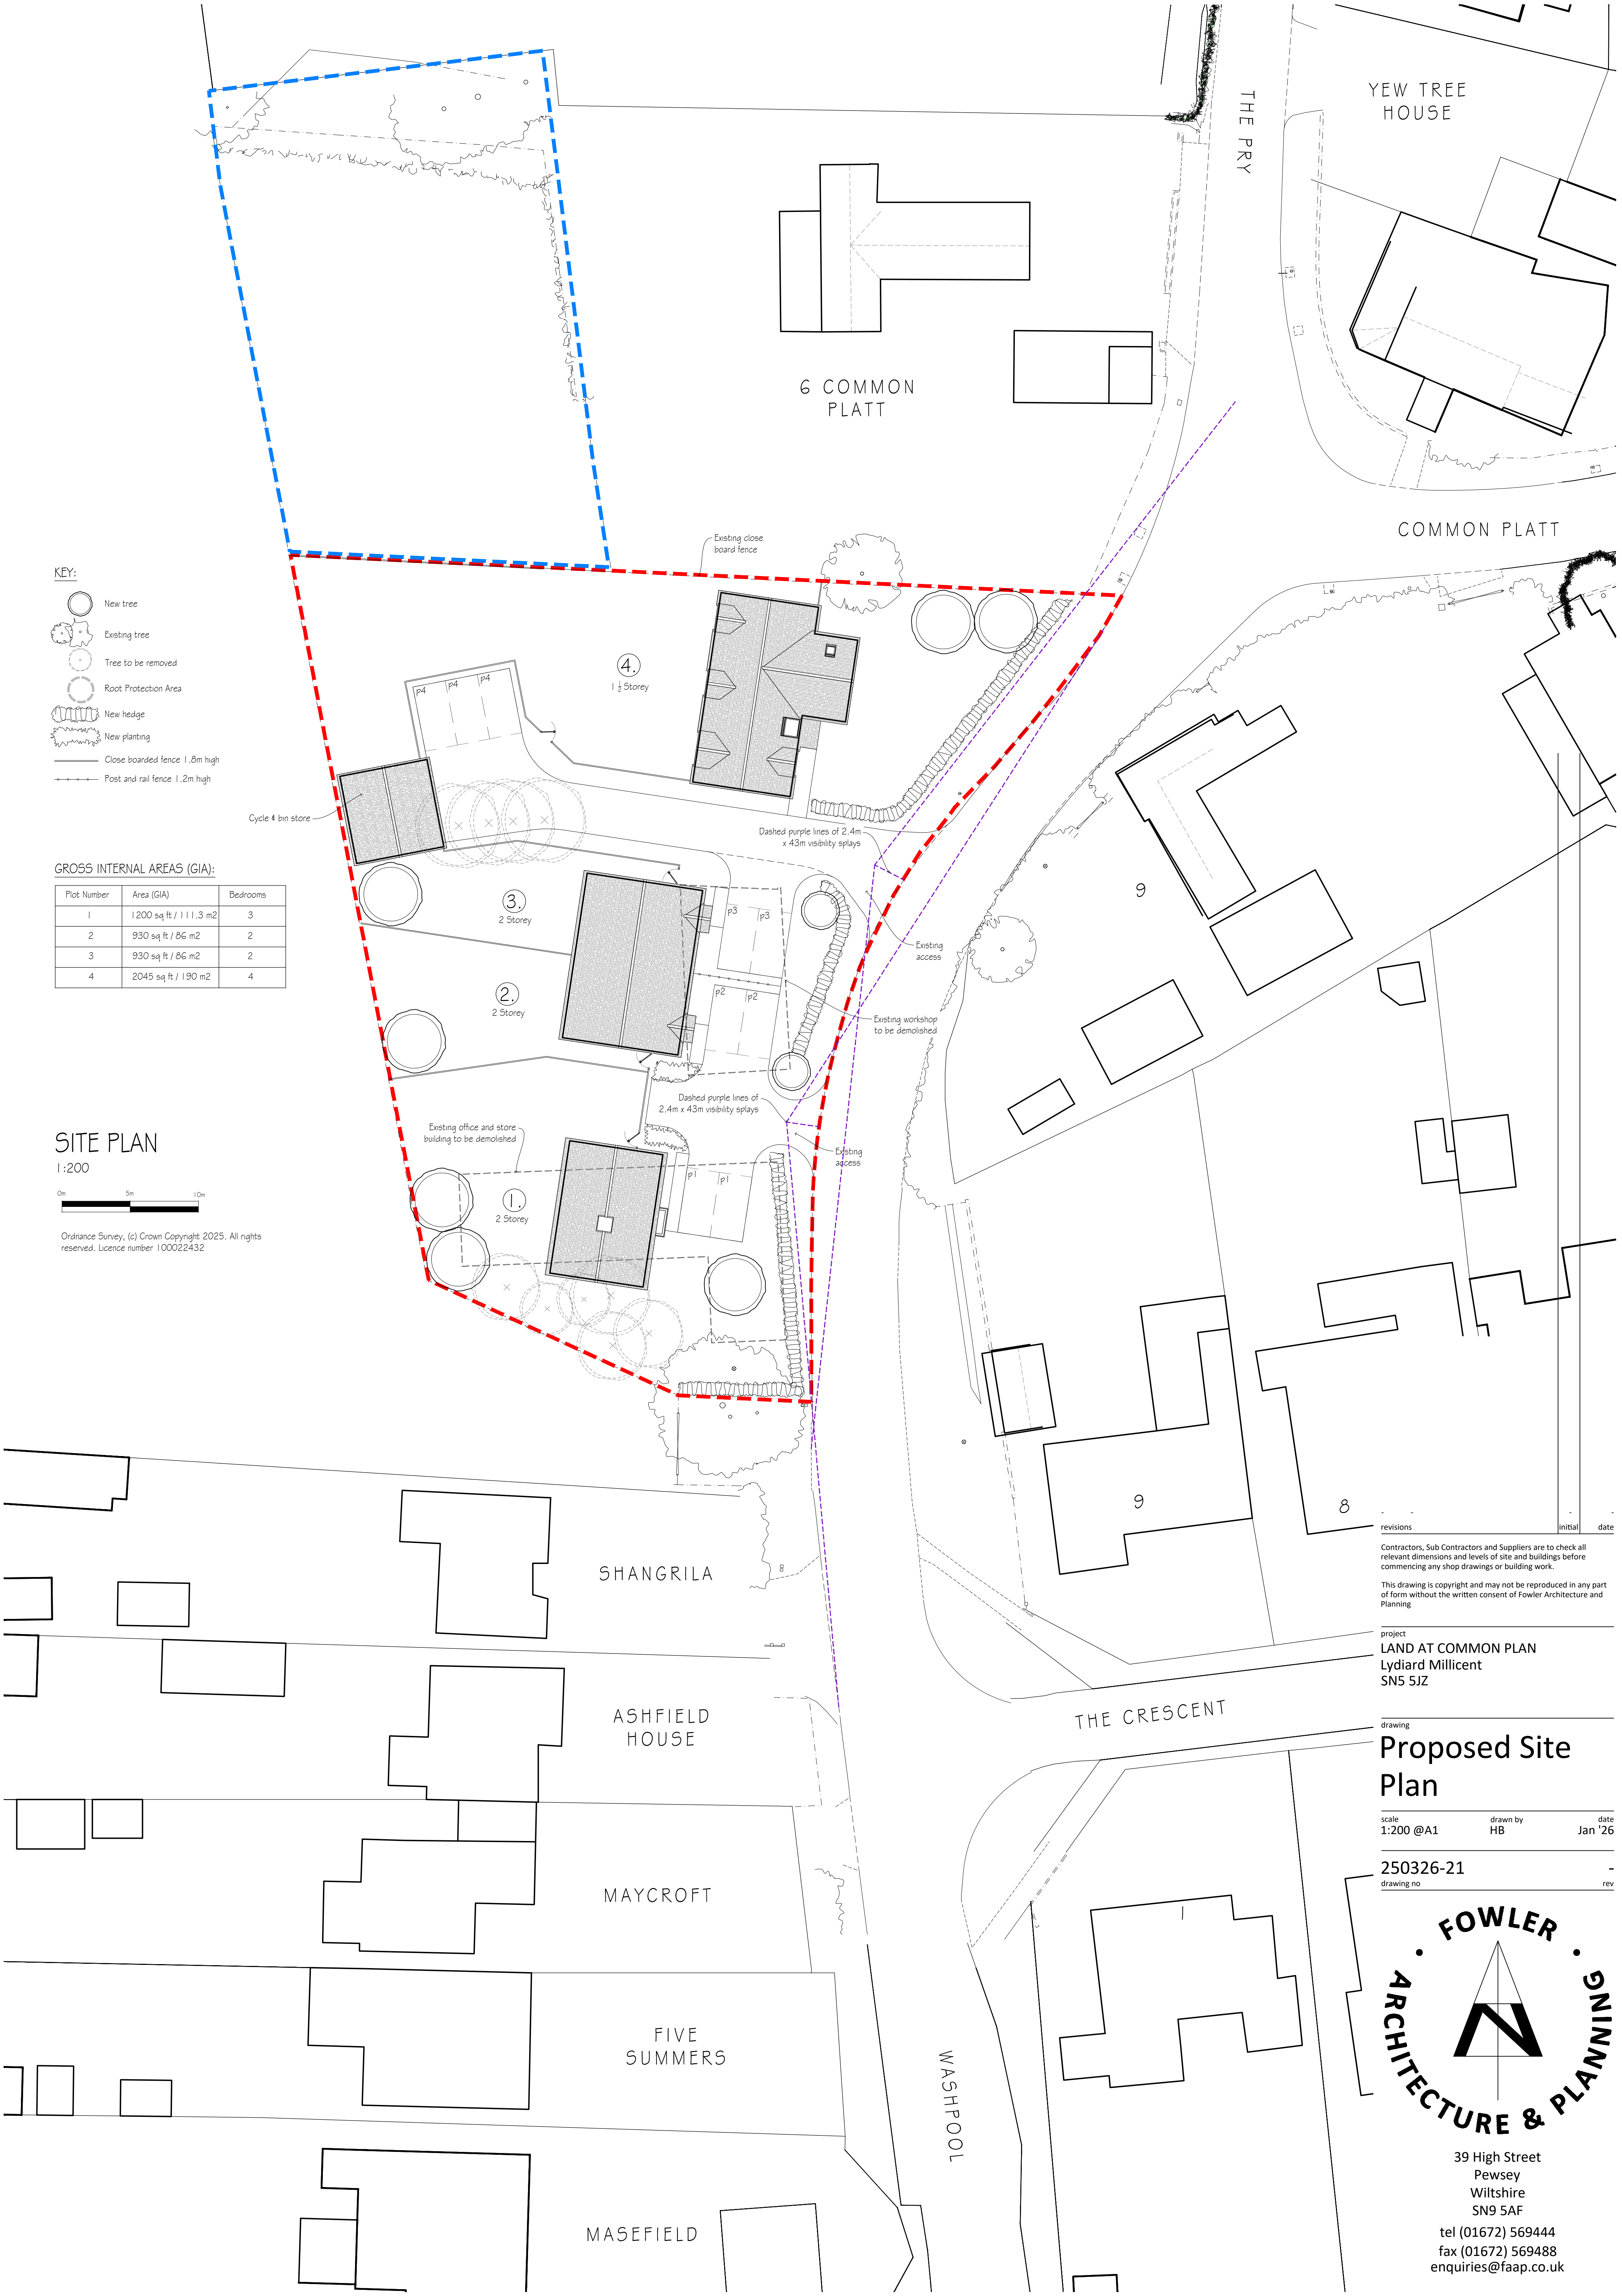

Contractors, Sub Contractors and Suppliers are to check all relevant dimensions and levels of site and buildings before commencing any shop drawings or building work.


This drawing is copyright and may not be reproduced in any part of form without the written consent of Fowler Architecture and Planning

project
LAND AT COMMON PLAN
Lydiard Millicent
SN5 5JZ

Proposed Site Plan

scale 1:200 @A1 drawn by HB date Jan '26

250326-21 drawing no - rev

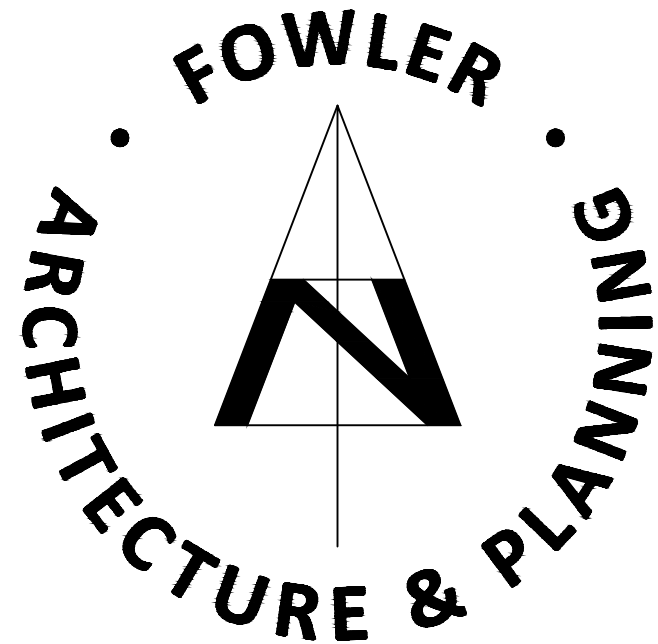

39 High Street
Pewsey
Wiltshire
SN9 5AF
tel (01672) 569444
fax (01672) 569488
enquiries@faap.co.uk