




PROPOSED BARN A AND BARN B

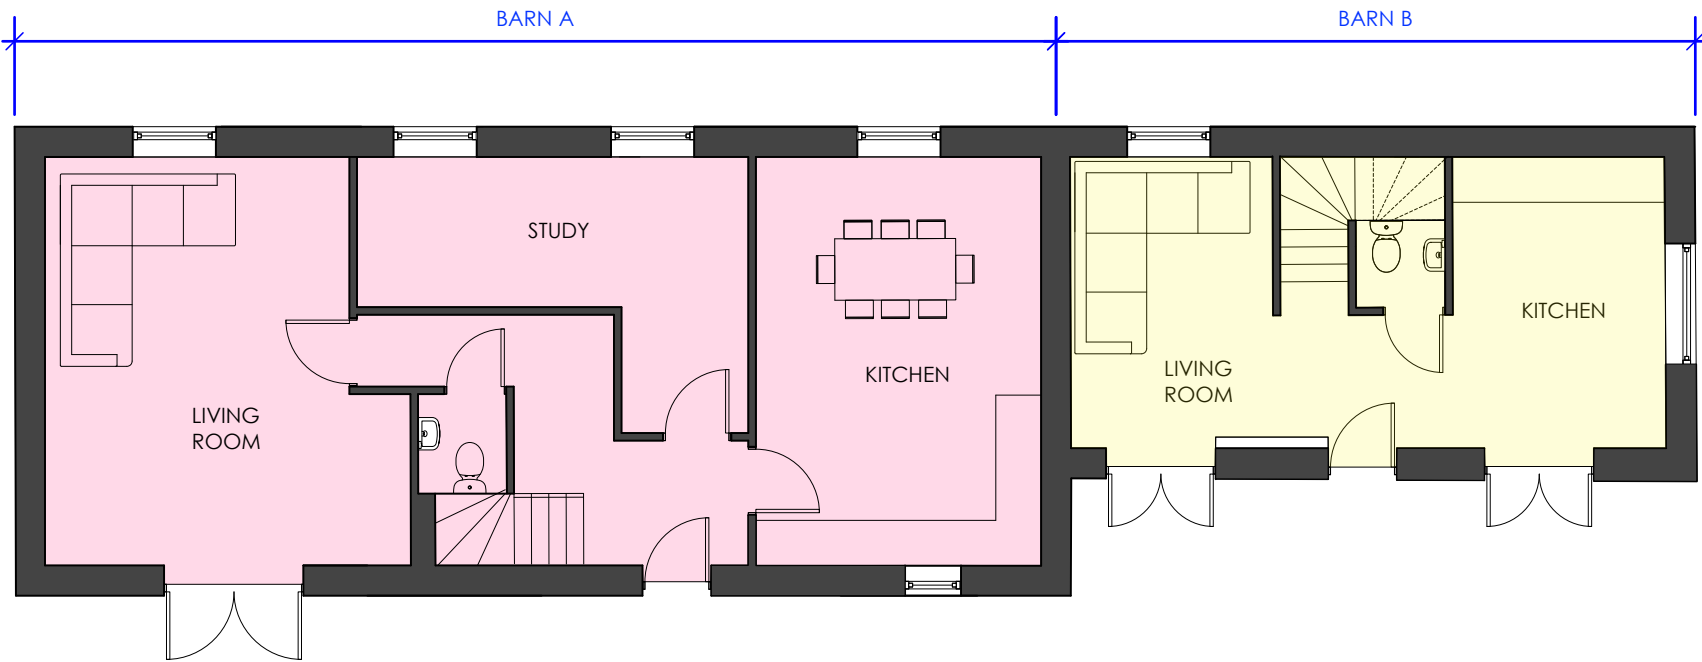

PROPOSED GROUND FLOOR PLAN

AREA OF BARNS

- GROUND FLOOR BARN A = 70m²
- GROUND FLOOR BARN B = 30.4m²

 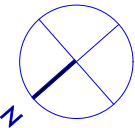

West End Farm, West End, Foxham, SN15 4NB
Tel: 01249 740476 Mob: 07854 657134
email: sharon@customhouse.studio

CUSTOMHOUSE - STUDIO

1. Responsibility is not accepted for errors made by others in scaling from this drawing. All construction information should be taken from written dimensions only.

2. All dimensions must be checked on site and any discrepancies checked with the architect prior to manufacture, fabrication and/or installation

3. Unless shown otherwise all dimensions are to structural surfaces.

4. All works to be carried out in accordance with British Standards, EU Regulations, Codes of Practice and all statutory obligations.

Project: WICK FARM, WICK LANE
LACOCK
SN15 2LU

Title/contents: PROPOSED BARN A AND B
GROUND FLOOR PLANS

Rev:	Int:	Date:	Comment:
-	-	-	-
Scale	Paper Size	Date	Drawn by
1:100	A3	JAN 26	SW
job.no.	Type	Dwg.no.	Revision
134	L	010	-