




DRAWINGS BASED ON TOPOGRAPHY & SITE BOUNDARY LIMITS INFORMATION PROVIDED BY OTHERS, IF ONSITE DISCREPANCIES ARISE, BRING TO A HARLOW & SONS ATTETNTION IMMEDIATELY

IF IN DOUBT,ASK - DO NOT SCALE - CHECK ON SITE DIMENSIONS.
SITE DIMENSIONS TO BE CHECKED PRIOR TO START - DISCREPANCIES TO BE RAISED WITH A HARLOW & SON



All DIMENSIONS ARE TO STRUCTURAL ELEMENTS & NOT TO APPLIED FINISHES

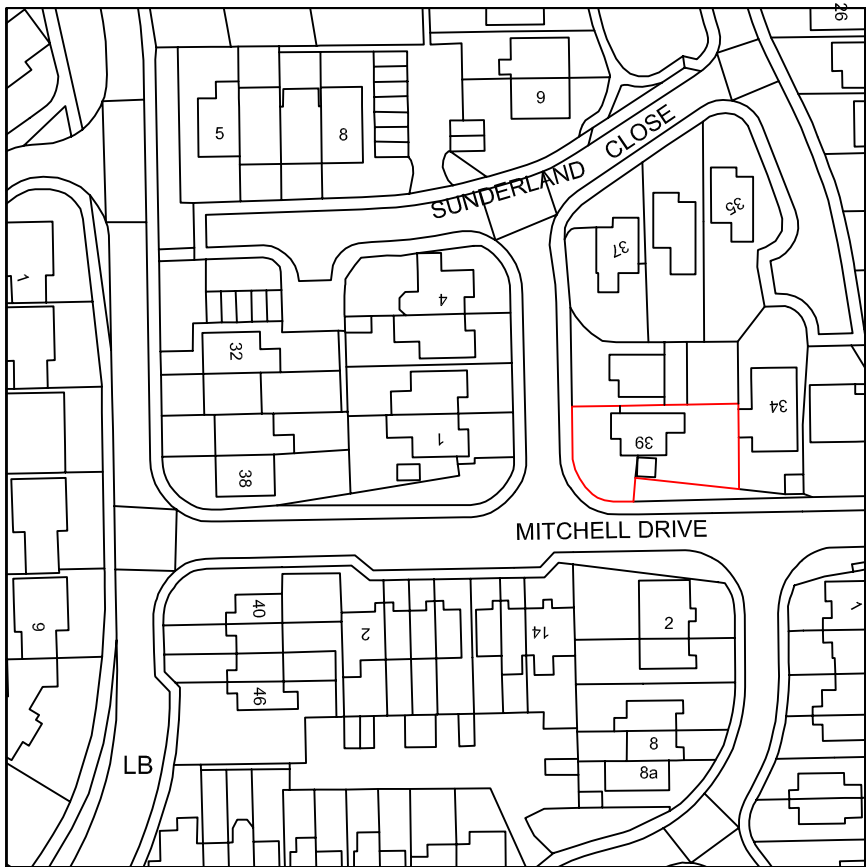


Location Plan 1:1250 North

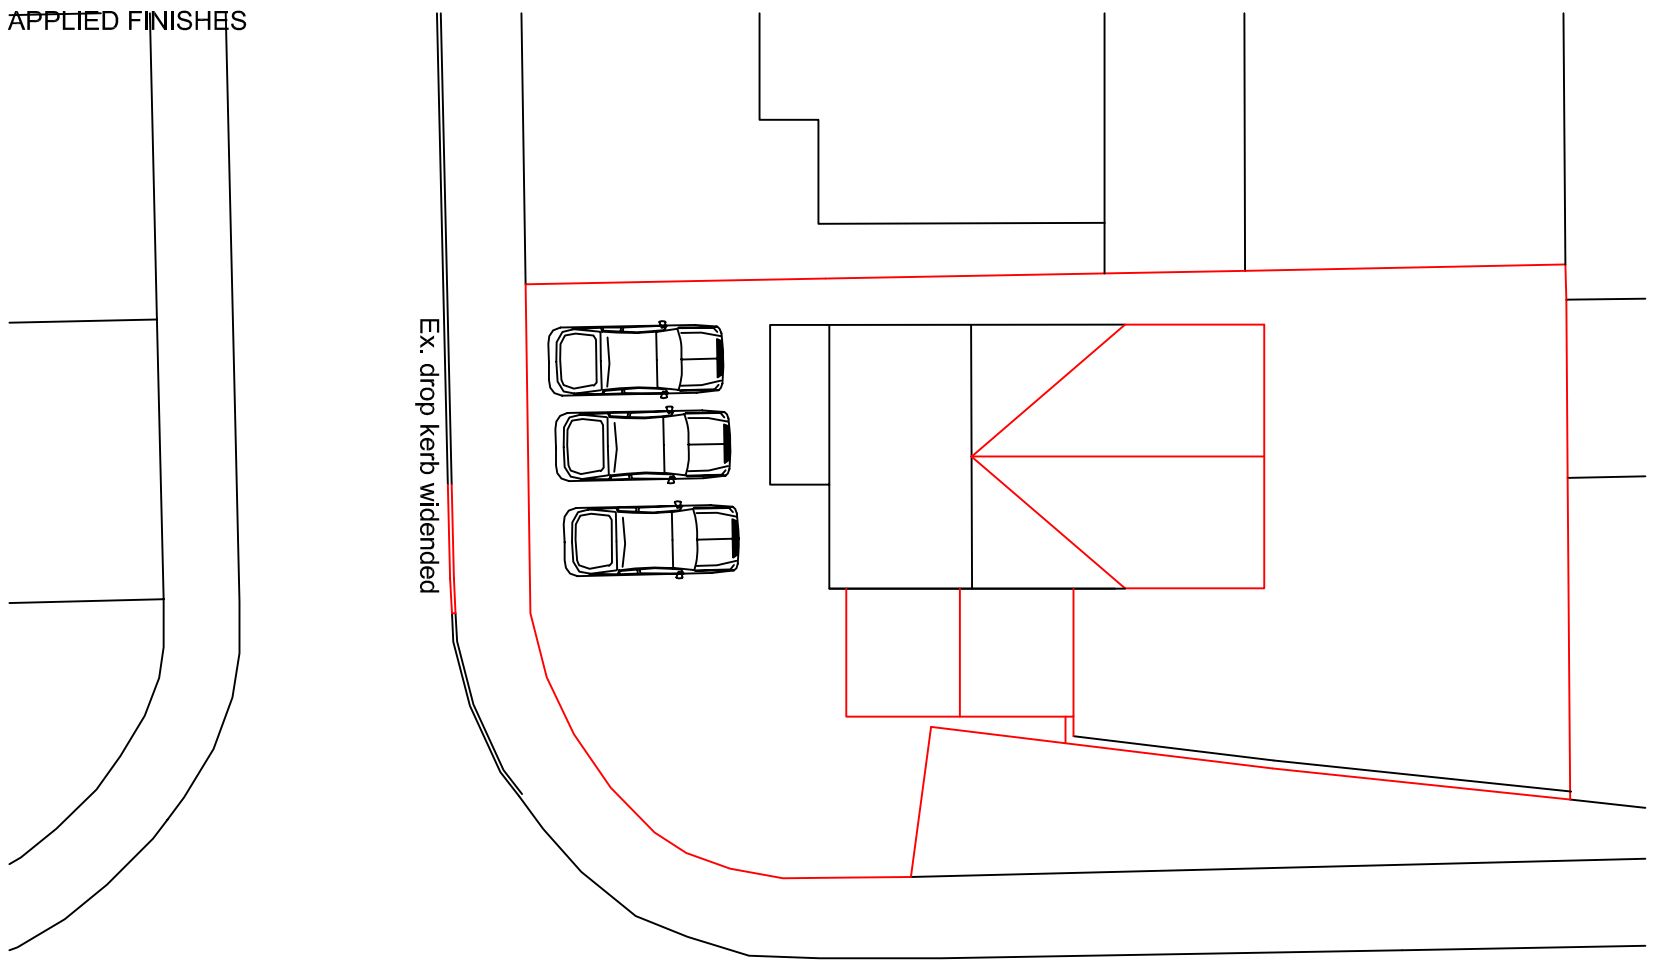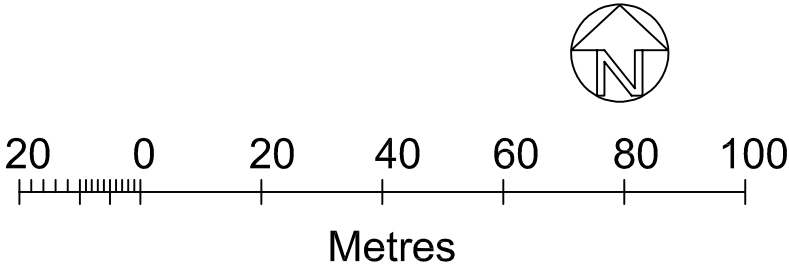

Proposed Block Plan 1:200 North

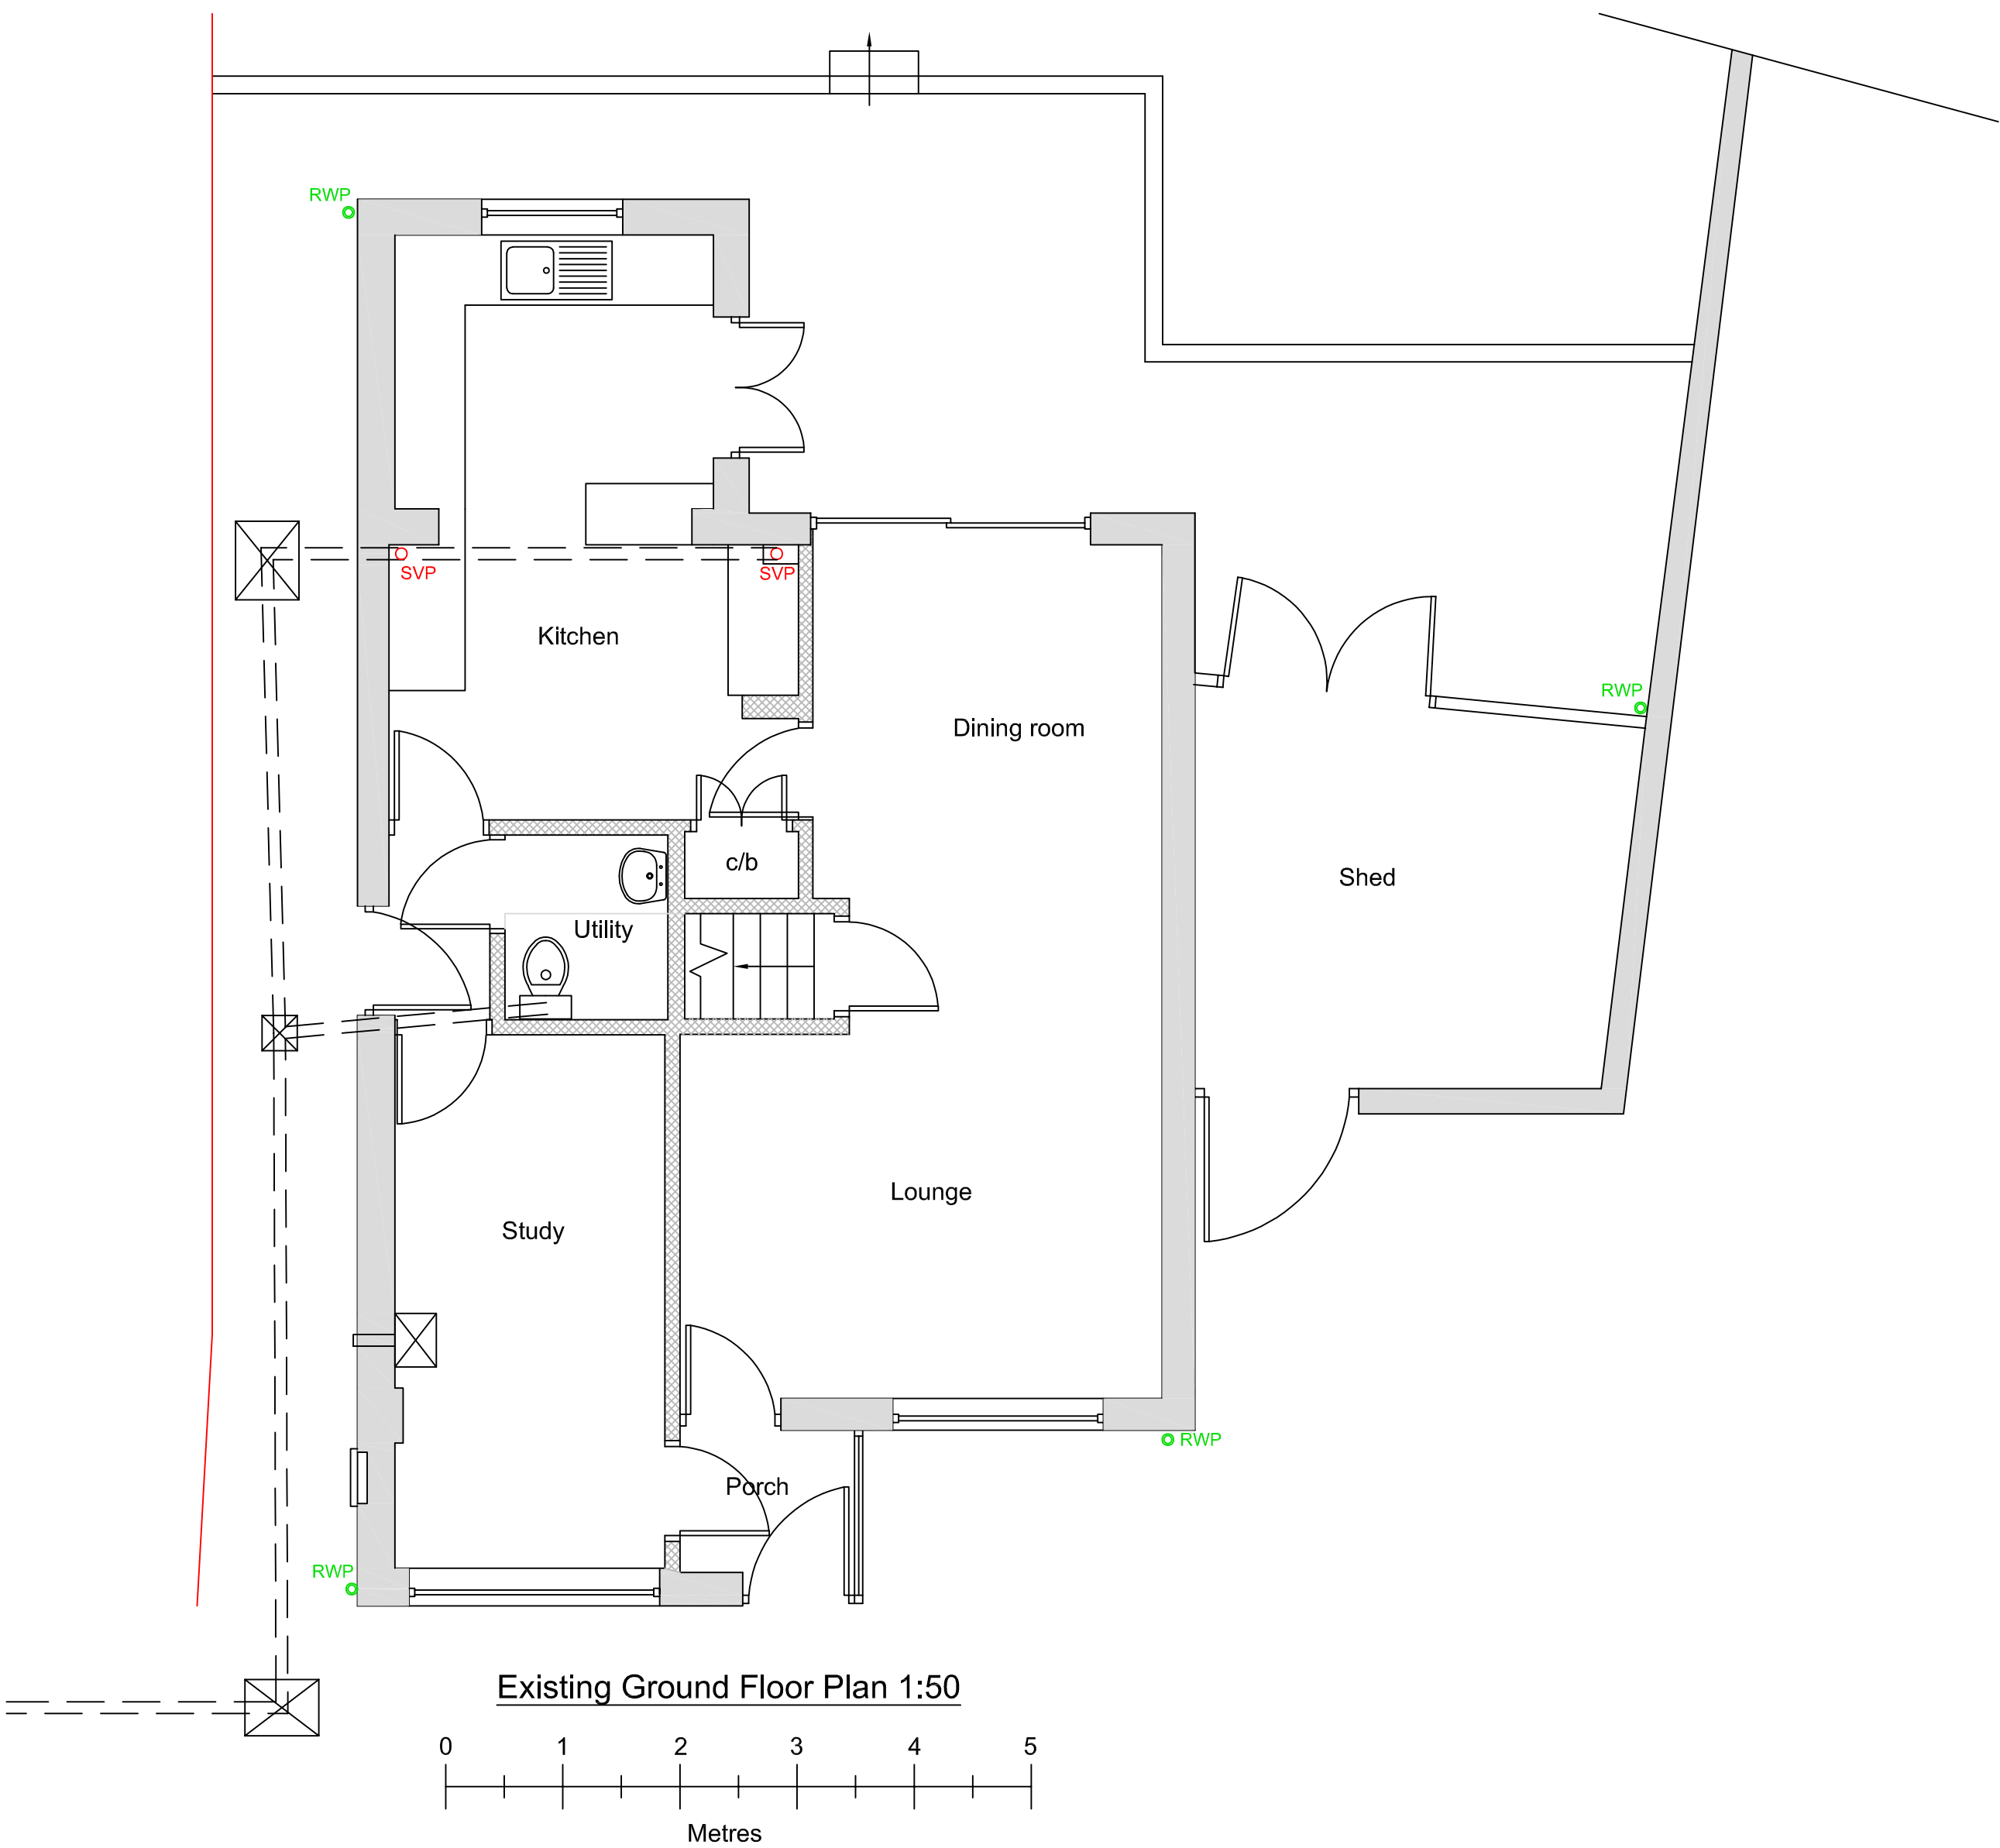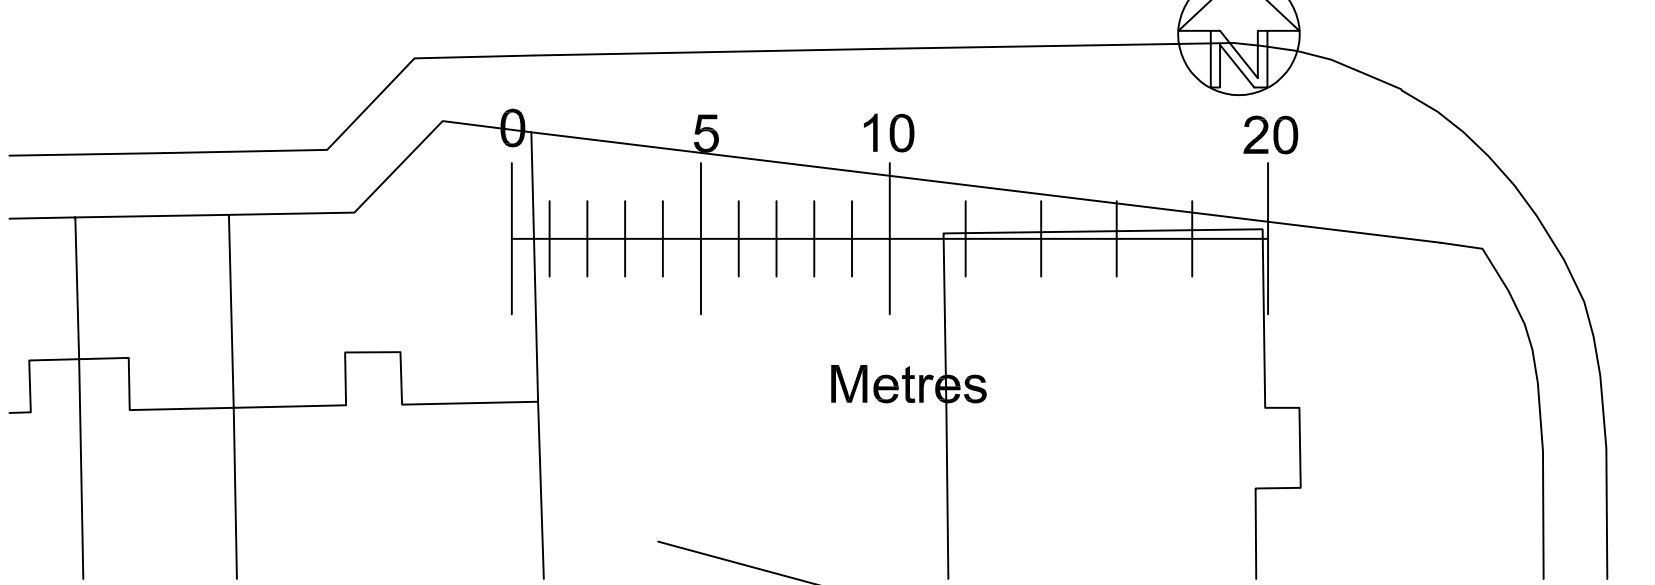

Existing Ground Floor Plan 1:50

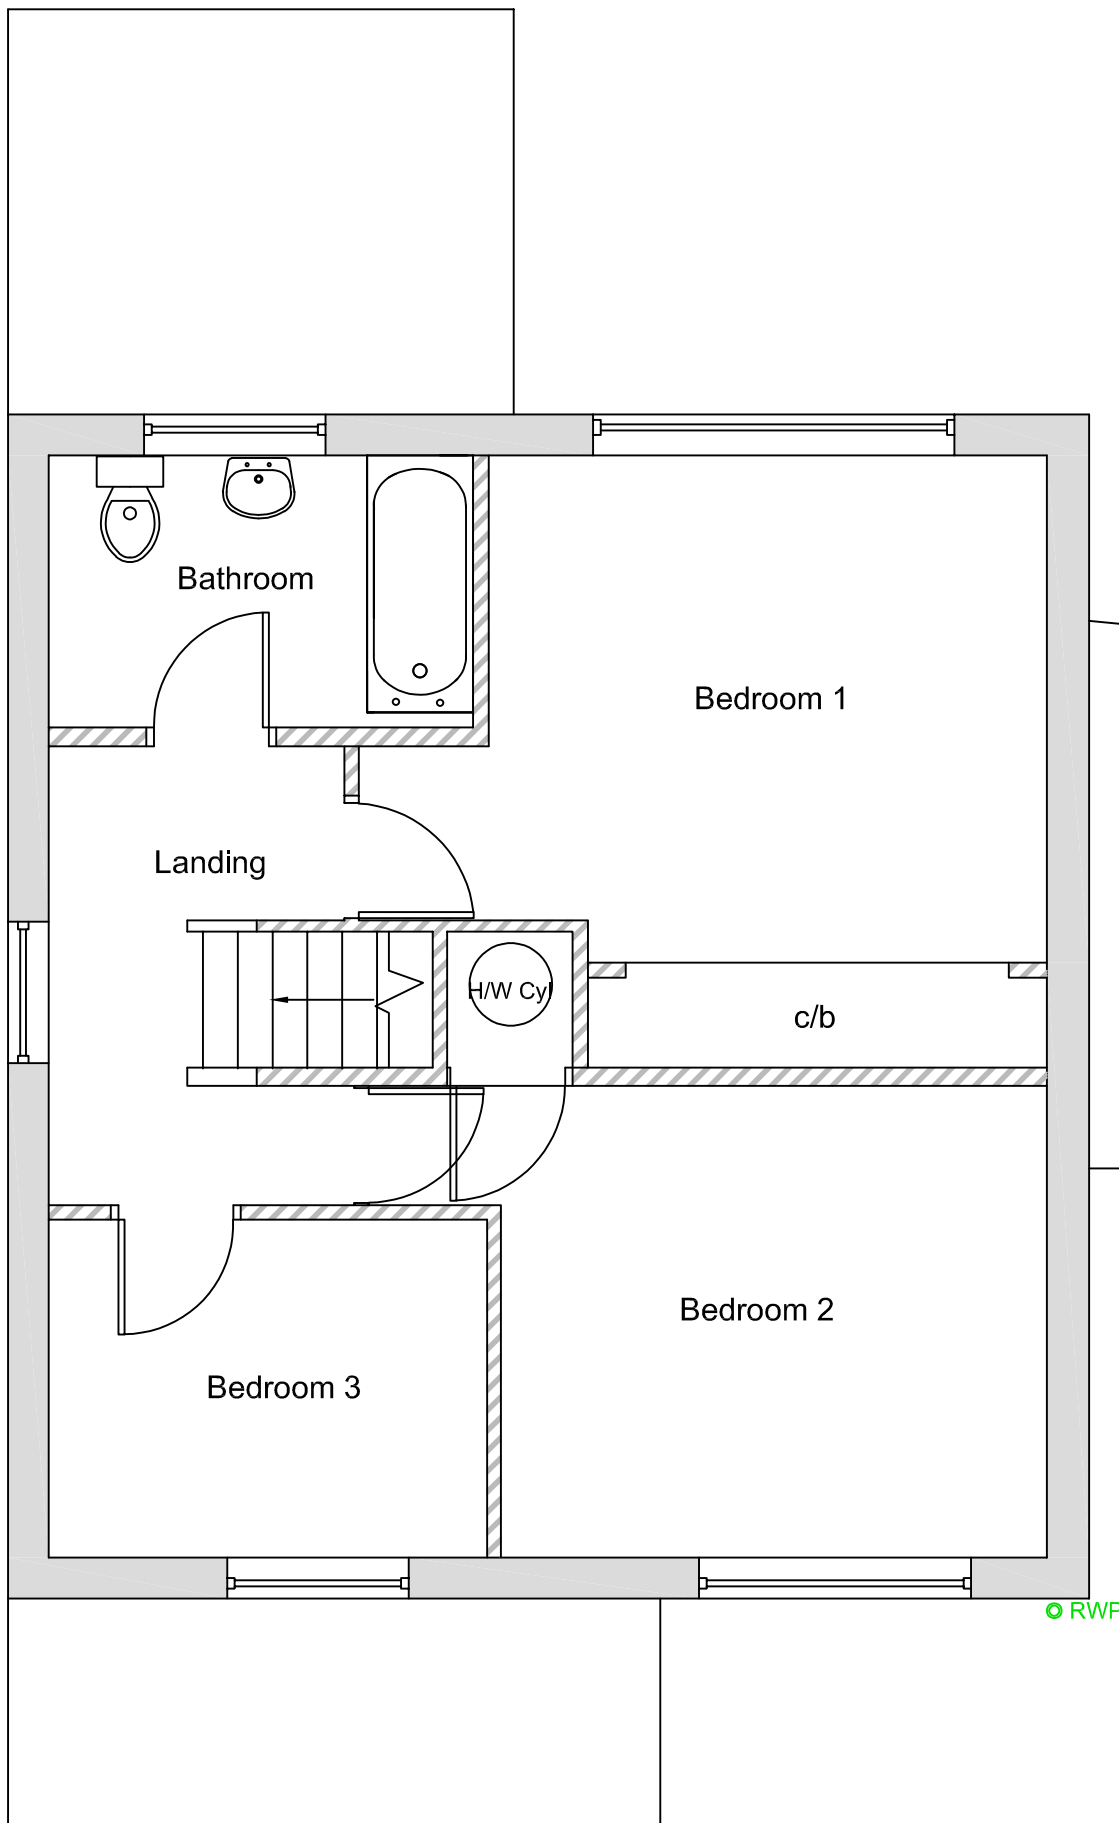

Existing First Floor Plan 1:50

<u>Drawn by</u>	A Harlow & Son 01225 938329	
<u>Proposed Two Storey Rear Extension for</u> <u>Mr & Mrs D Hunt at</u> <u>39 Sunderland Close</u> <u>Bowerhill</u> <u>Melksham</u> <u>Wiltshire</u> <u>SN12 6TZ</u>		
A1 Papersize		
<u>Scale</u>	1:1250, 1:50, 1:200	<u>Drawing No AH2025/85</u> Sheet 2 of 2
<u>Date</u>	5th March 2026	