



PROPOSED SOUTH ELEVATION
SCALE 1:100@A3

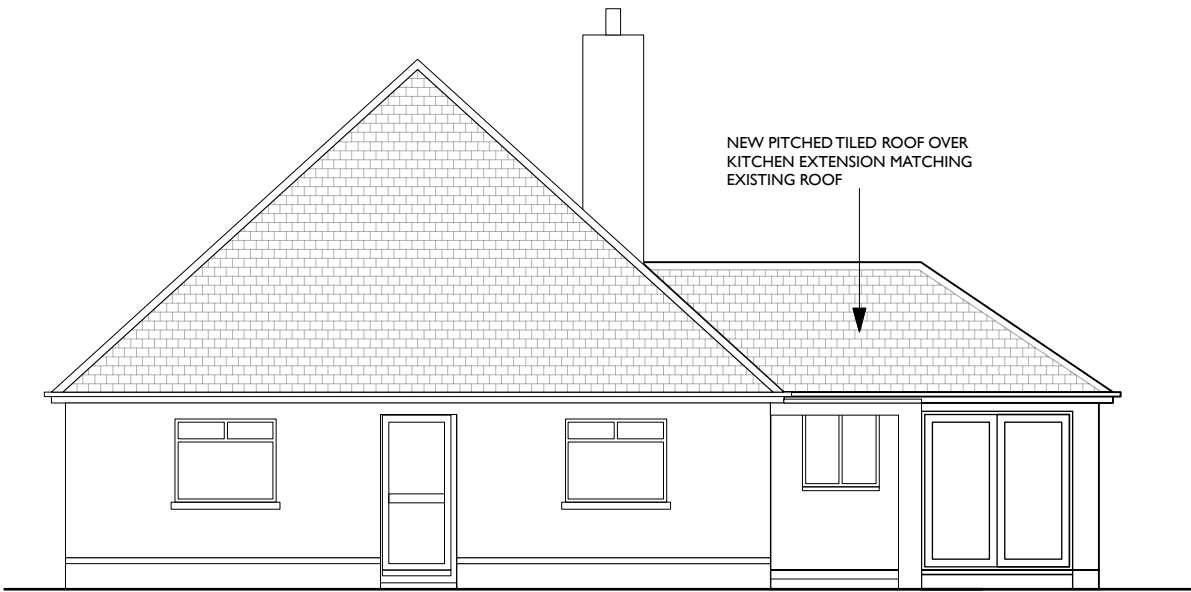


PROPOSED EAST ELEVATION
SCALE 1:100@A3



PROPOSED NORTH ELEVATION
SCALE 1:100@A3

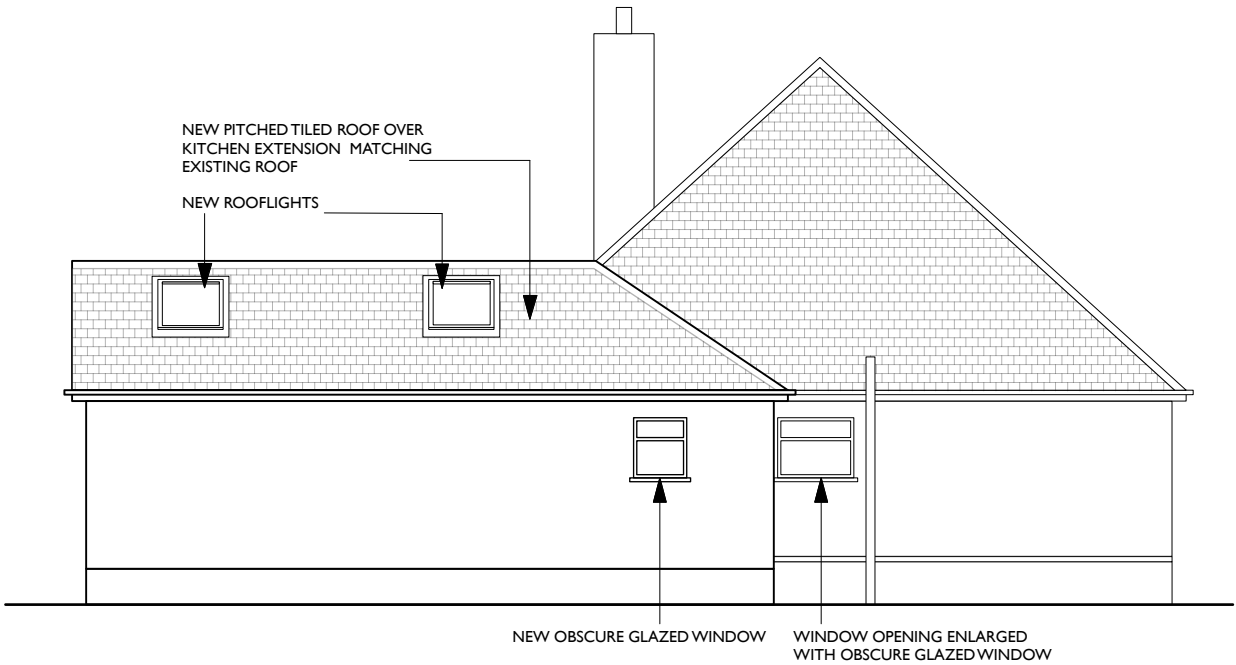

PROPOSED WEST ELEVATION
SCALE 1:100@A3

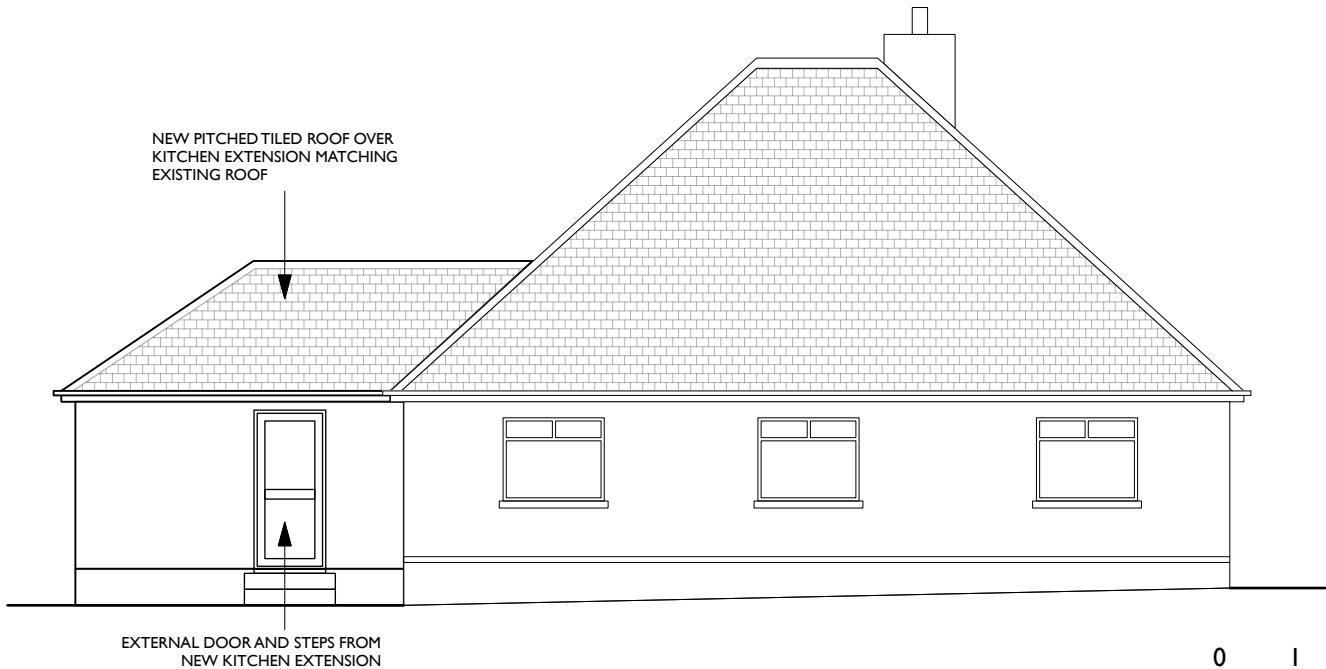

0 1 2 3 4 5metres

client:	project: CRAN-LEA, LONGSPLETT KINGSDOWN, CORSHAM,SN13 8DF	P O R T A L ARCHITECTURE London & Bath +44(0)20 7566 9600 www.portalarchitecture.co.uk	drawing: PROPOSED ELEVATIONS					
				scale: 1:100 1:50	@ A3 @ A1	date created: SEPT 2025	drawn by: MD	P 2 05.3.26 Rooflights Added HA P 1 26.2.26 Loft extension omitted HA
				project no: LYC		drawing no.: 022	issue: P2	rev. date description initials
© PORTAL ARCHITECTURE LLP DO NOT SCALE FROM THIS DRAWING. LEVELS & DIMENSIONS TO BE CHECKED ON SITE BEFORE WORK COMMENCES. NO MATERIALS OR WORKMANSHIP TO BE INFERIOR TO CURRENT BRITISH STANDARDS OR CODE OF PRACTICE.		drawing status: PLANNING	This drawing is to be read in conjunction with project preliminaries & specification					