




Revisions

Notes

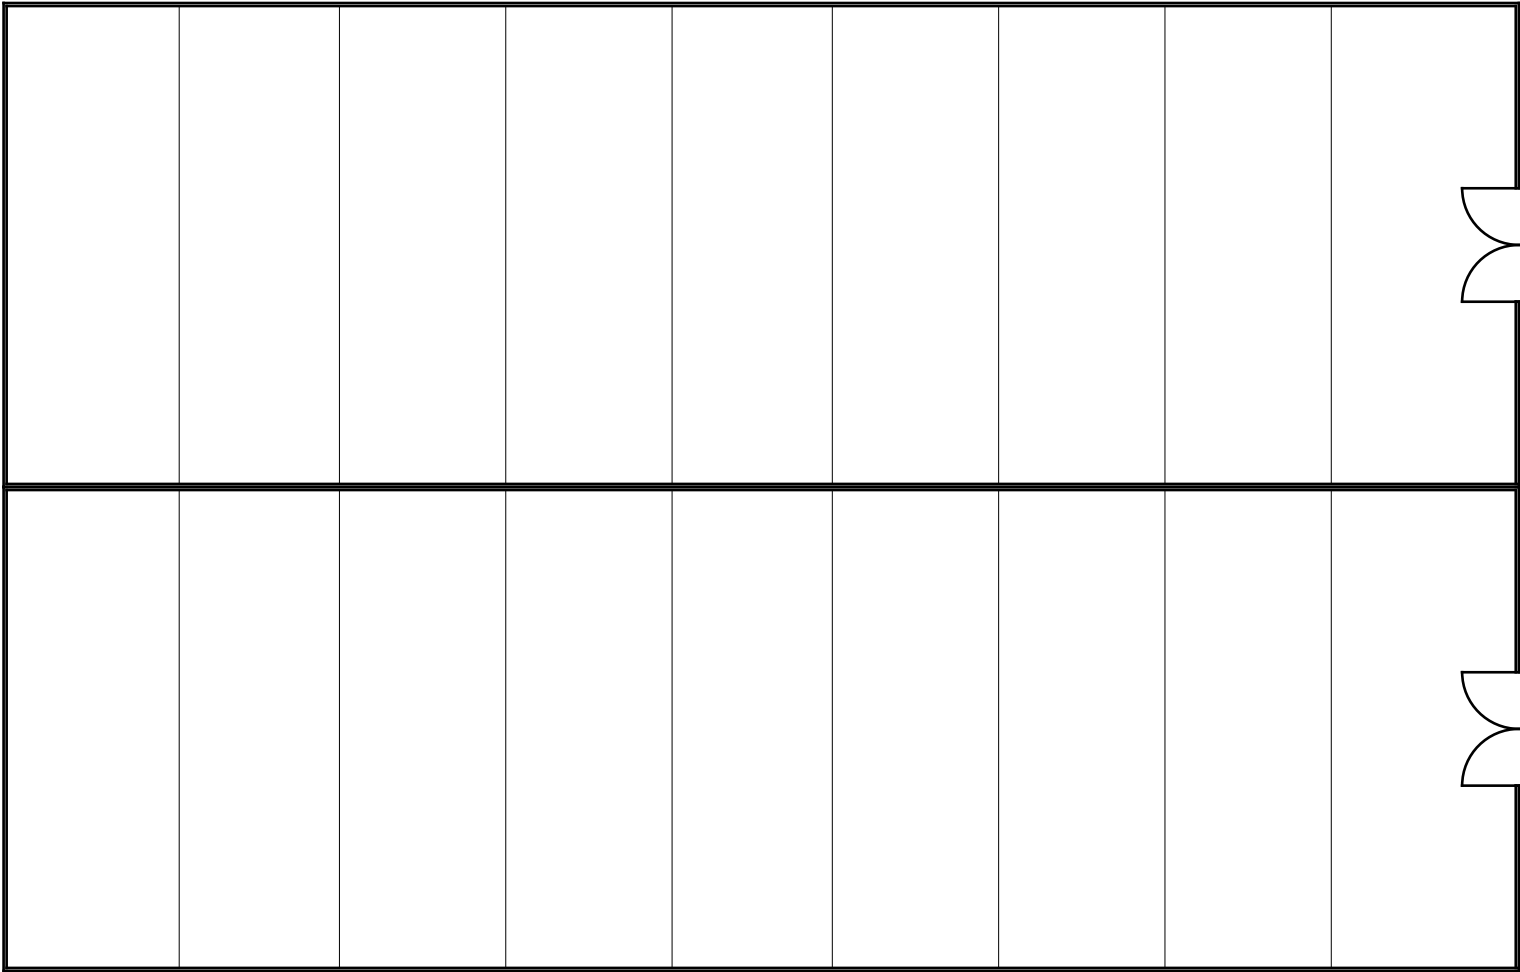

Scale 1:100 @ A3

Proposed Polytunnel Floor Plan

A0.22

Sheet No. © 2020

Project No. 1979

Southview Farm

Dryham Road, Bradford-on-Avon,
Trowbridge Road BA15 1UH