




Southview Farm

Dryham Road, Bradford-on-Avon,
Trowbridge Road BA15 1UH

Project No. 1979

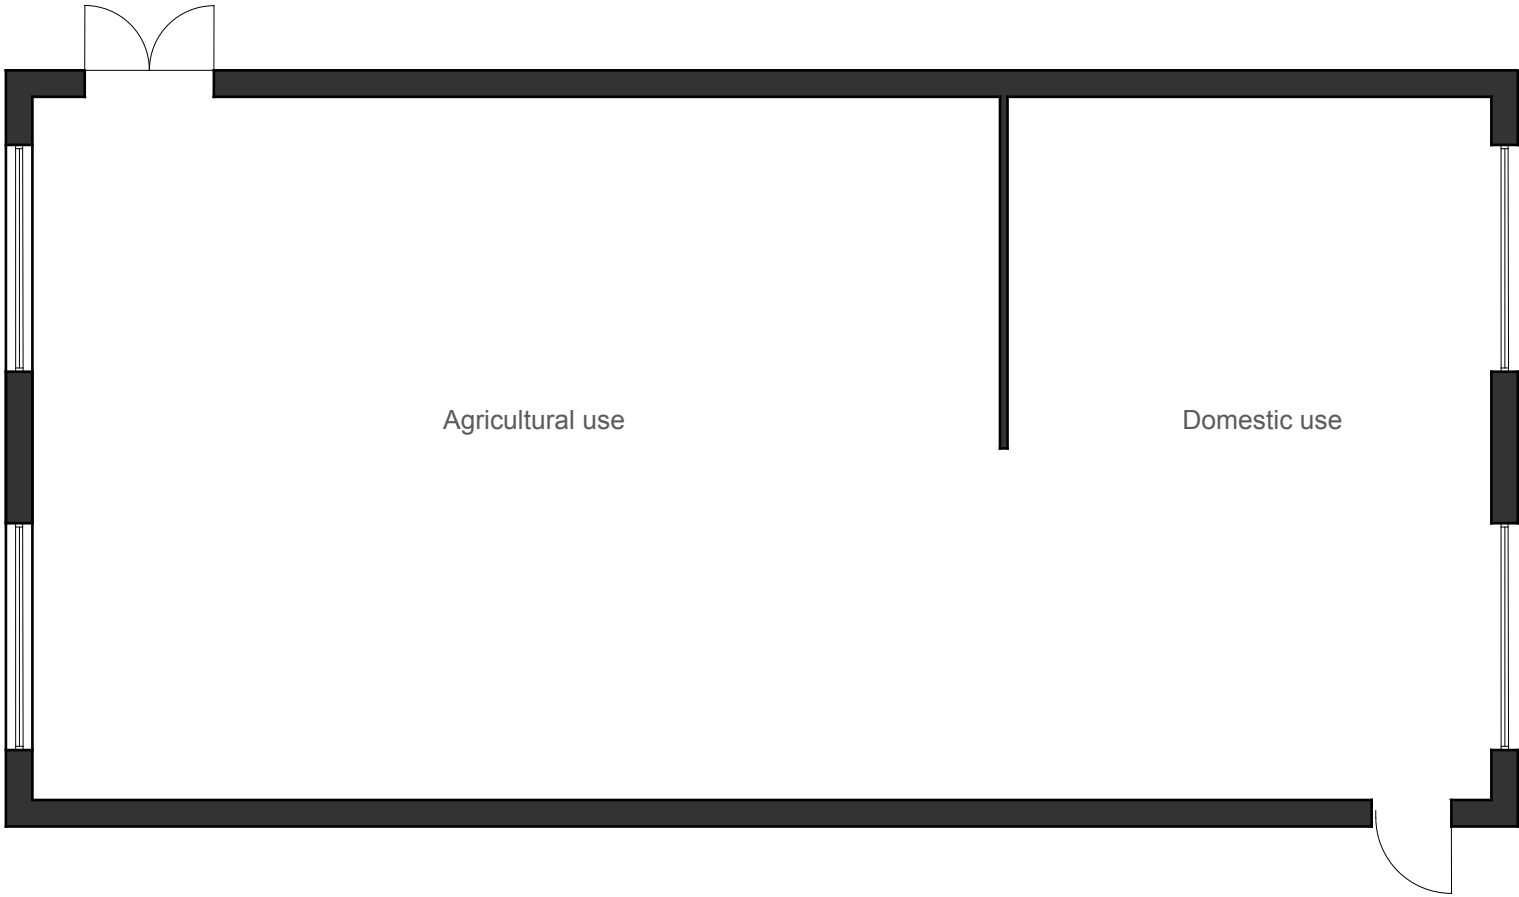

Revisions	

Notes

Project North



Scale 1:100 @ A3

Proposed Barn
Floor Plan

A0.20