



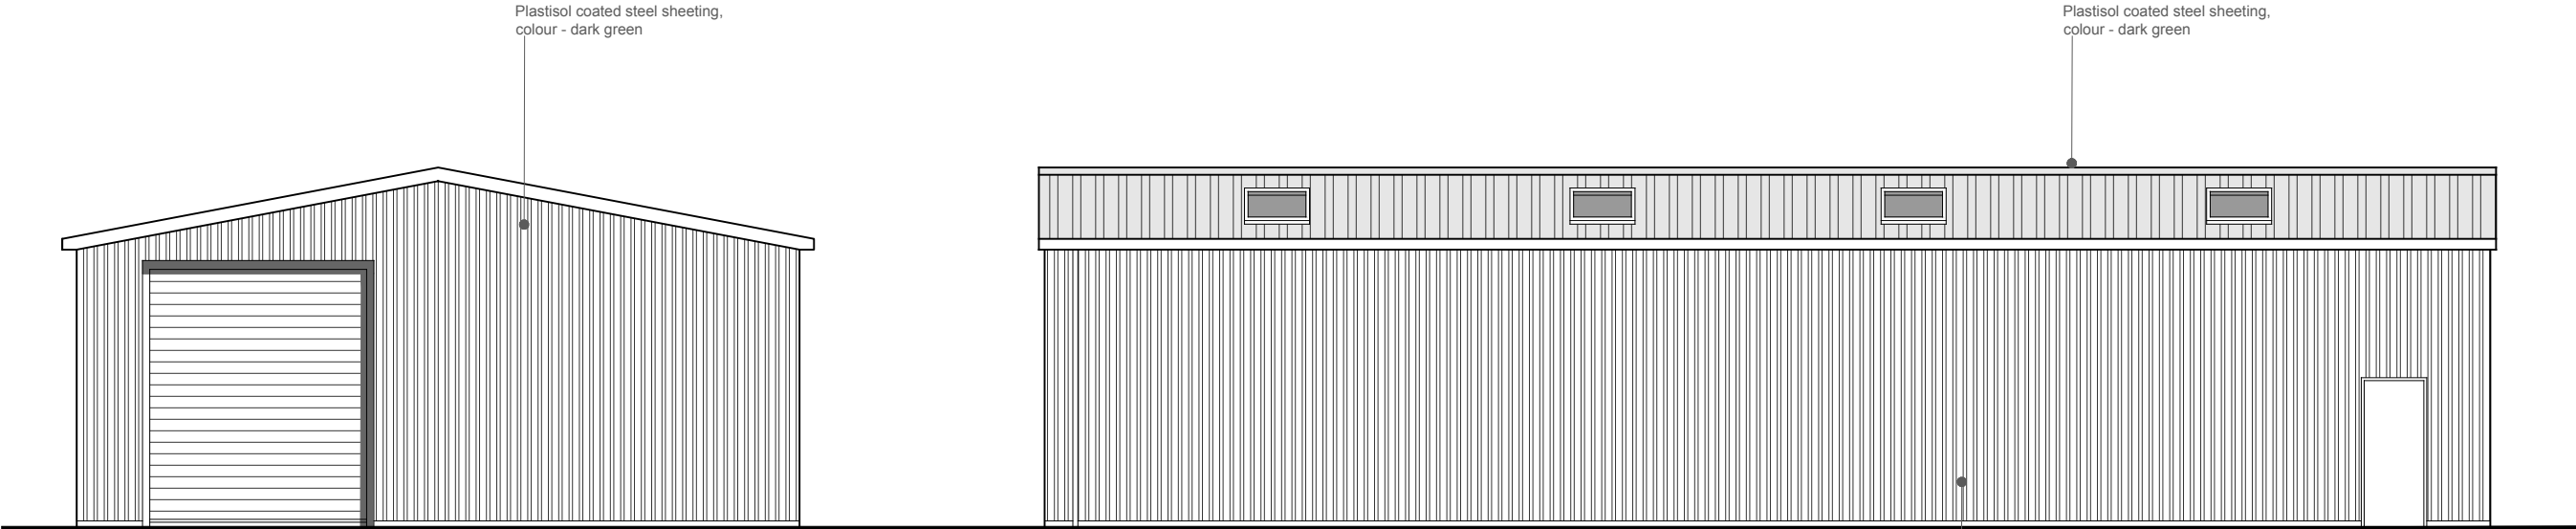

South Elevation

West Elevation

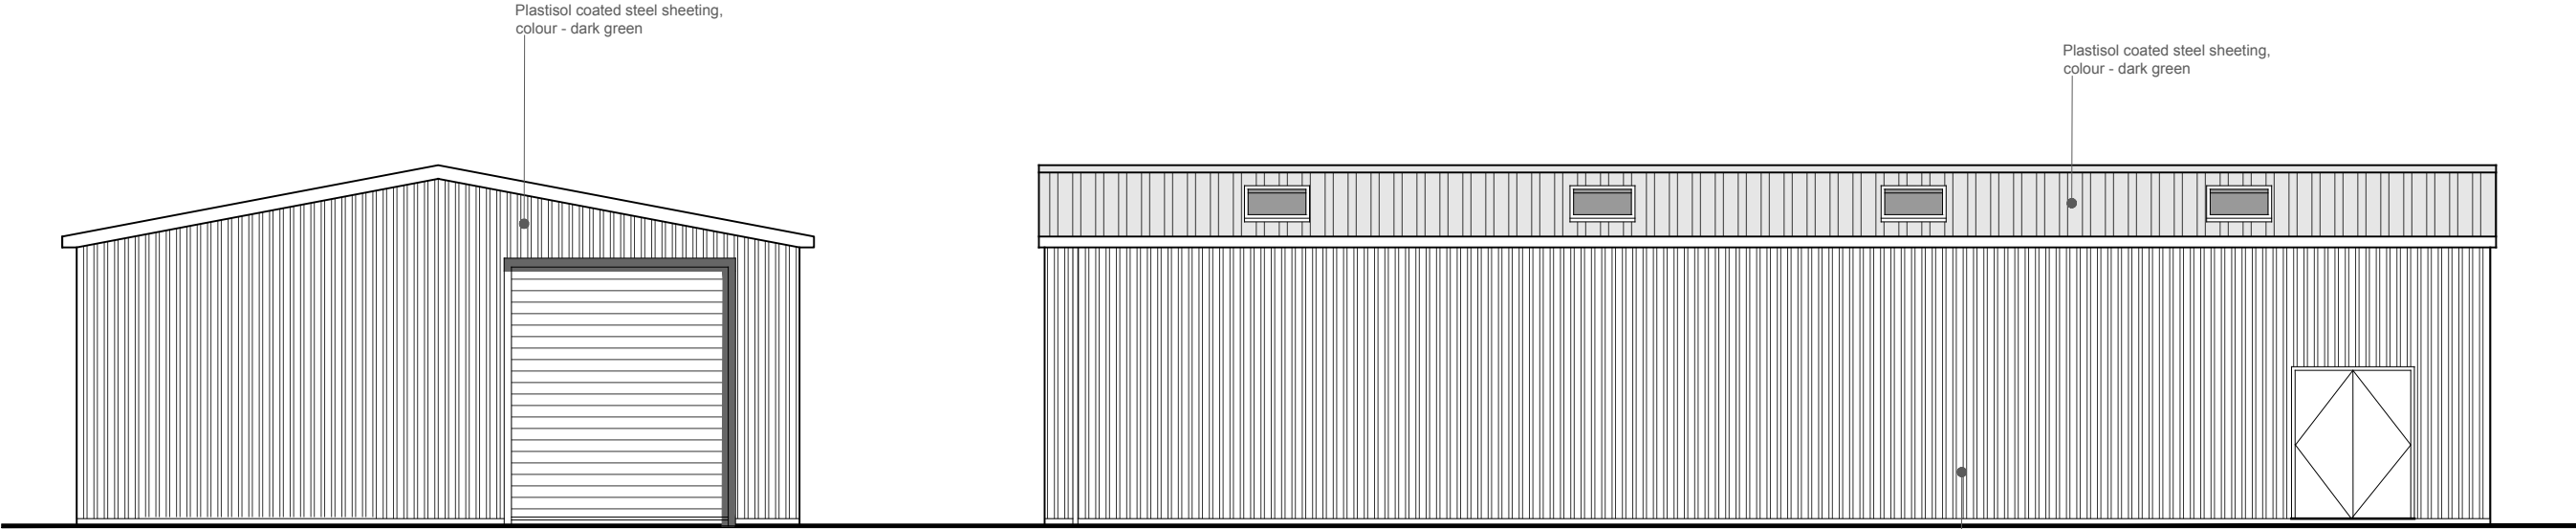

North Elevation

East Elevation



Project No. 1979



Revisions
△

Notes

Scale 1:100 @ A3

Proposed Barn
Elevations