


This drawing is copyright of CLARK & MASLIN Ltd and may not be copied or reproduced without permission. Figured dimensions are to be taken in <u>preference</u> to scaled dimensions. Large scale drawings to have <u>preference</u> to small scale drawings. Dimensions for fixed-in items are to be <u>checked</u> on site prior to manufacture.			
REV	DETAIL OF REVISION	BY	DATE
A	AMENDED TO CLIENTS REQUESTS	EM	23/02/26
B	ADDED COLOUR TO ELEVATIONS	EM	24/02/26
C	ADDED NORTH ELEVATION	EM	06/03/26




SOUTH ELEVATION




WEST ELEVATION

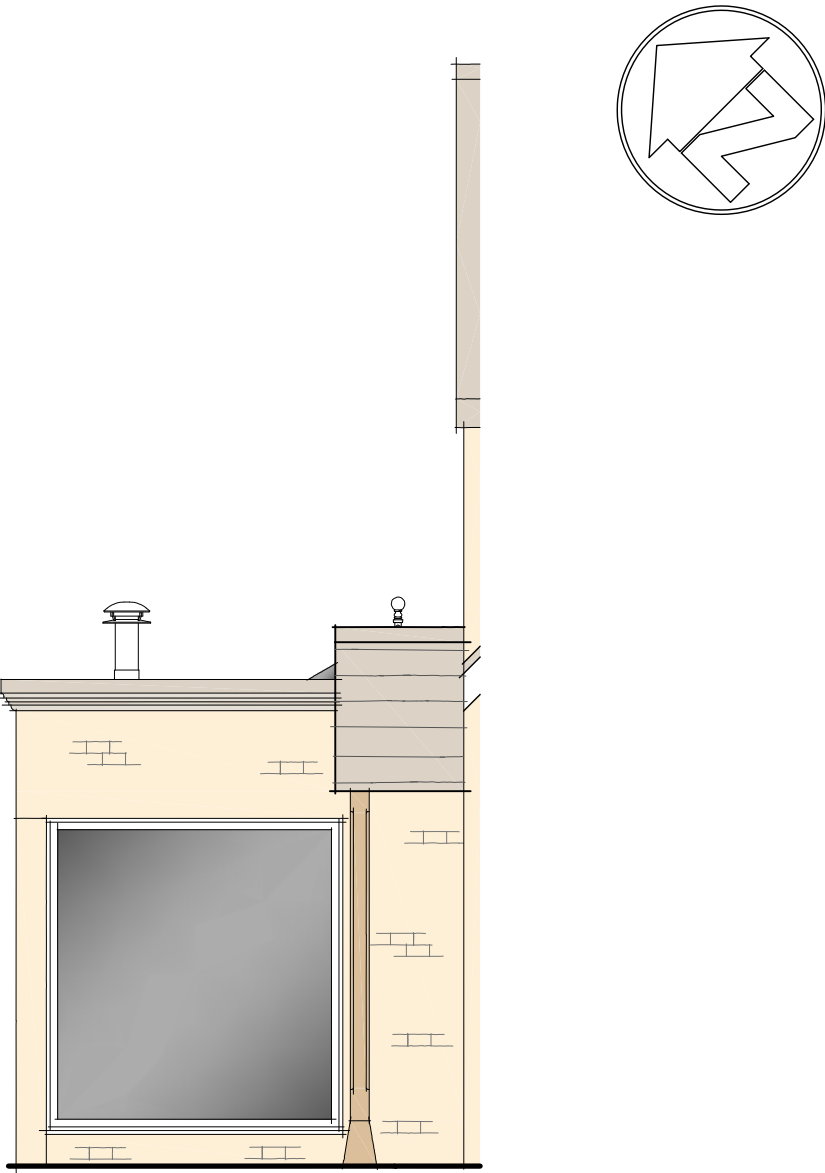

EAST ELEVATION

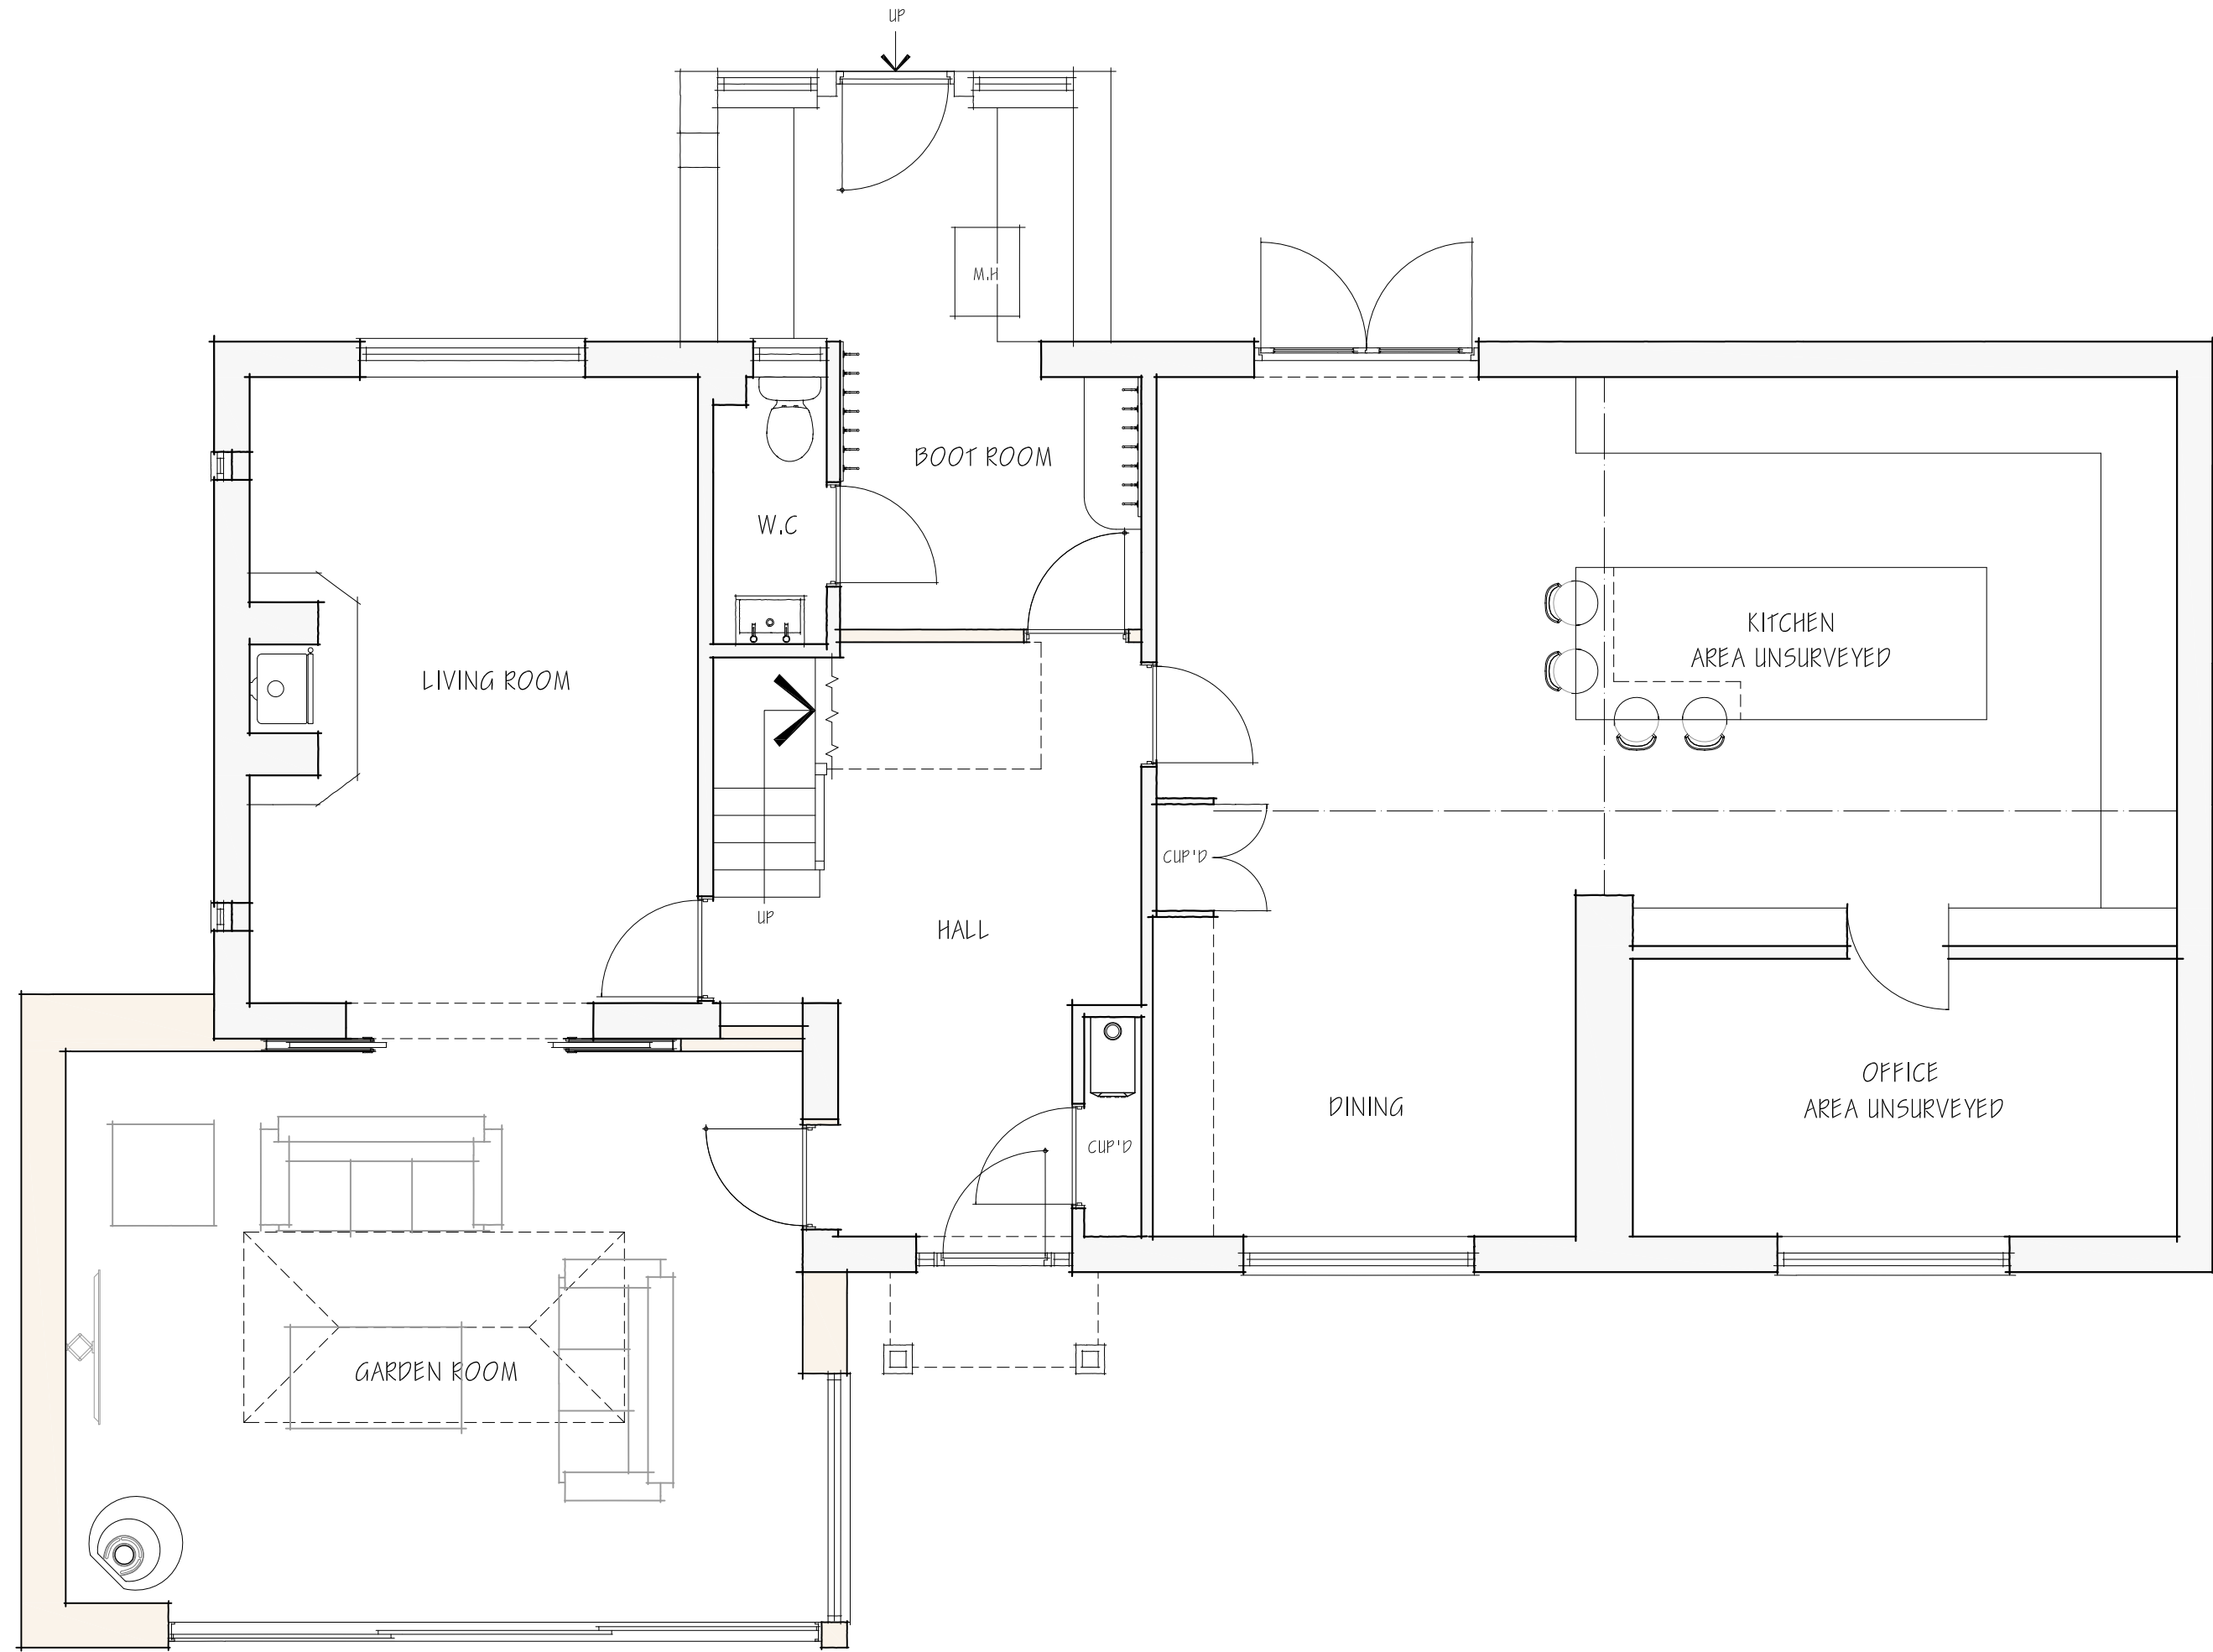

GROUND FLOOR PLAN

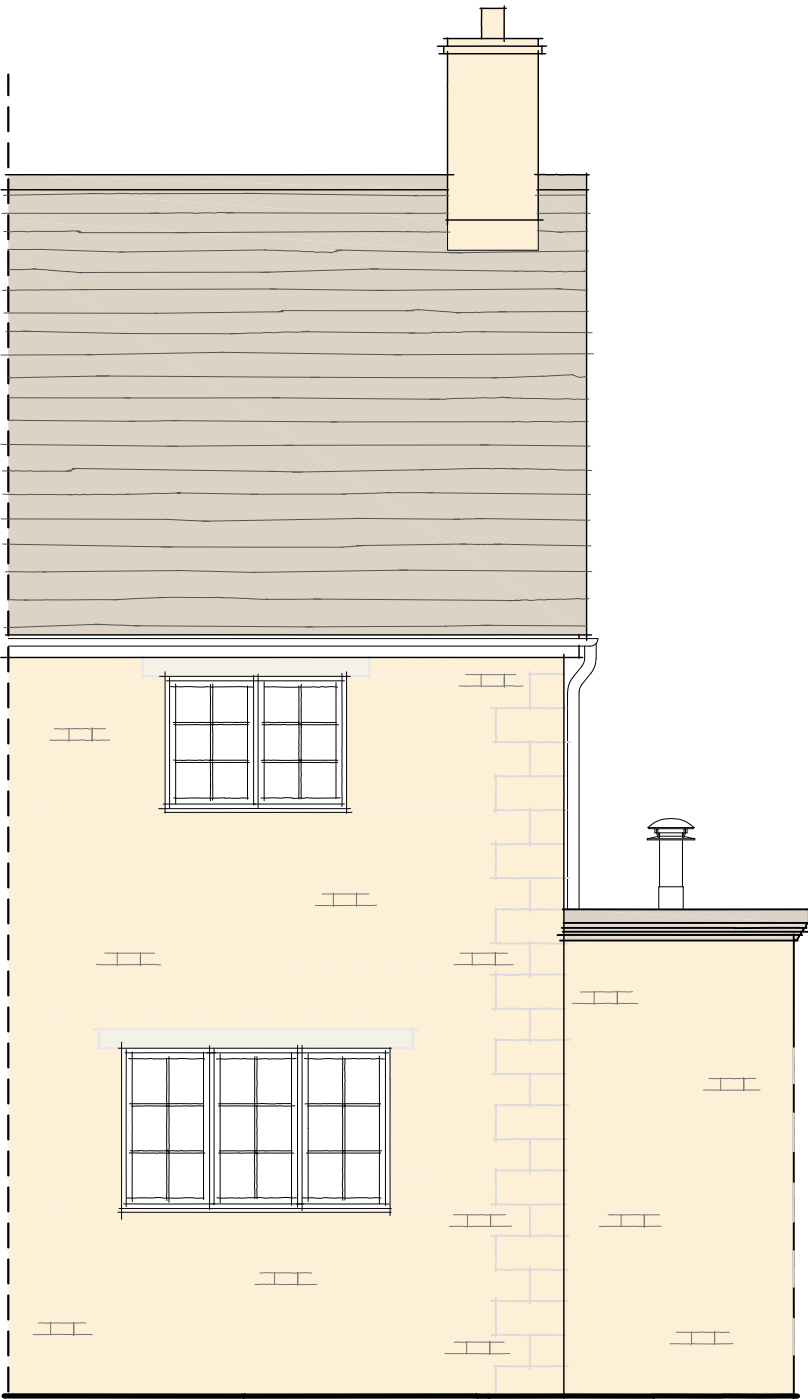

NORTH ELEVATION

PLANNING DRAWING

 CLARK & MASLIN Unit 5, Charlton Business Park Crudwell Road, Malmesbury Wiltshire, SN16 9RU Telephone: 01666 822911 www.clarkandmaslin.co.uk Planning Architecture Conservation			
Client MR & MRS J HAWKESWORTH			
Project PROPOSED EXTENSION & ALTERATIONS, SHALLOWBROOK, SHERSTON ROAD, LUCKINGTON, CHIPPENHAM, WILTSHIRE, SN14 6PH			
Description PROPOSED GROUND FLOOR PLAN & ELEVATIONS			
Scale 1:50	PG Size A1	Drawn EM	Date FEB '26
Drawing No 5893/50		Revision C	