



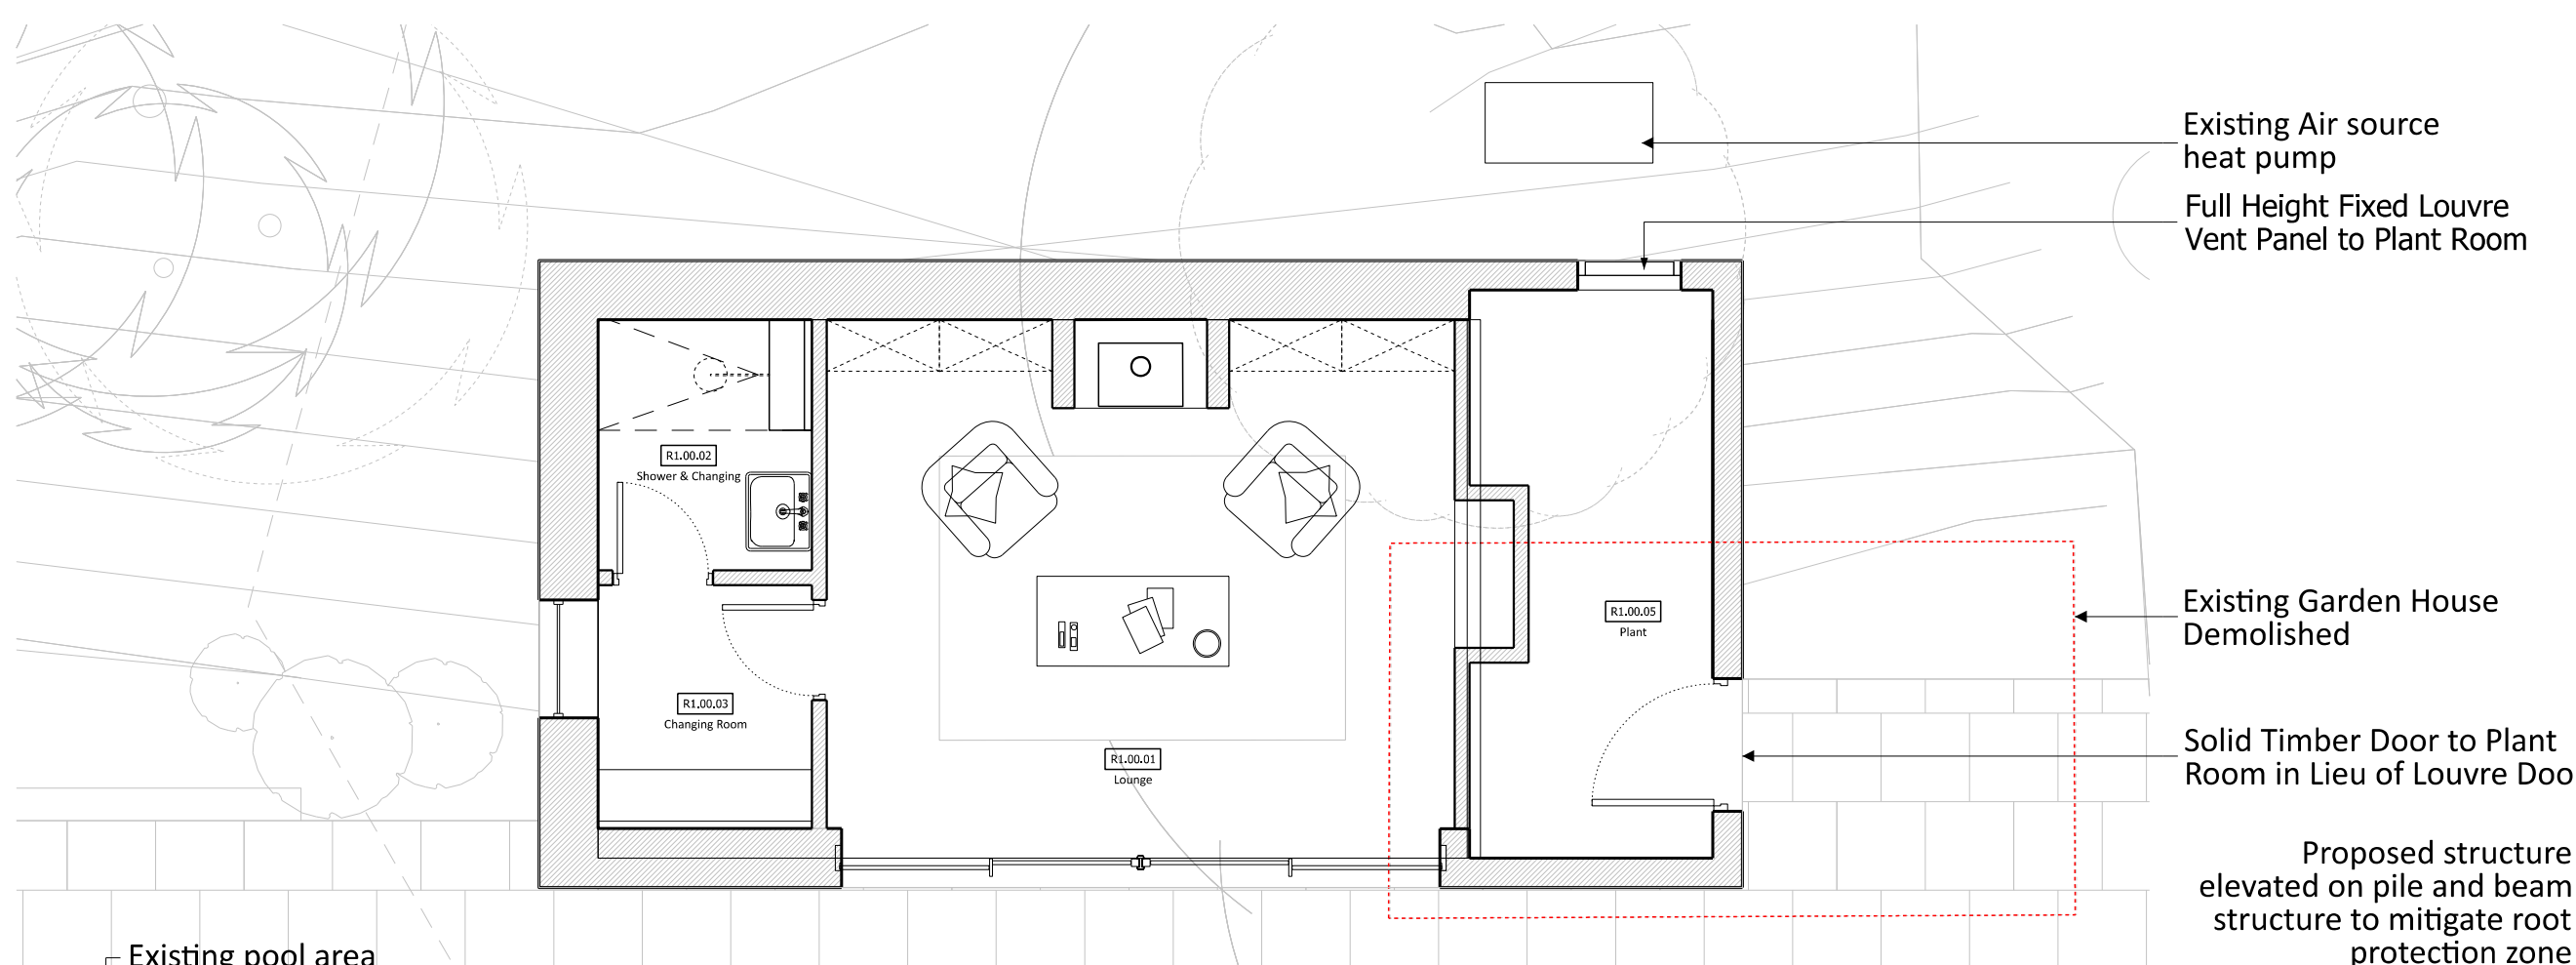


01 Proposed Ground Floor Plan
B1_P_00_100_1



04 Proposed West Elevation
B1_P_00_200_1

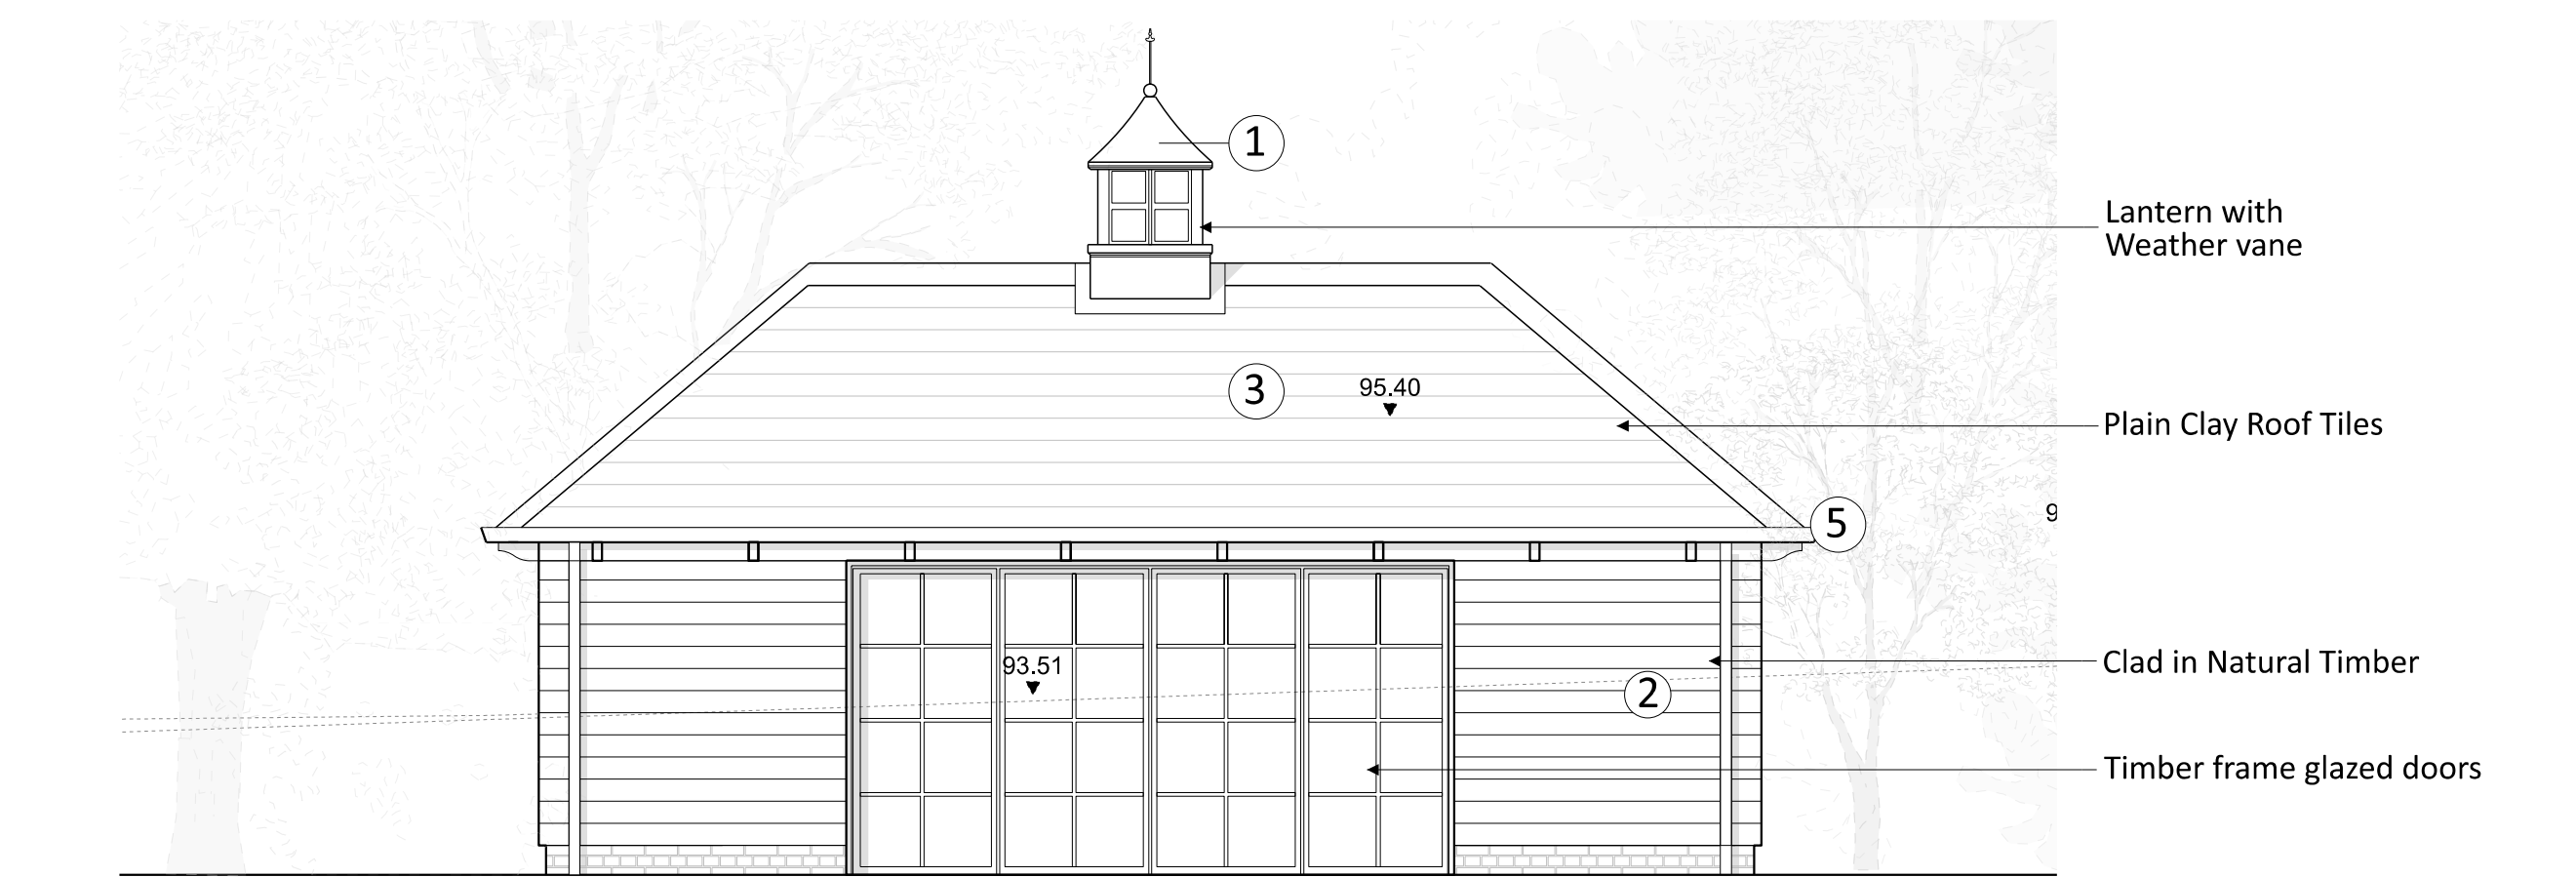


02 Proposed North Elevation
B1_P_00_200_1

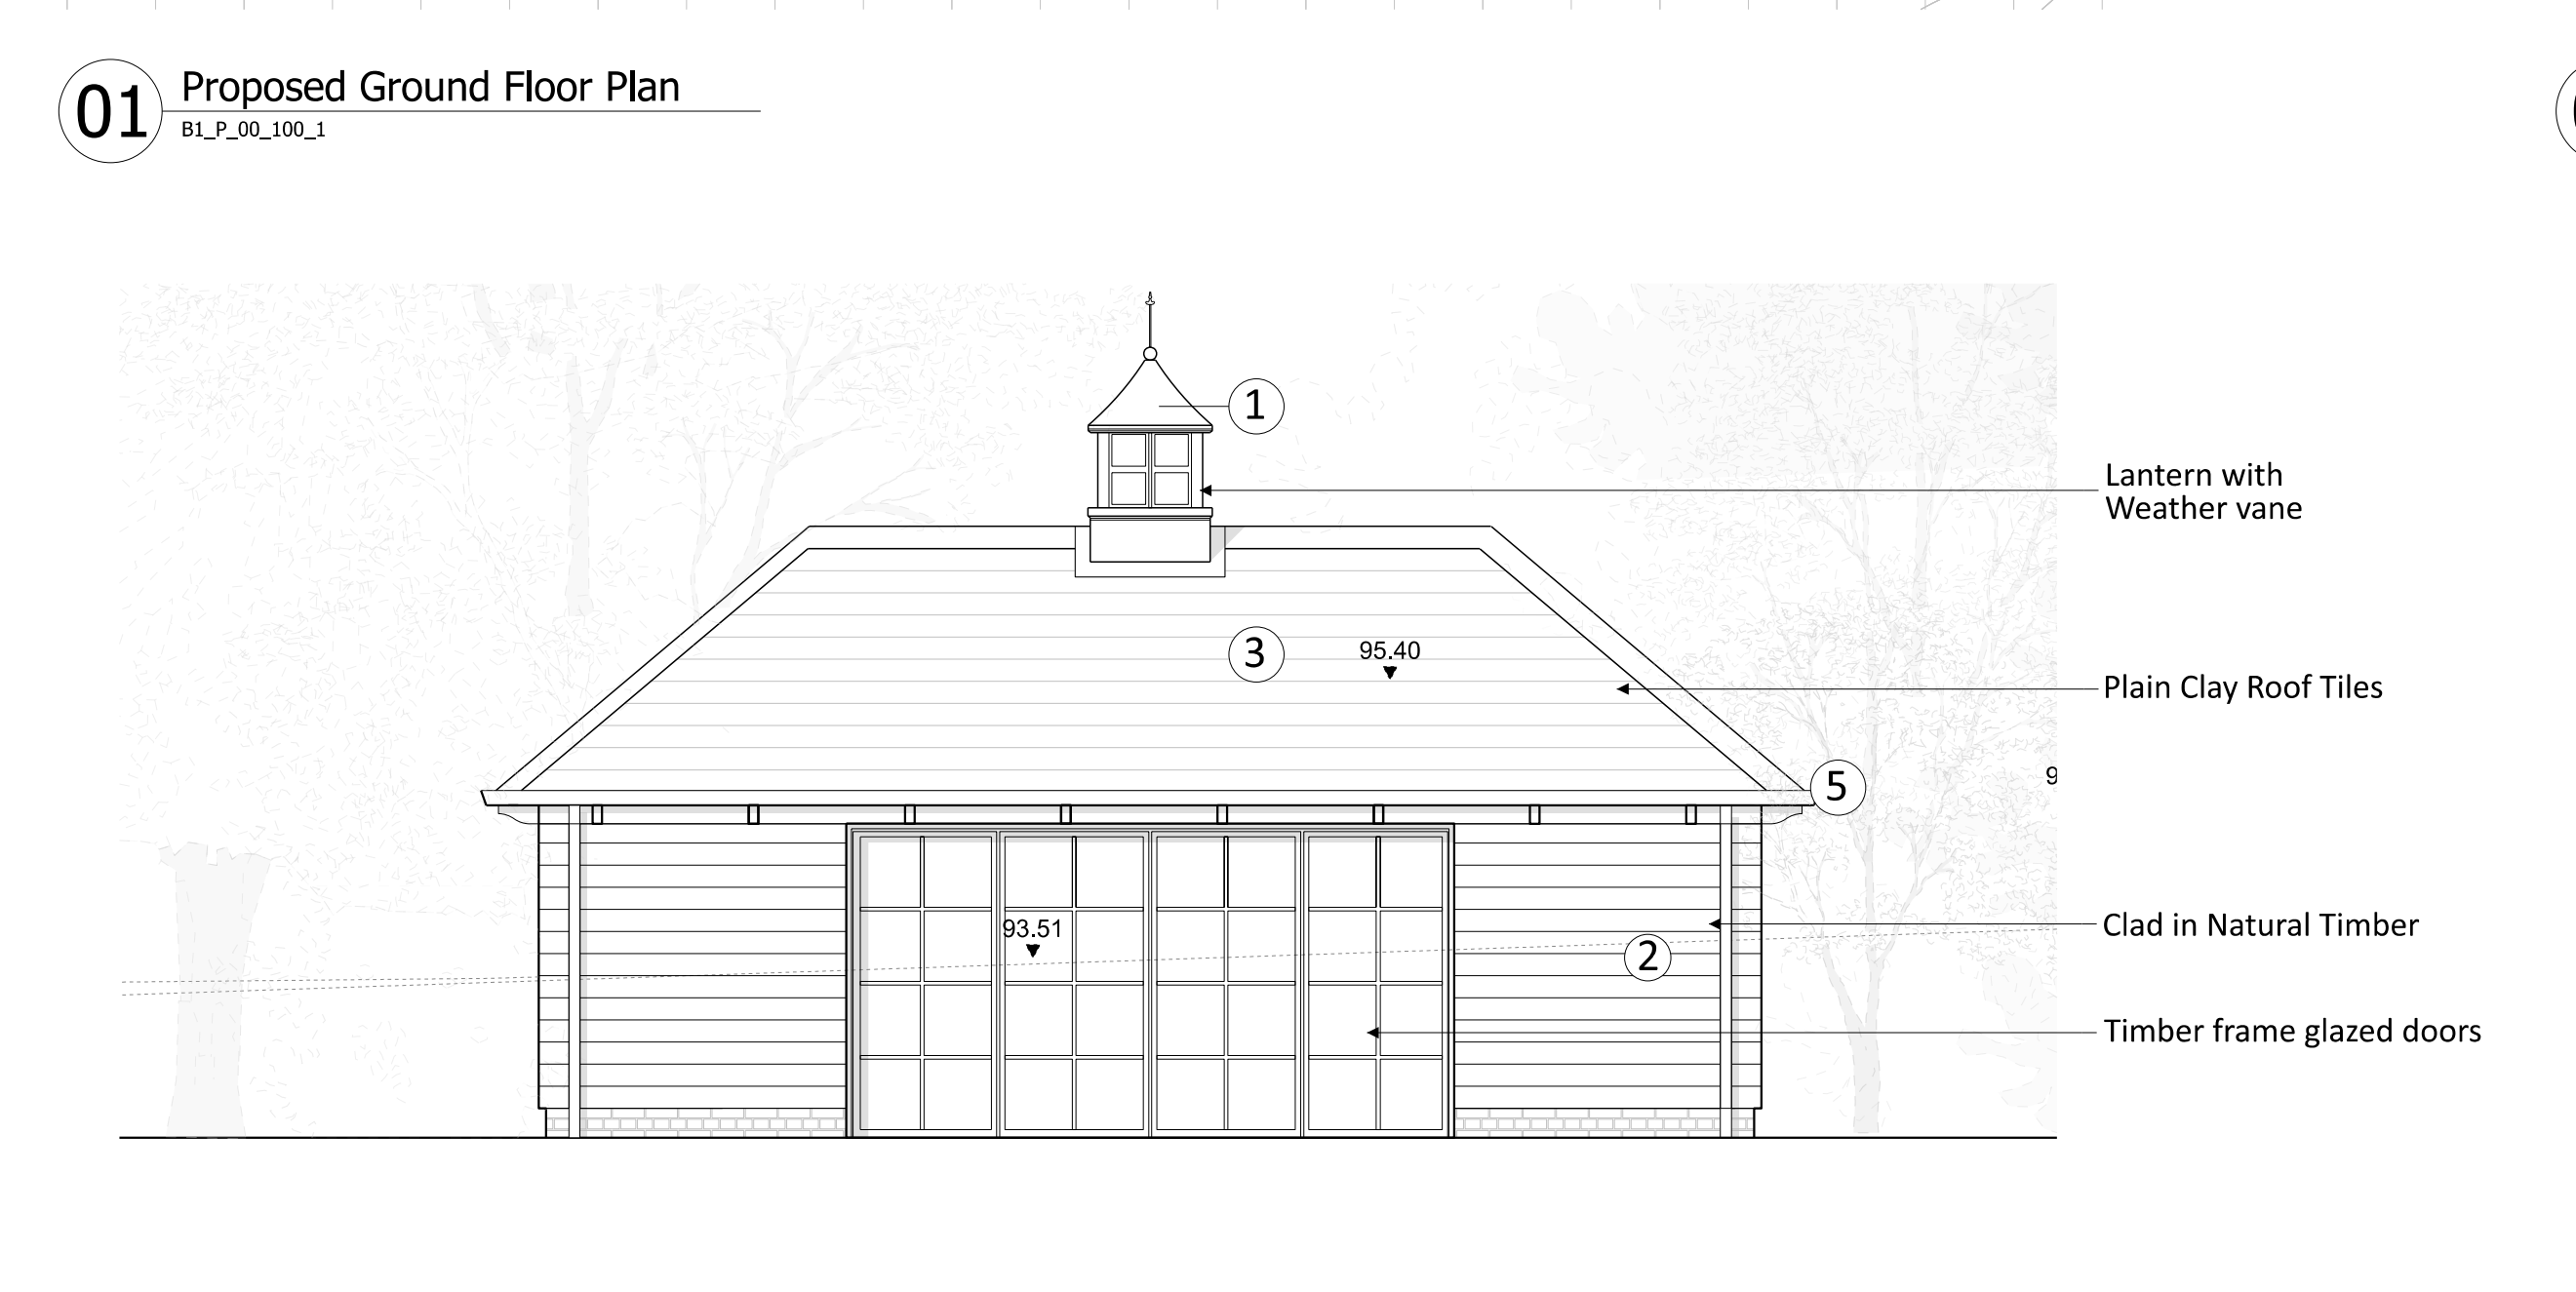

03 Proposed South Elevation
B1_P_00_200_1



05 Proposed East Elevation
B1_P_00_200_1

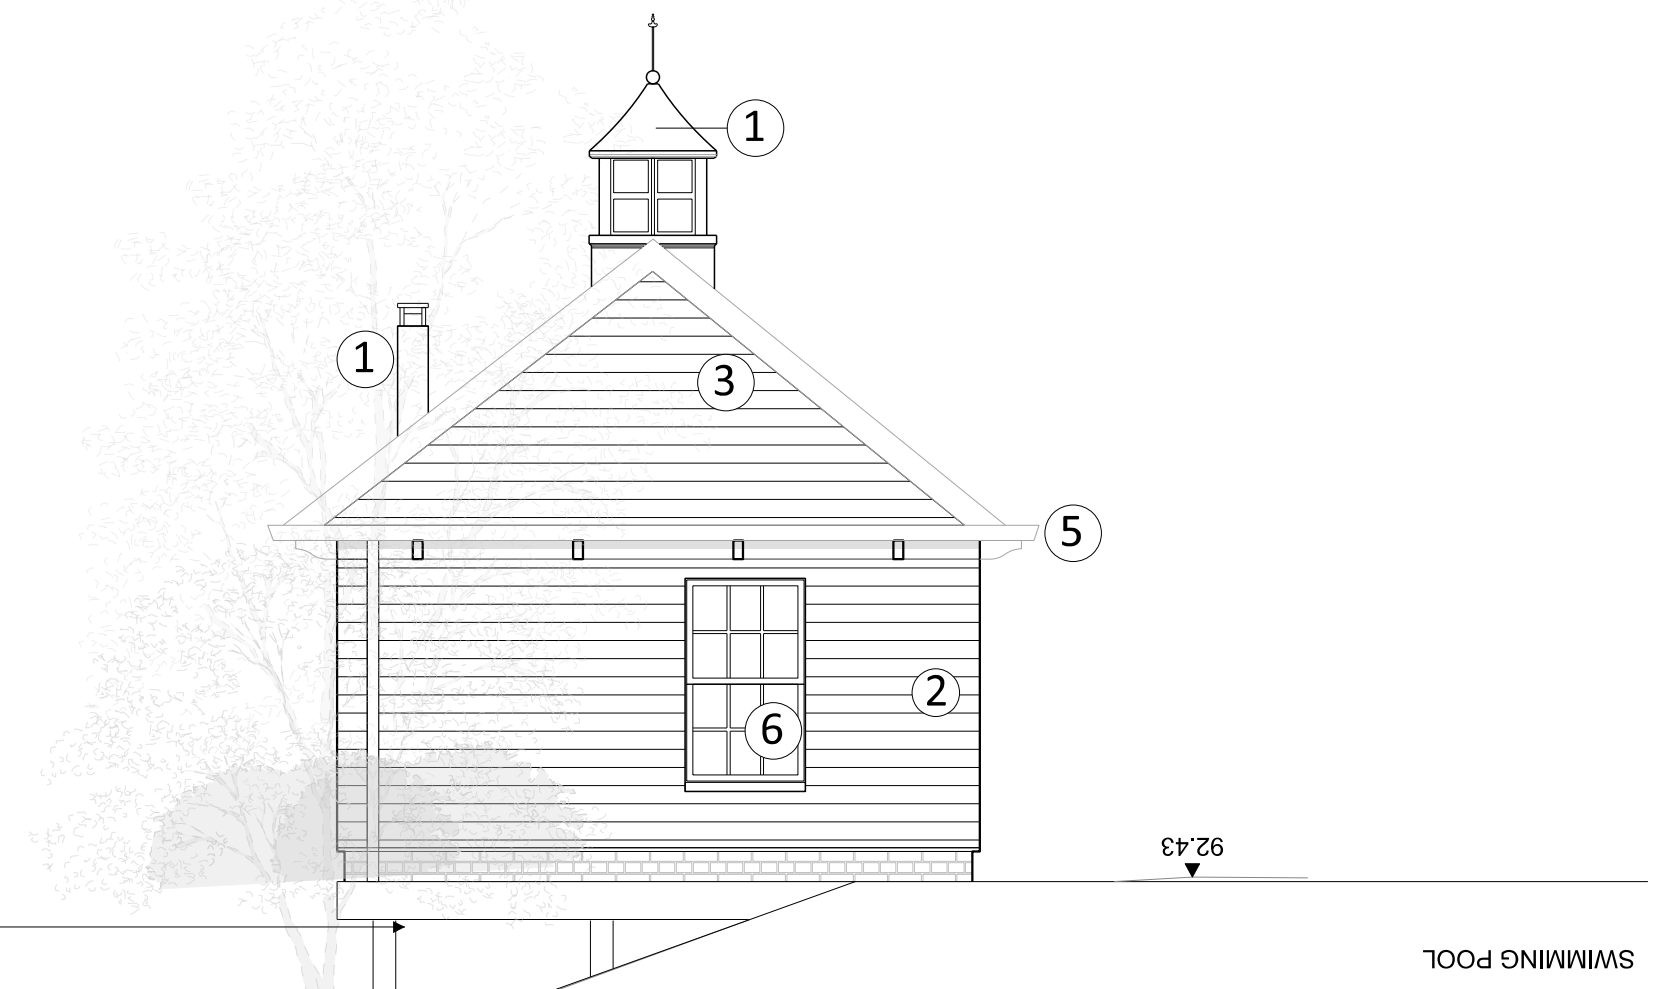

04 Proposed West Elevation
B1_P_00_200_1



03 Proposed South Elevation
B1_P_00_200_1



05 Proposed East Elevation
B1_P_00_200_1

NOTES
DO NOT SCALE FROM THIS DRAWING.
ALL DIMENSIONS TO BE CHECKED ON SITE.
ALL OMISSIONS AND DISCREPANCIES TO BE REPORTED TO THE ARCHITECT IMMEDIATELY.
DRAWINGS TO BE READ IN CONJUNCTION WITH ENGINEER'S DRAWINGS AND SPECIFICATION.

- Demolition
- Materials Key:
1. Proposed Pre-finished Metal
 2. Proposed Timber Shingle Cladding
 3. Proposed Clay Tile
 4. Natural Oak framed posts
 5. Painted Aluminium RWG
 6. Timber frame windows

Full Height Louvre Vent Panel added to Plant Room, Plant Room door changed to solid in lieu of Louvre door, specification added for tiles around the pool area	02/03/26	RG	P1
Planning Issue	05/12/25	RG	P0
First Issue	13/10/25	RG	-
Client Issue	07.08.25	RG	A
Client Issue	02.07.25	RG	-

Revision description	Date	Check	Rev

WOLDON

1-5 Clerkenwell Road
London EC1M 6PA
T: 020 7889 1825
studio@woldon.com

The Apple Store
Chipping Campden
T: 01866 457787
www.woldon.com

Project
The Malthouse
Teffont Magna

Drawing
Garden Room Proposed Ground Floor & Proposed Elevations

Drawn	Date	Scale
AE	July 2025	1:50 @ A1 1:100 @ A3
Job number	Drawing number	Revision
2520	B2_P_00_100_001	P1

