



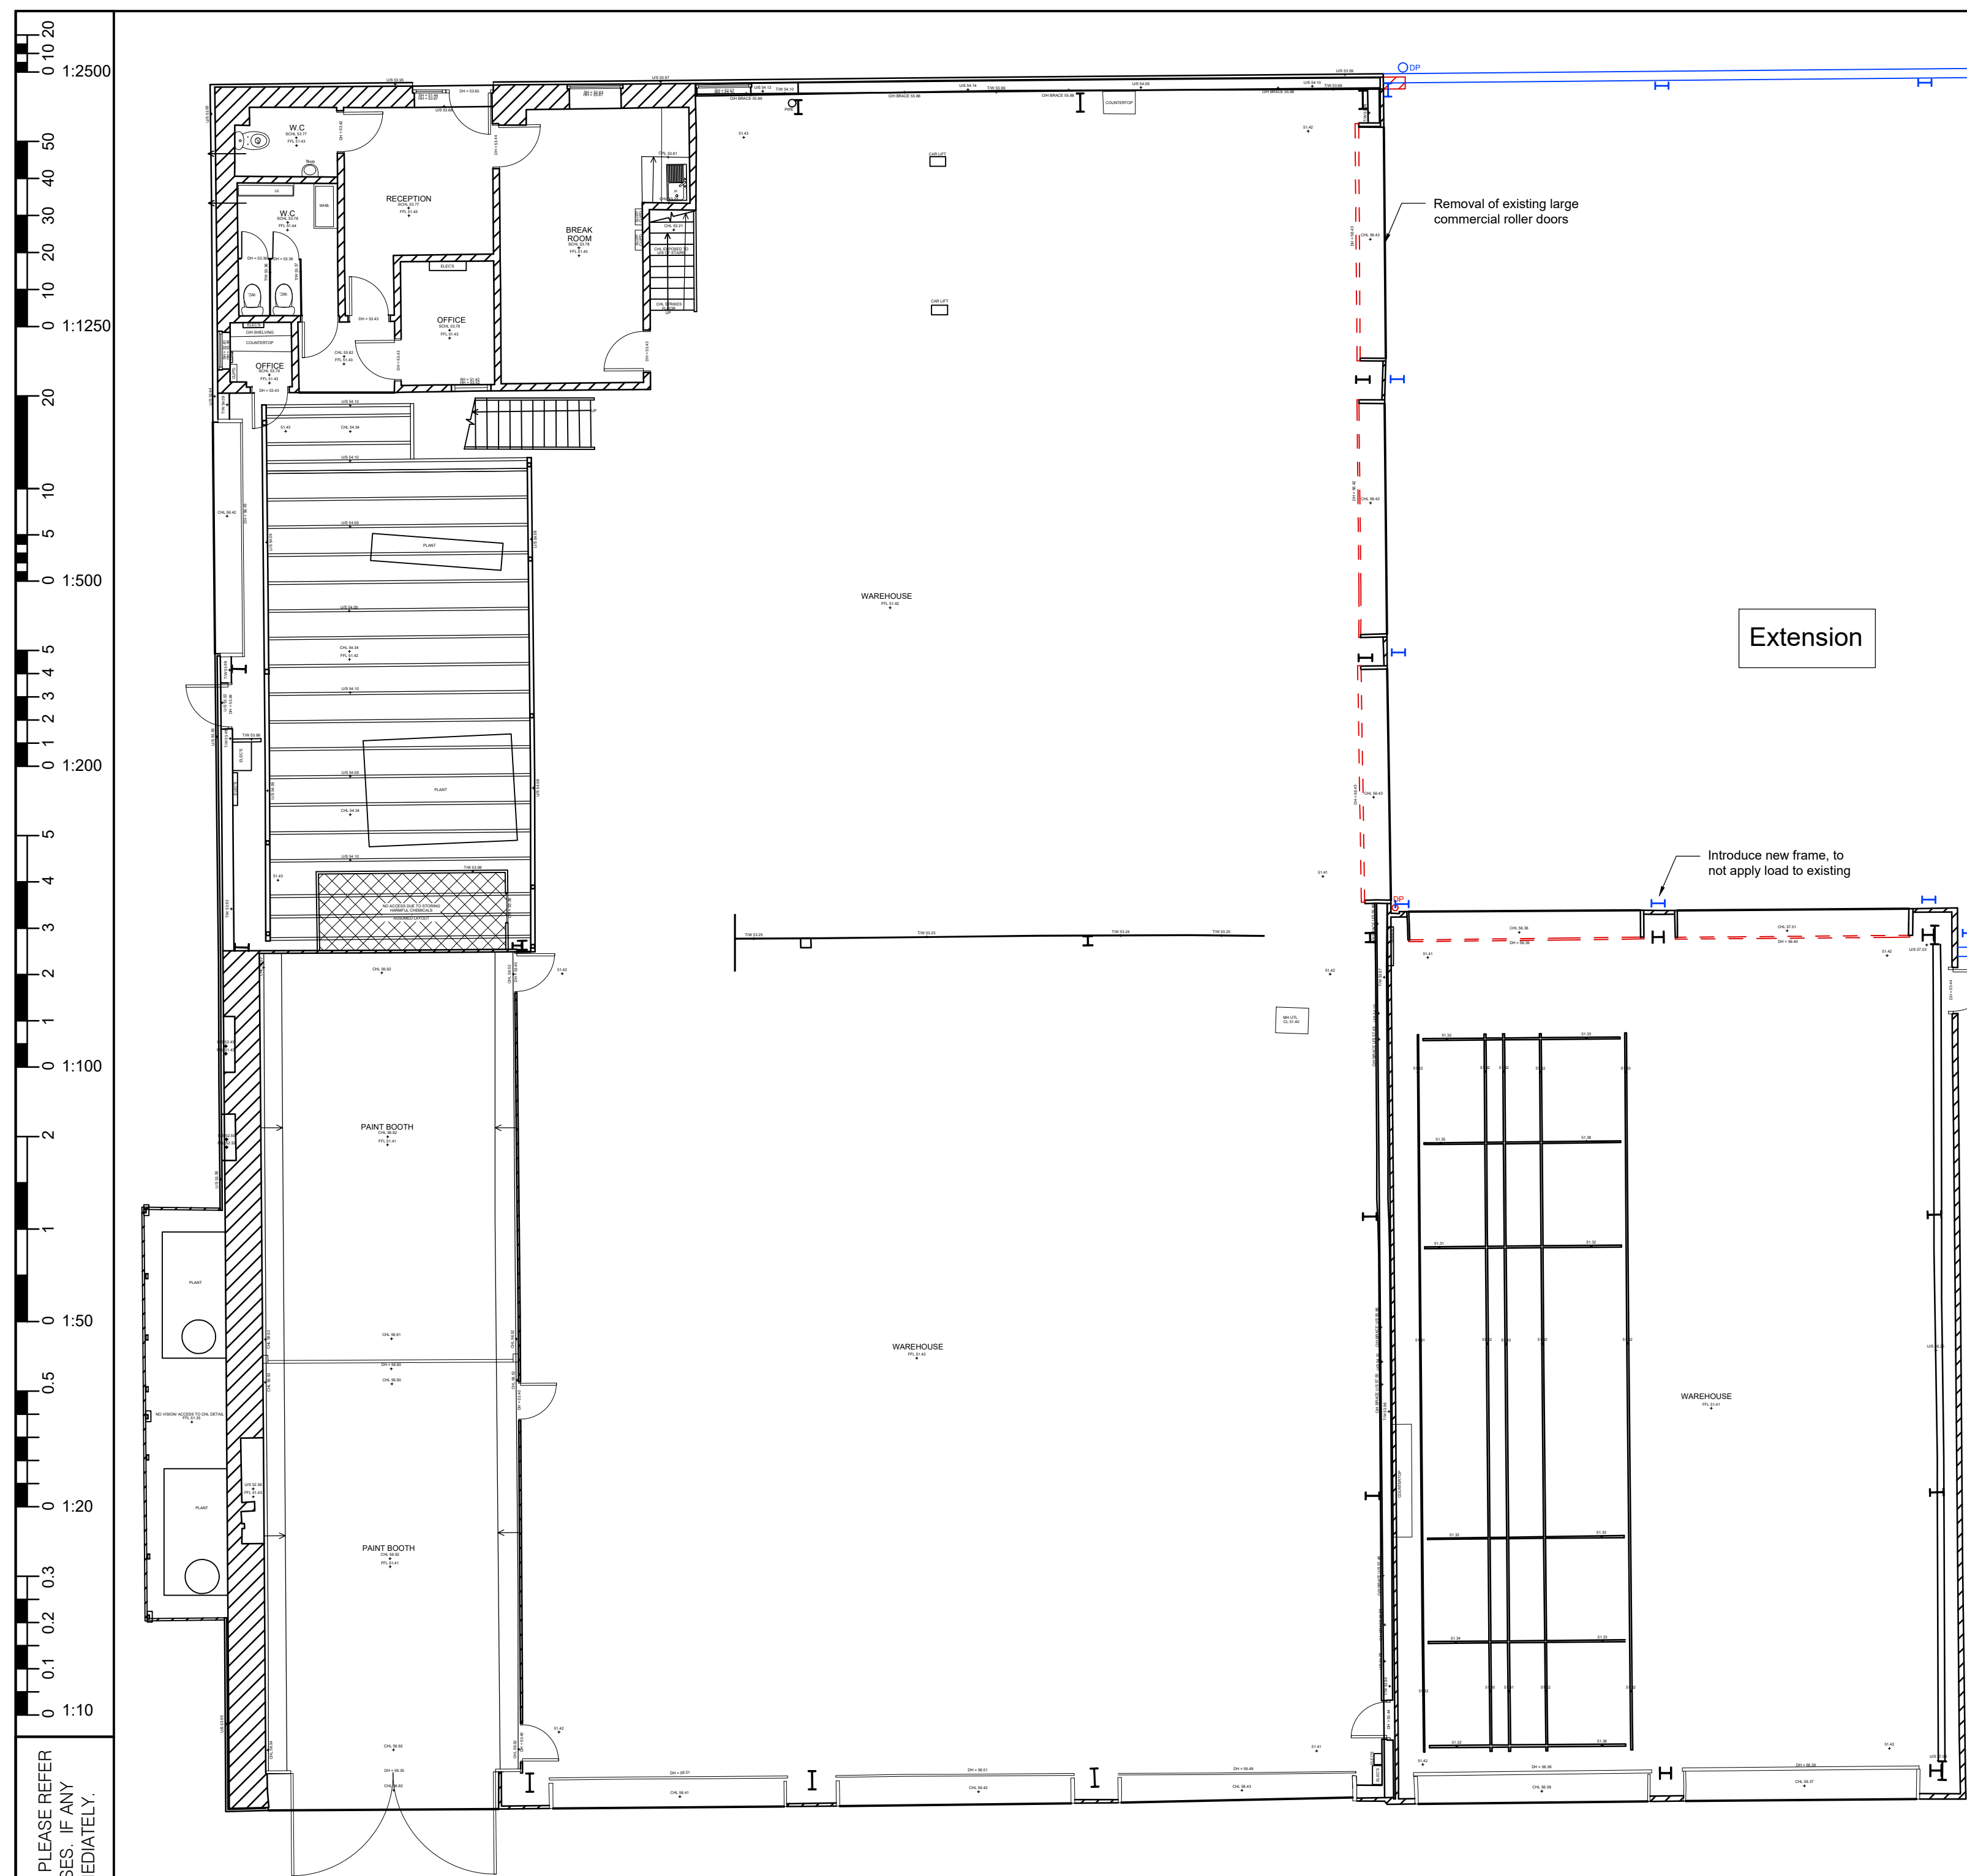

Proposed Floor Plan
Scale 1:100 @ A1

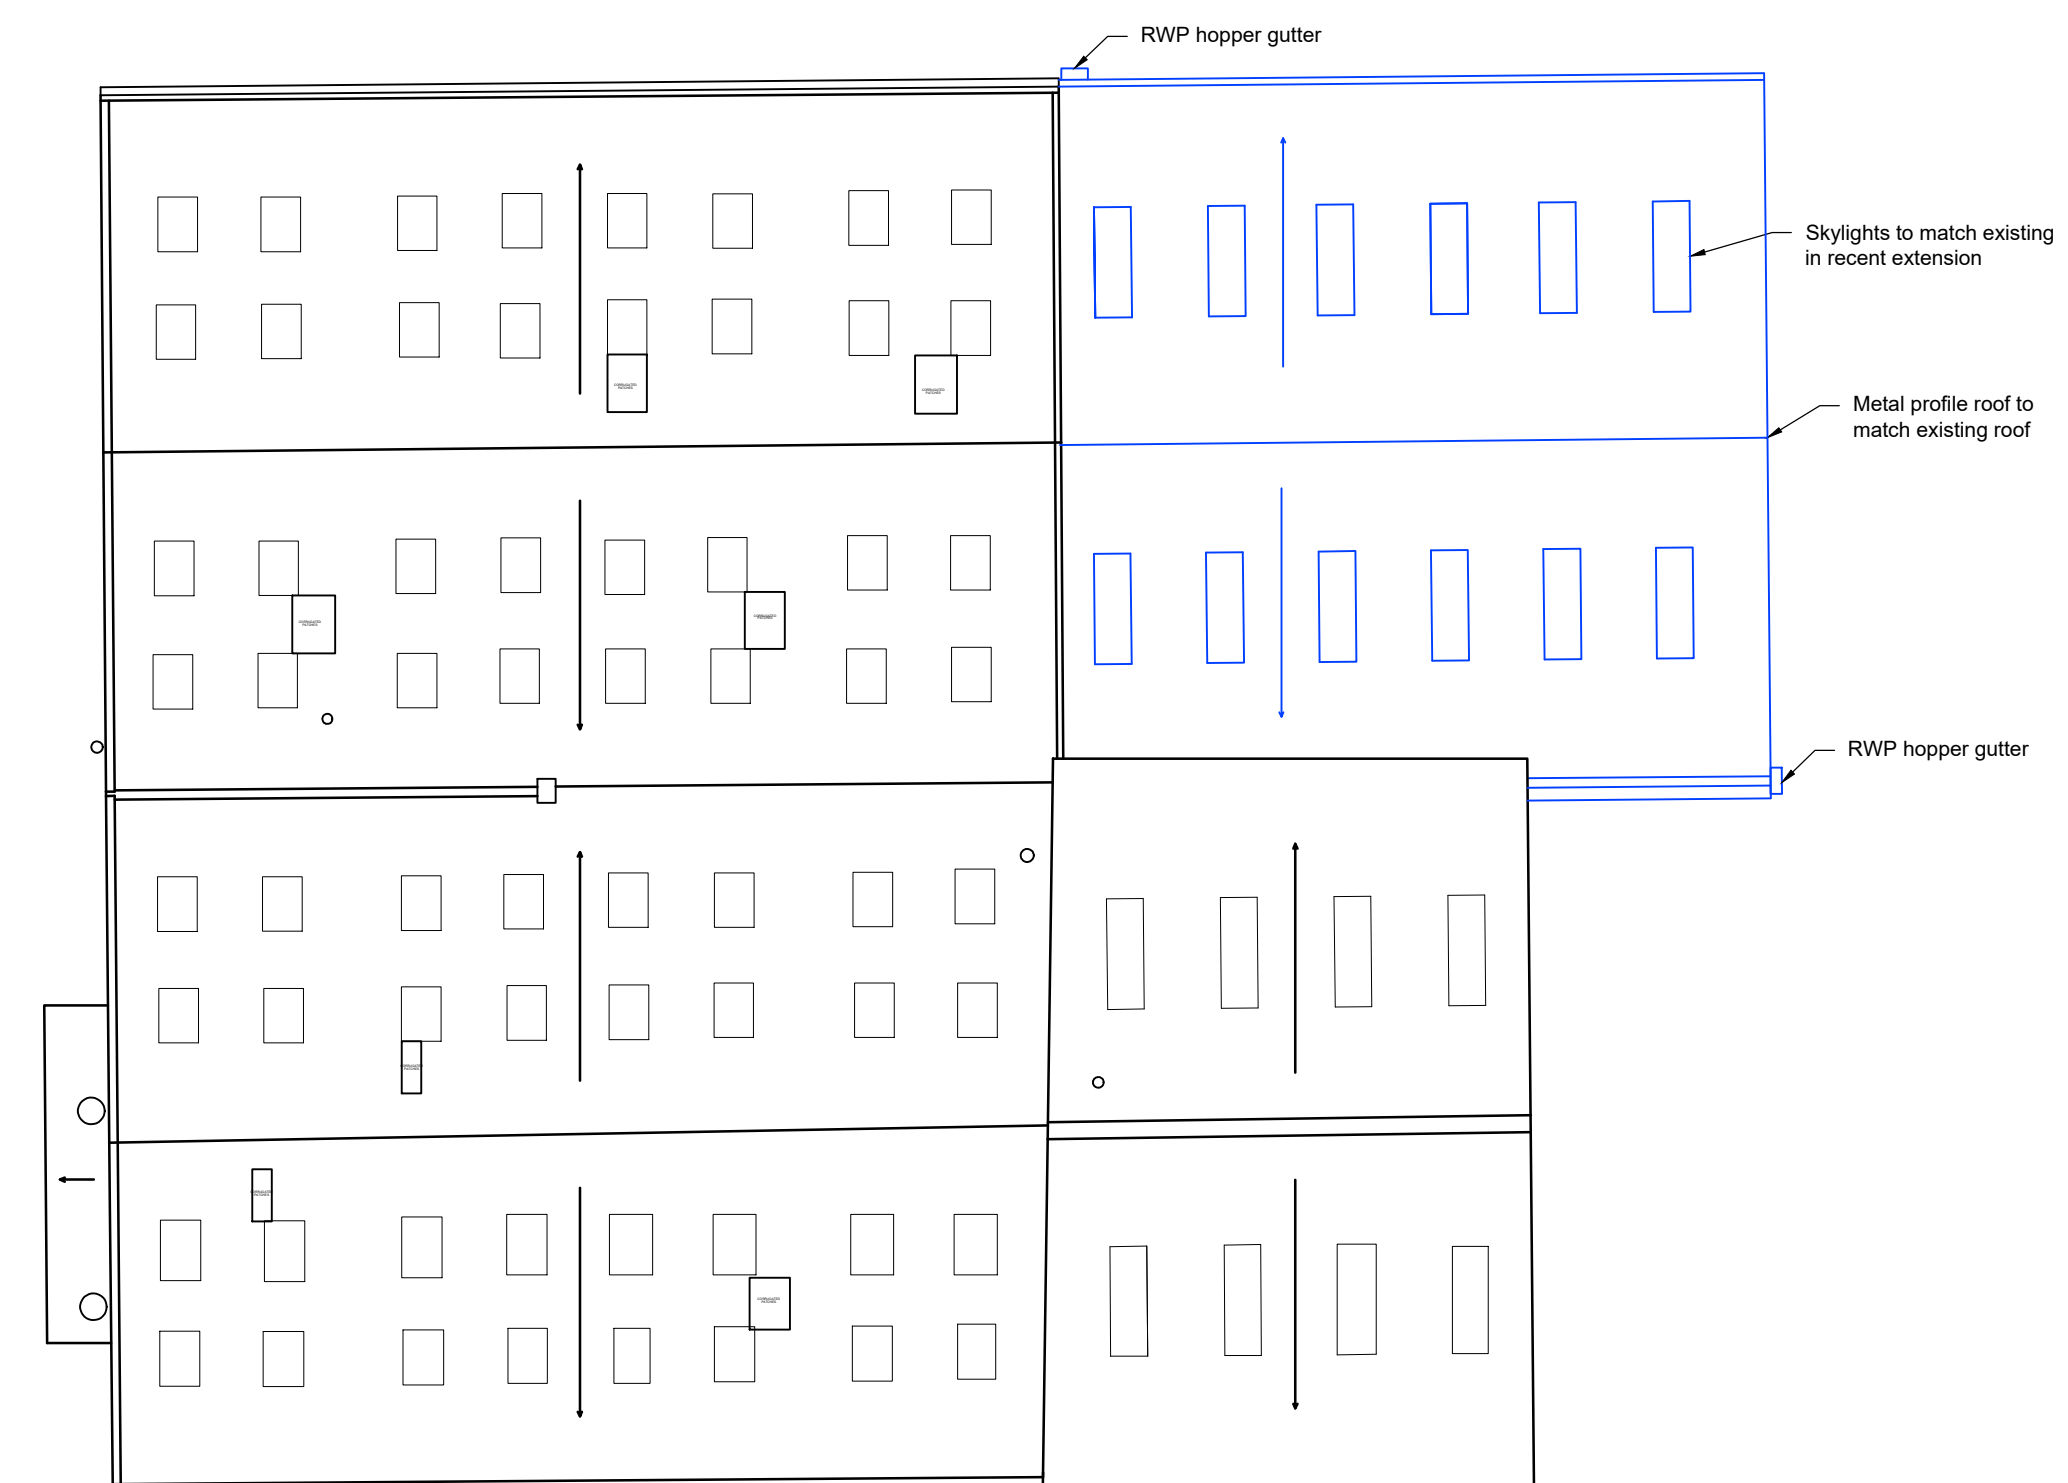

Proposed Roof Plan
Scale 1:200 @ A1

REPRODUCING THESE DRAWINGS BY PRINTING OR COPYING MAY LEAD TO ERRORS. PLEASE REFER TO SCALE BAR. DO NOT SCALE OFF THESE DRAWINGS FOR CONSTRUCTION PURPOSES. IF ANY DISCREPANCIES ARE FOUND, PLEASE CONTACT WESTERN DESIGN ARCHITECTS IMMEDIATELY.

**DESIGNERS RISK ASSESSMENT-
HEALTH AND SAFETY**
THE CONSTRUCTION (DESIGN AND MANAGEMENT) REGULATIONS 2015

For significant hazards specific to the project please refer to
Drawing CDM01 where appropriate

NOTES:-

B	Amended structure of proposal	TR	MW	21/06/2025
A	Amended Internal Space	TR	MW	11/08/2025

WDA
westerndesignarchitects.com

Western Design Architects
12 The Granary, Hinton Business Park, Tarrant Hinton, Dorset, DT11 8JF
T:01258 830675 E:info@westerndesign.co.uk

CLIENT	DACCS Services Ltd
--------	--------------------

PROJECT	SPECTRA Commercial Vehicle Repairs
---------	------------------------------------

DRAWING TITLE

Proposed Floor and Roof Plans

DRAWN BY TR		CHECKED BY MW	DATE 06/08/2025
SCALE 1:100@A1 1:200@A1		JOB NO. 2526008	
DRAWING NO. 007		REVISION B	

PLANNING

THIS DRAWING IS COPYRIGHT © Western Design Ltd 2020