


REPRODUCING THESE DRAWINGS BY PRINTING OR COPYING MAY LEAD TO ERRORS. PLEASE REFER TO SCALE BAR. DO NOT SCALE OFF THESE DRAWINGS FOR CONSTRUCTION PURPOSES. IF ANY DISCREPANCIES ARE FOUND, PLEASE CONTACT WESTERN DESIGN ARCHITECTS IMMEDIATELY.

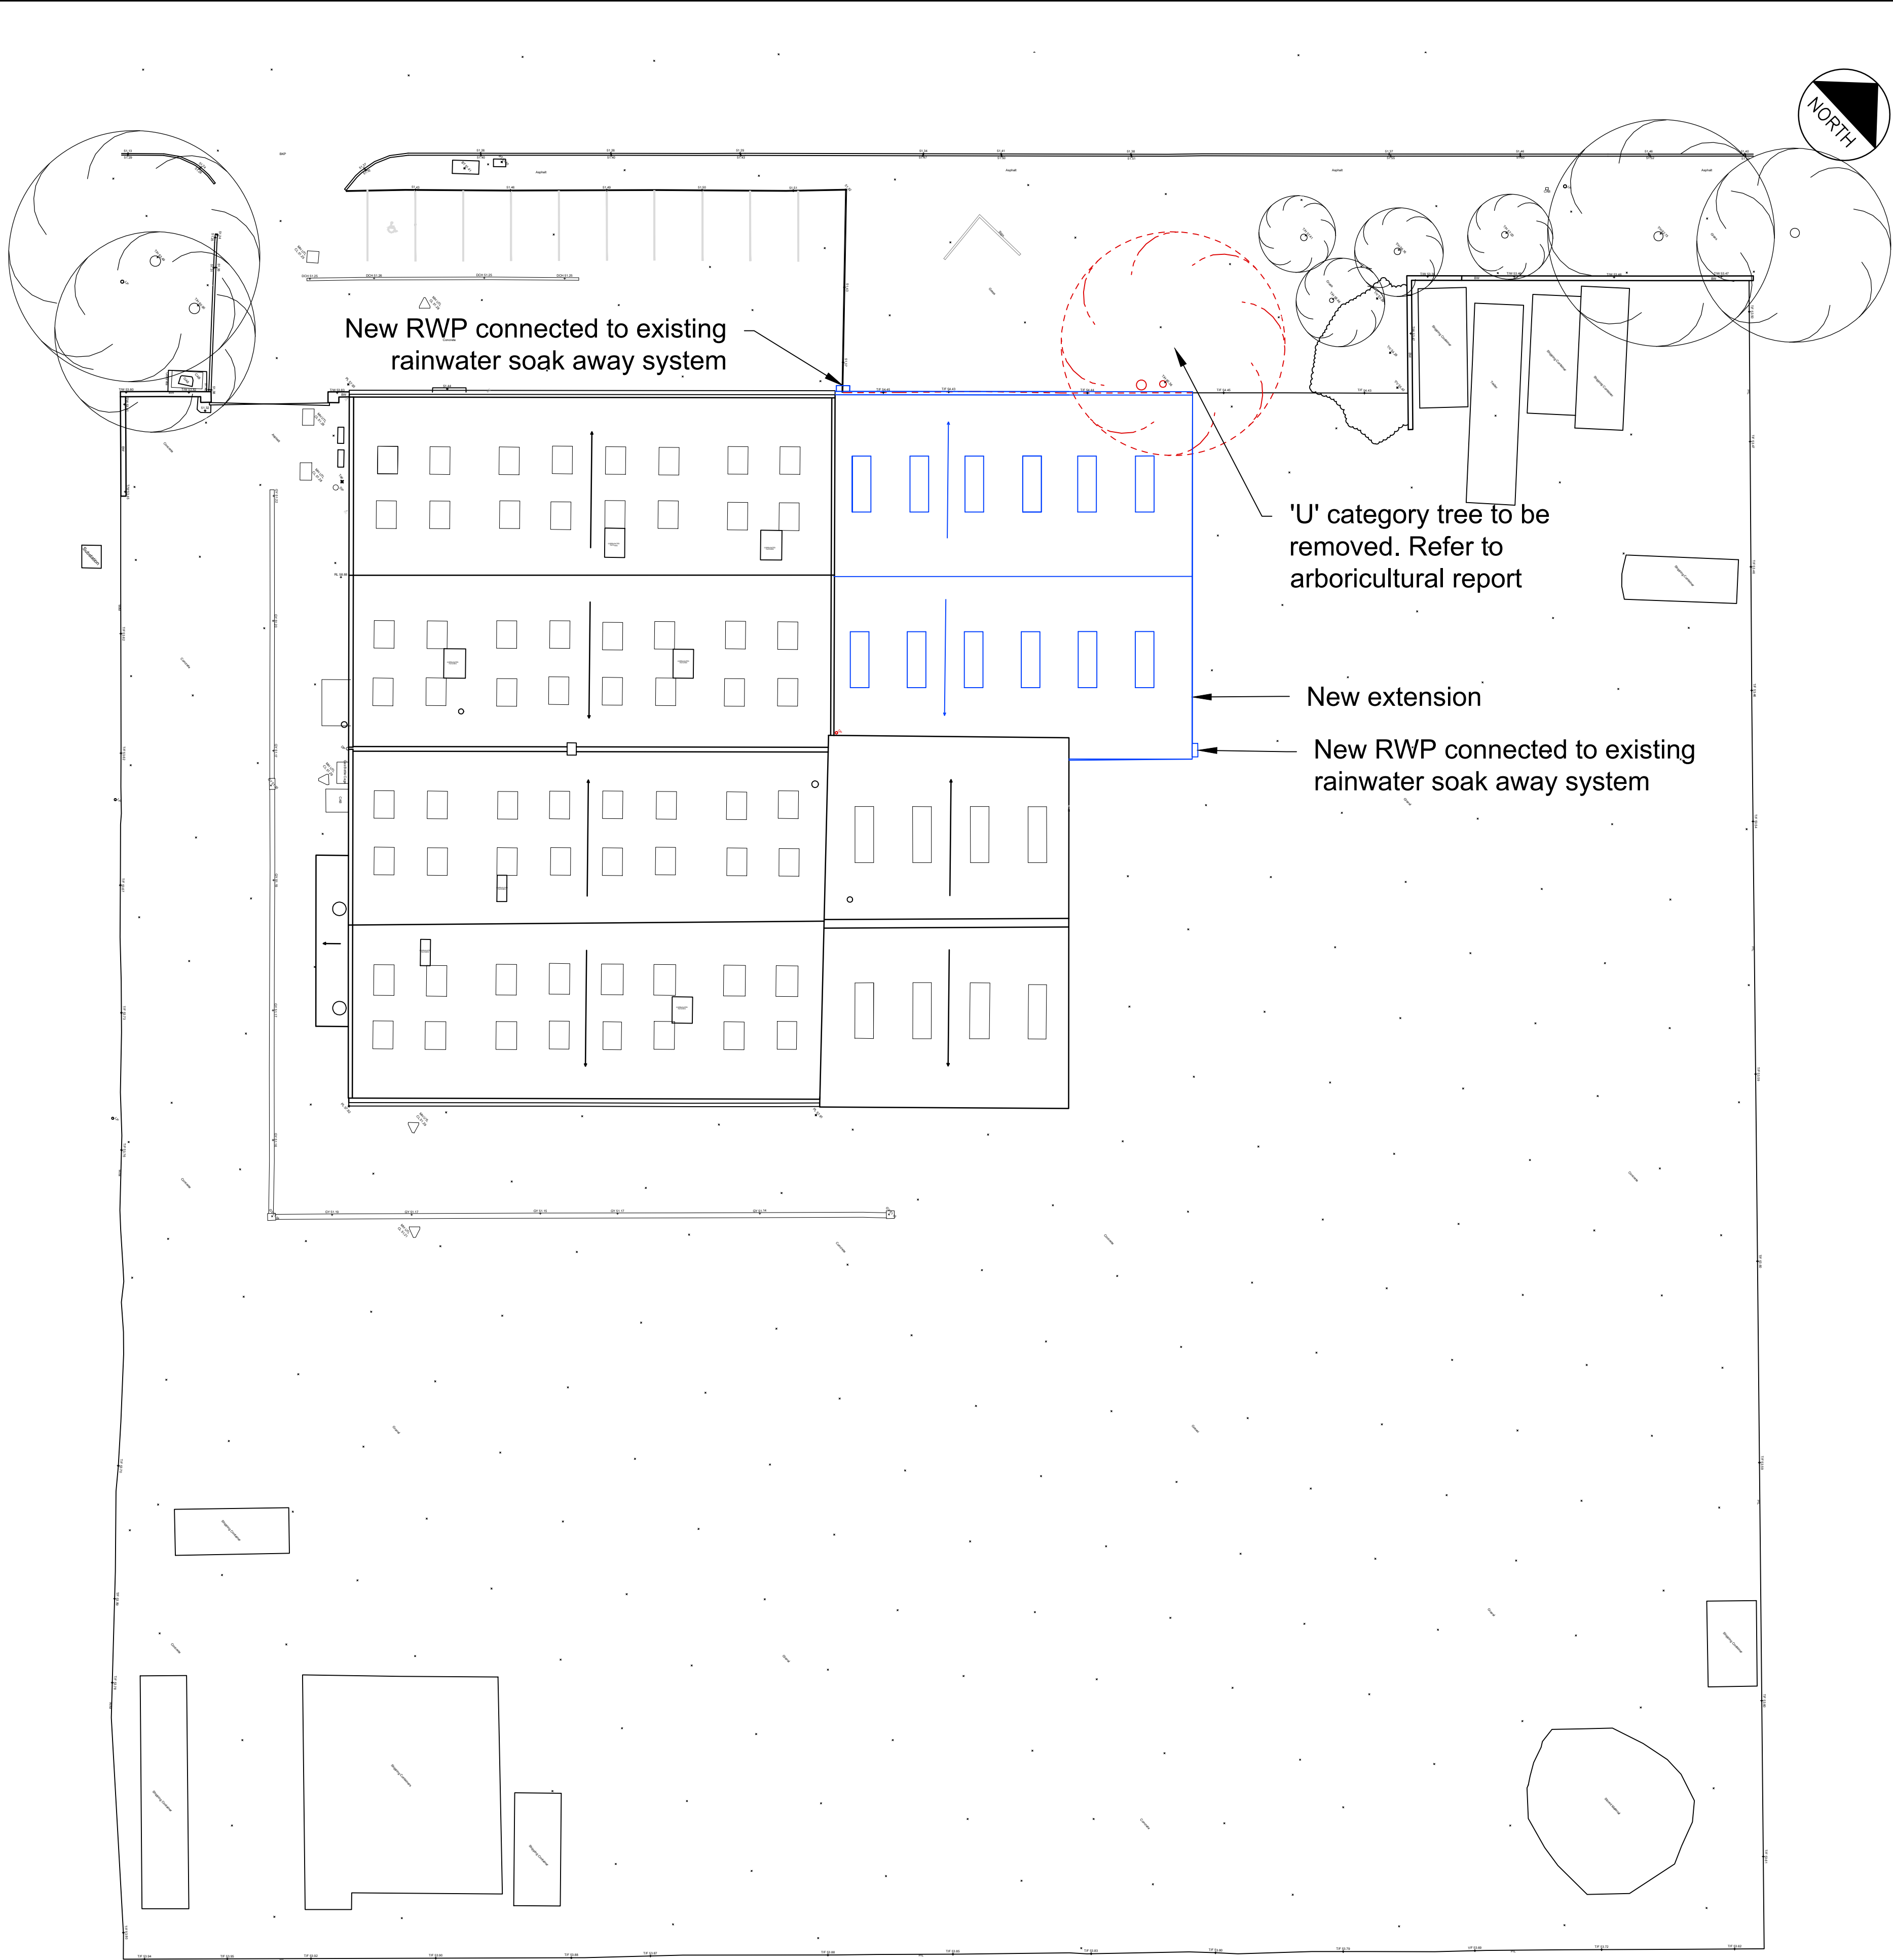

Proposed Site Plan
Scale 1:200 @ A1

DESIGNERS RISK ASSESSMENT-
HEALTH AND SAFETY
THE CONSTRUCTION (DESIGN AND MANAGEMENT) REGULATIONS 2015
For significant hazards specific to the project please refer to Drawing CDM01 where appropriate

NOTES:-

A.	Amended Internal Space	TR	MW	11/08/2025
REV.	REVISION DETAILS	BY	CKD	DATE

WDA

westerndesignarchitects.com

Western Design Architects
12 The Granary, Hinton Business Park, Tarrant Hinton, Dorset, DT11 8JF
T:01258 830675 E:info@westerndesign.co.uk

CLIENT
DACCS Services Ltd

PROJECT
SPECTRA Commercial Vehicle Repairs

DRAWING TITLE
Proposed Block Plan

DRAWN BY
TR

CHECKED BY
MW

DATE
06/08/2025

SCALE
1:200@A1

JOB NO.
2526008

DRAWING NO.
006

REVISION
-

PLANNING

THIS DRAWING IS COPYRIGHT © Western Design Ltd 2020