






SOUTH WEST ELEVATION WINDOW & DOOR ELEVATION 1:20

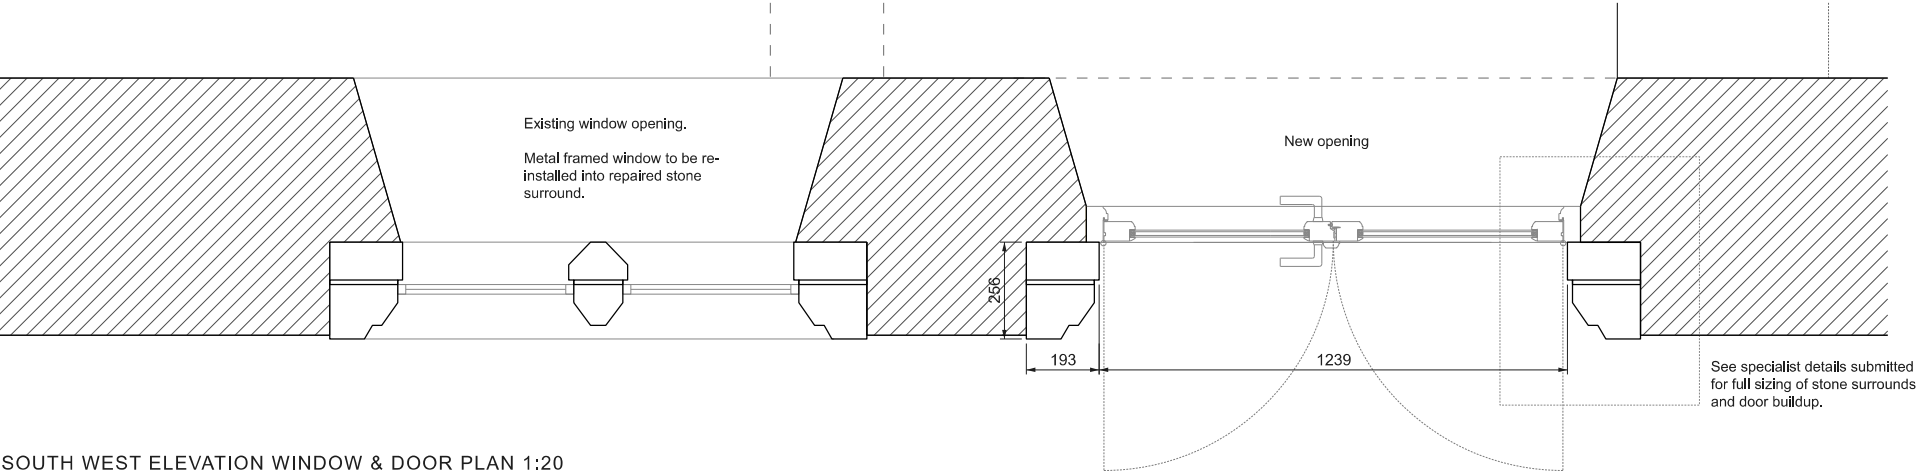

SOUTH WEST ELEVATION WINDOW & DOOR PLAN 1:20

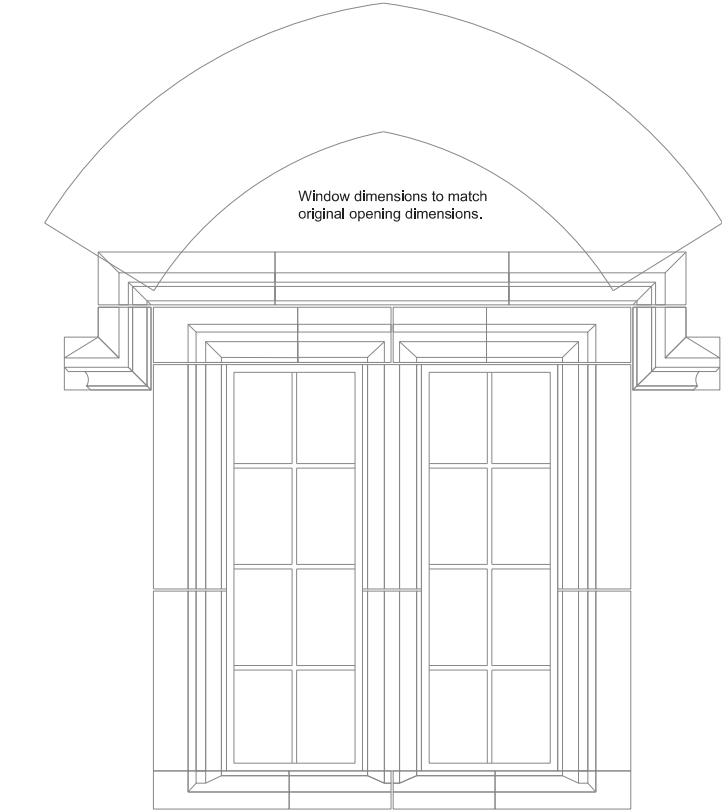

NORTH EAST ELEVATION WINDOW ELEVATION 1:20

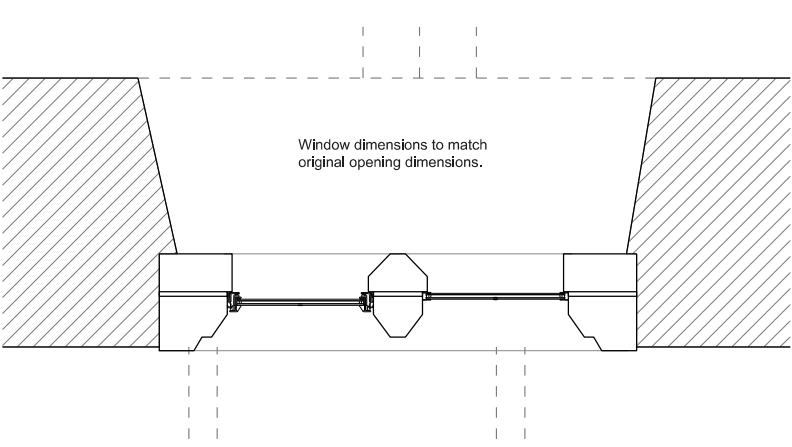

NORTH EAST ELEVATION WINDOW PLAN 1:20



- 1 Use figured dimensions only.
- 2 Do not scale from this drawing.
- 3 All dimensions to be checked on site and the Architect to be informed of any discrepancies before construction commences.
- 4 All references to drawings refer to current revisions of that drawing.
- 5 Structural and services information shown is indicative only. Refer to consultants' drawings for details and setting out.
- 6 All work and materials to be in accordance with current applicable statutory legislation and to comply with all relevant codes of practice and British and European standards.



-	-	-
REVISION	DATE	CHK

PROJECT	PRATERS FARM
TITLE	DOOR & WINDOW DETAIL
STATUS	PLANNING
SCALE	1: 20@A3
DATE	17.12.2024

Wood Architecture & Design Ltd Info@wood-arch.com		
PROJECT	DRAWING No.	REVISION
056	P-503	A

