



REPRODUCING THESE DRAWINGS BY PRINTING OR COPYING MAY LEAD TO ERRORS. PLEASE REFER TO SCALE BAR. DO NOT SCALE OFF THESE DRAWINGS FOR CONSTRUCTION PURPOSES. IF ANY DISCREPANCIES ARE FOUND, PLEASE CONTACT WESTERN DESIGN ARCHITECTS IMMEDIATELY.

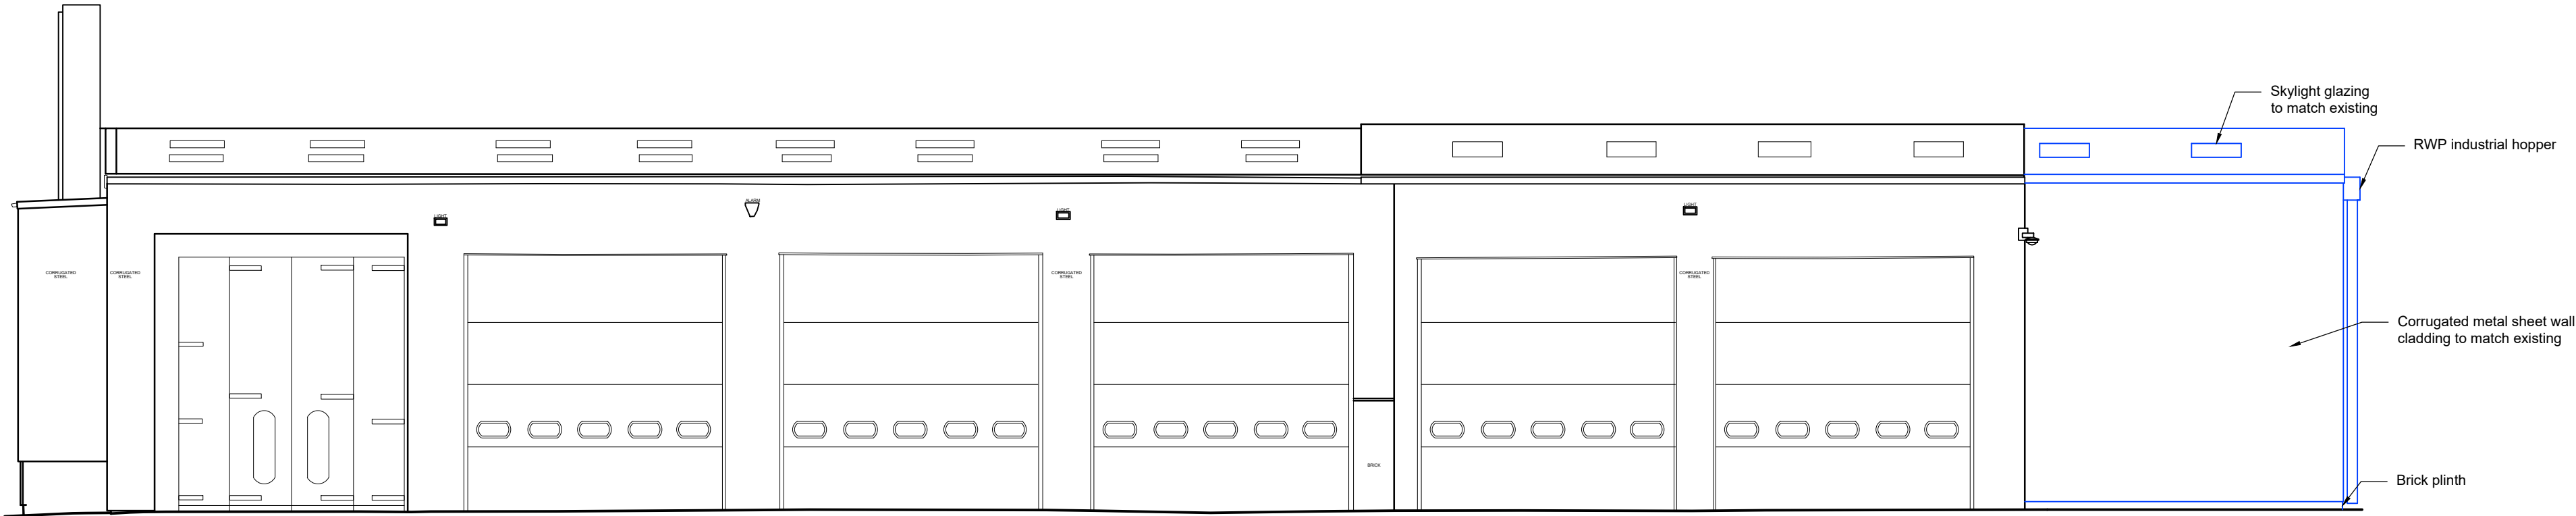


Proposed SE Facing Elevation
Scale 1:100 @ A1


SOUTHEAST ELEVATION

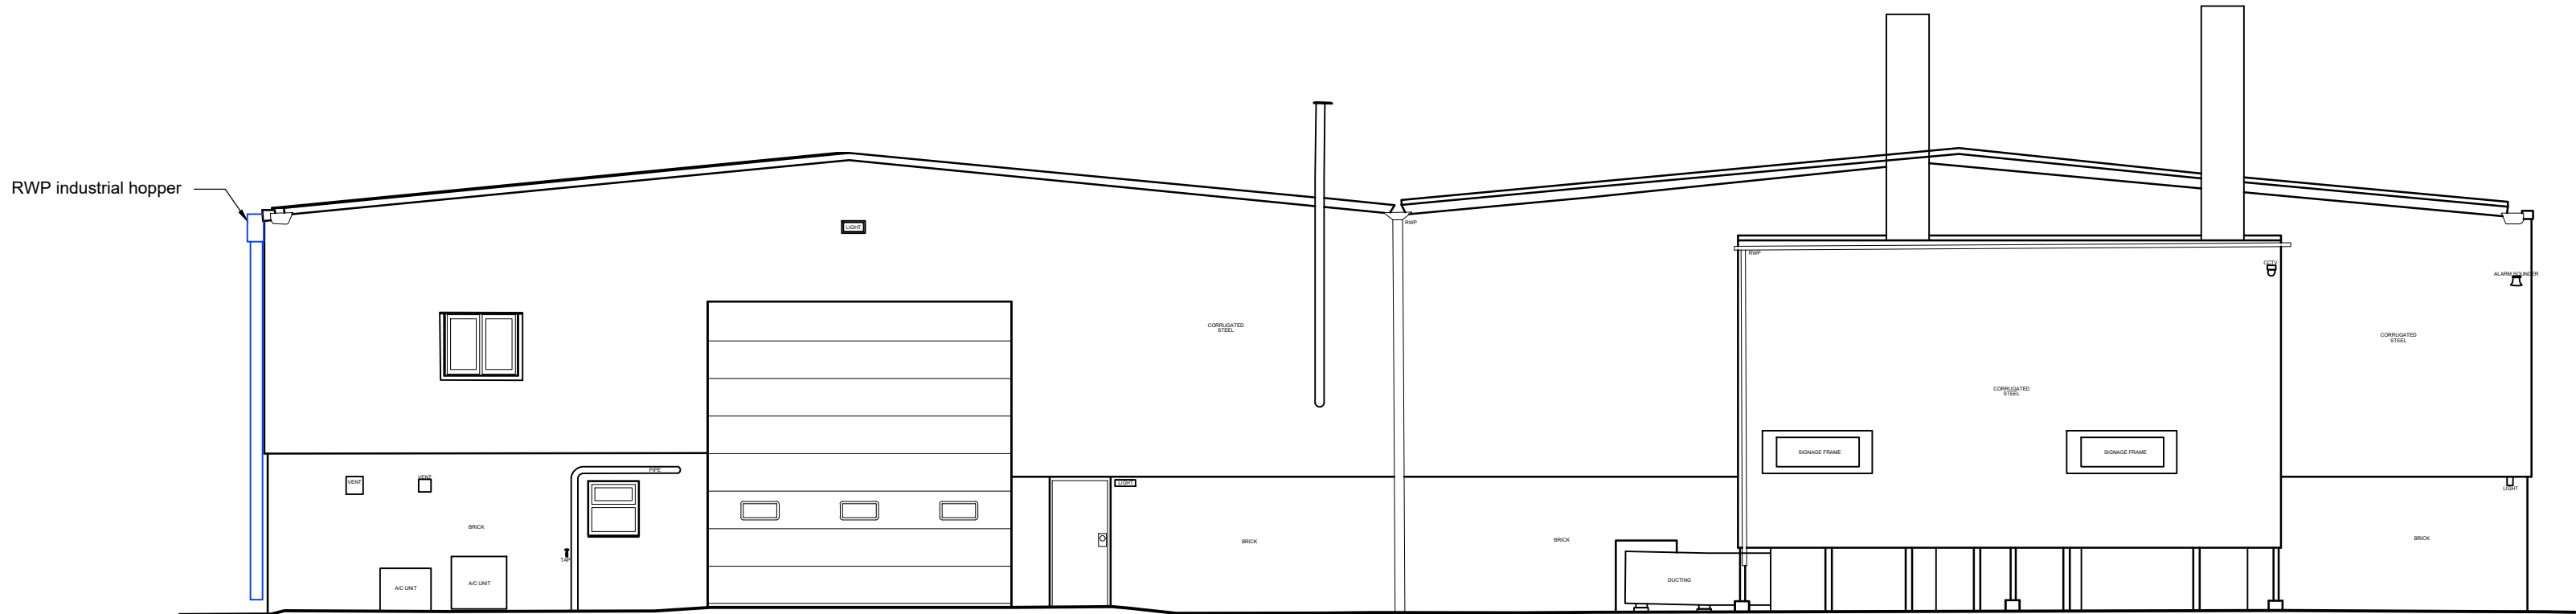

Proposed SW Facing Elevation
Scale 1:100 @ A1

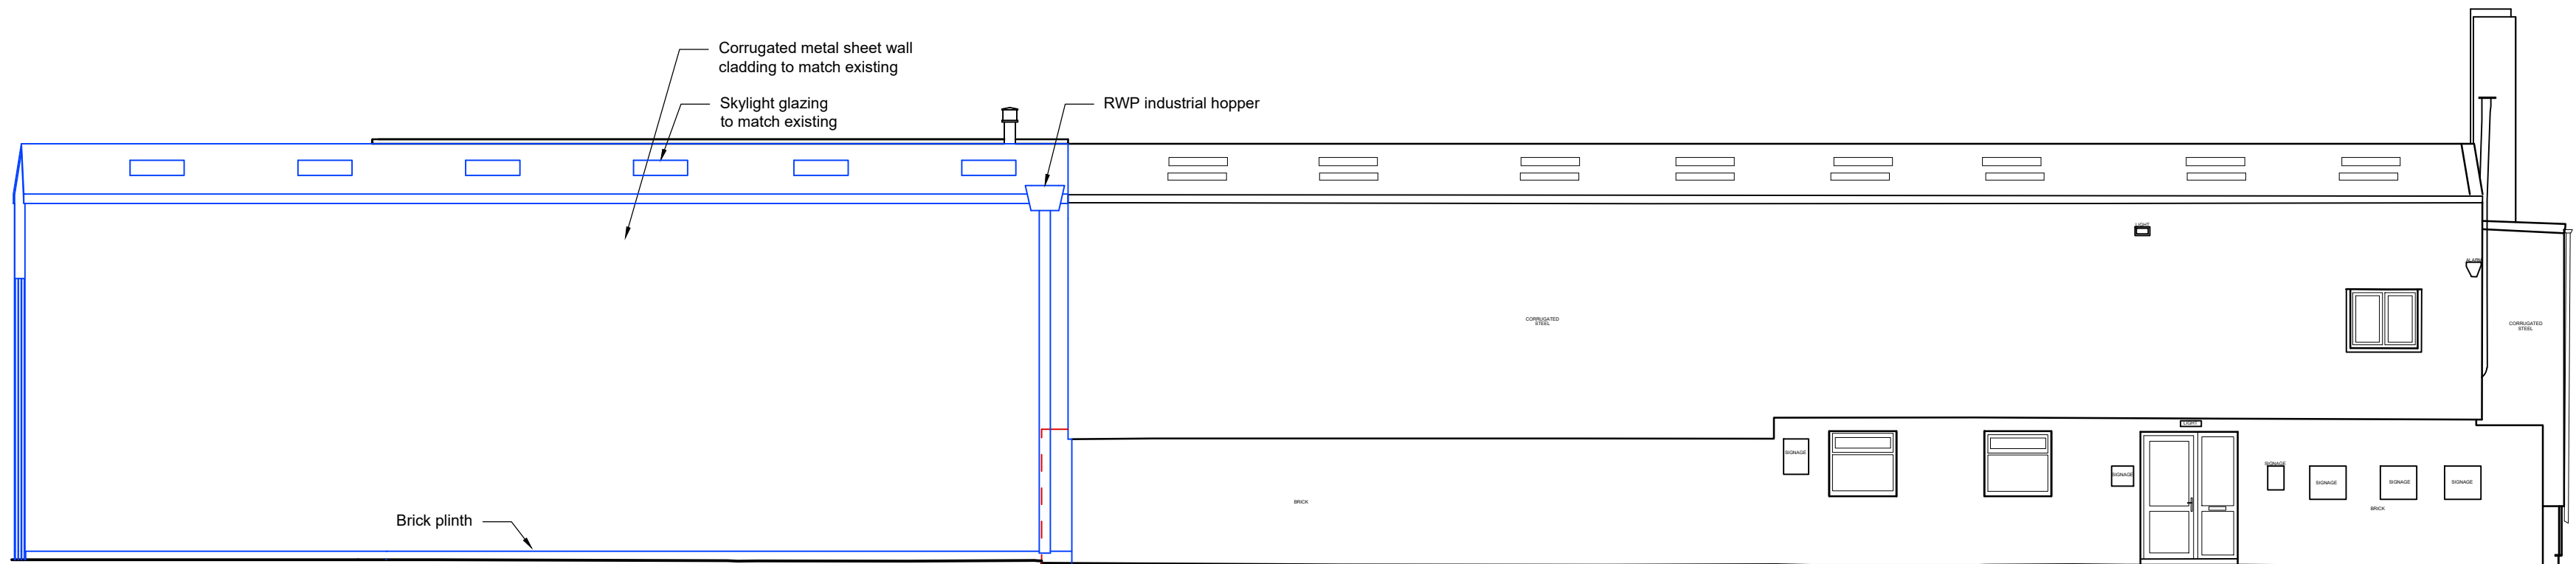

Proposed NW Facing Elevation
Scale 1:100 @ A1

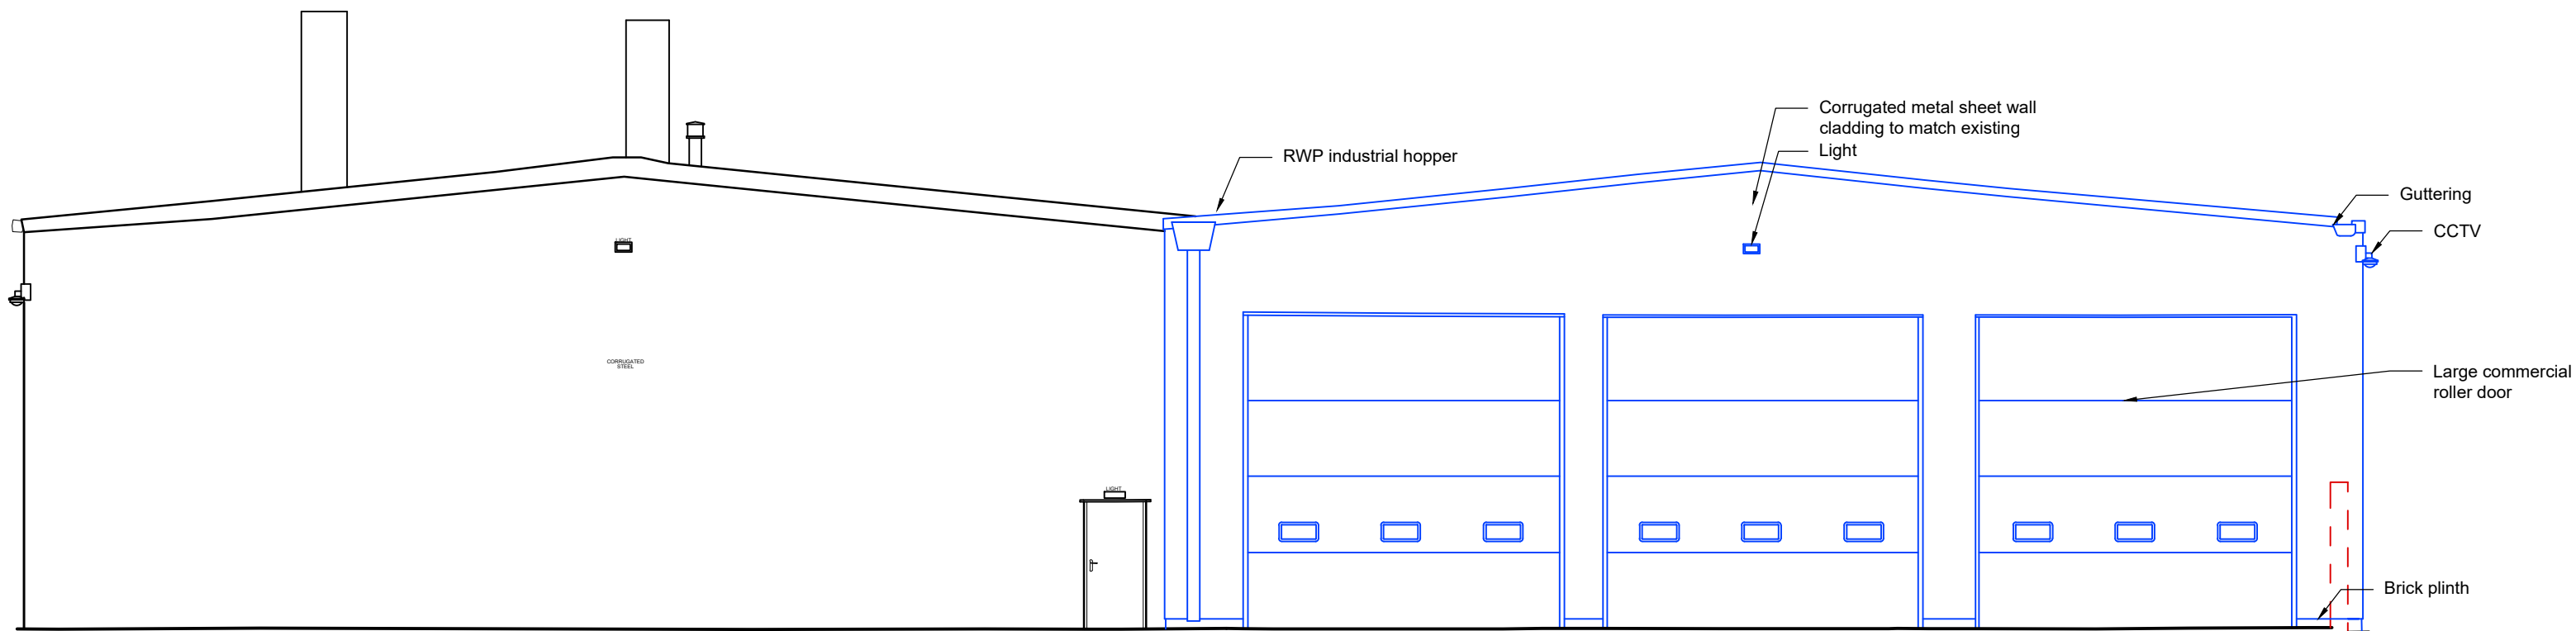

Proposed NE Facing Elevation
Scale 1:100 @ A1

DESIGNERS RISK ASSESSMENT-
HEALTH AND SAFETY
THE CONSTRUCTION (DESIGN AND MANAGEMENT) REGULATIONS 2015
For significant hazards specific to the project please refer to
Drawing CDM01 where appropriate

NOTES:-

A Amended Internal Space TR MW 11/08/2025

REV. REVISION DETAILS BY CKD DATE

WDA
westerndesignarchitects.com

Western Design Architects
12 The Granary, Hinton Business Park, Tanqueray Hinton, Dorset, DT11 8JF
T:01258 830675 E:info@westerndesign.co.uk

CLIENT
DACCS Services Ltd

PROJECT
SPECTRA Commercial Vehicle Repairs

DRAWING TITLE
Proposed Elevations

DRAWN BY: TR CHECKED BY: MW DATE: 06/08/2025
SCALE: 1:100@A1 JOB NO: 2526008

DRAWING NO: 008 REVISION: -

PLANNING
THIS DRAWING IS COPYRIGHT © Western Design Ltd 2020