

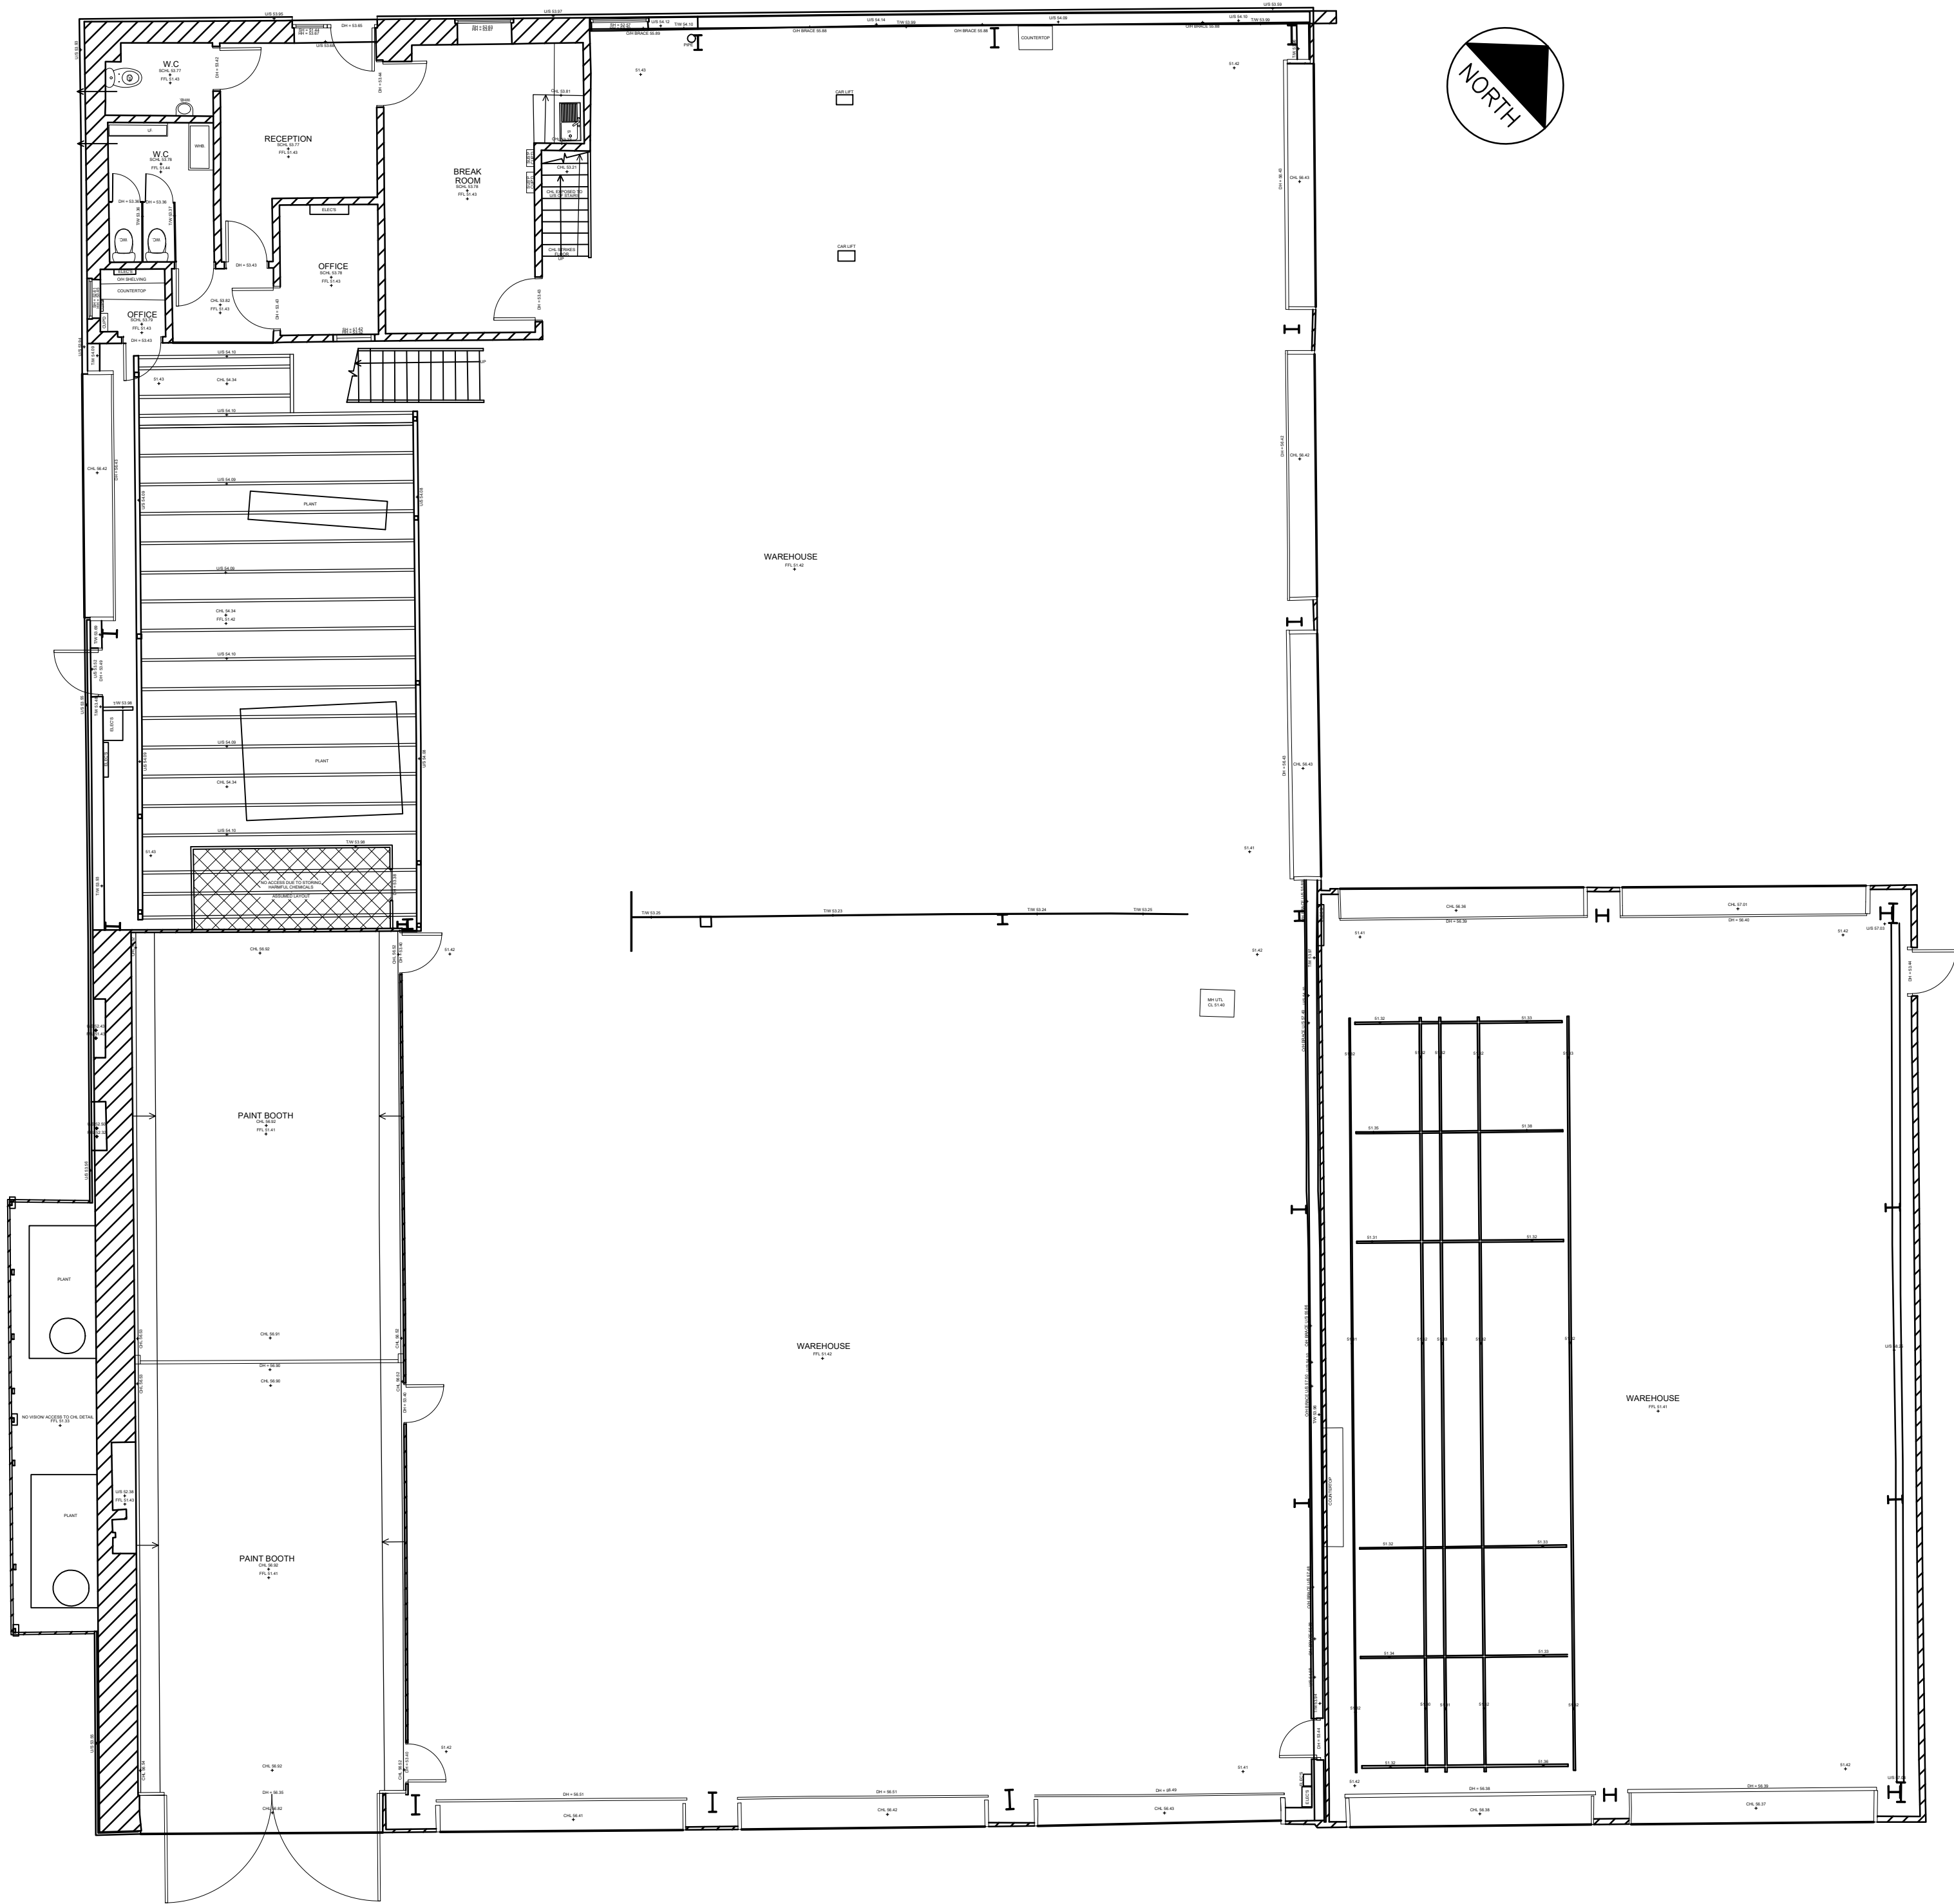


REPRODUCING THESE DRAWINGS BY PRINTING OR COPYING MAY LEAD TO ERRORS. PLEASE REFER TO SCALE BAR. DO NOT SCALE OFF THESE DRAWINGS FOR CONSTRUCTION PURPOSES. IF ANY DISCREPANCIES ARE FOUND, PLEASE CONTACT WESTERN DESIGN ARCHITECTS IMMEDIATELY.

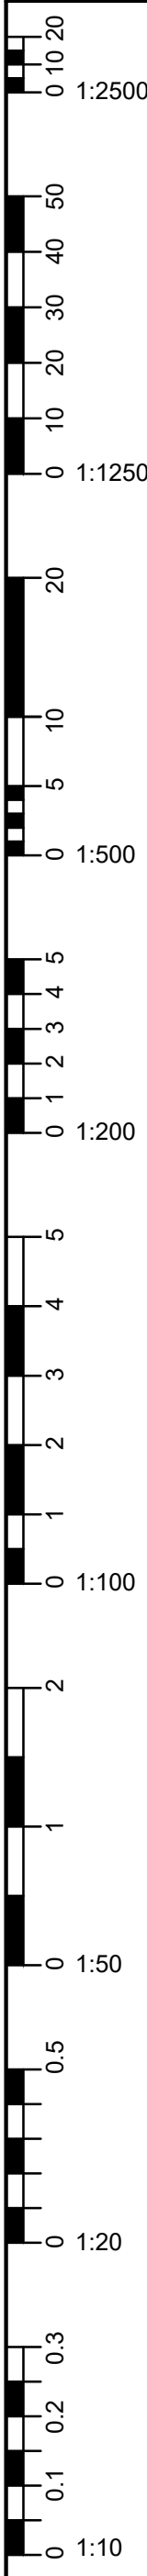

Existing Floor Plan
Scale 1:100 @ A1

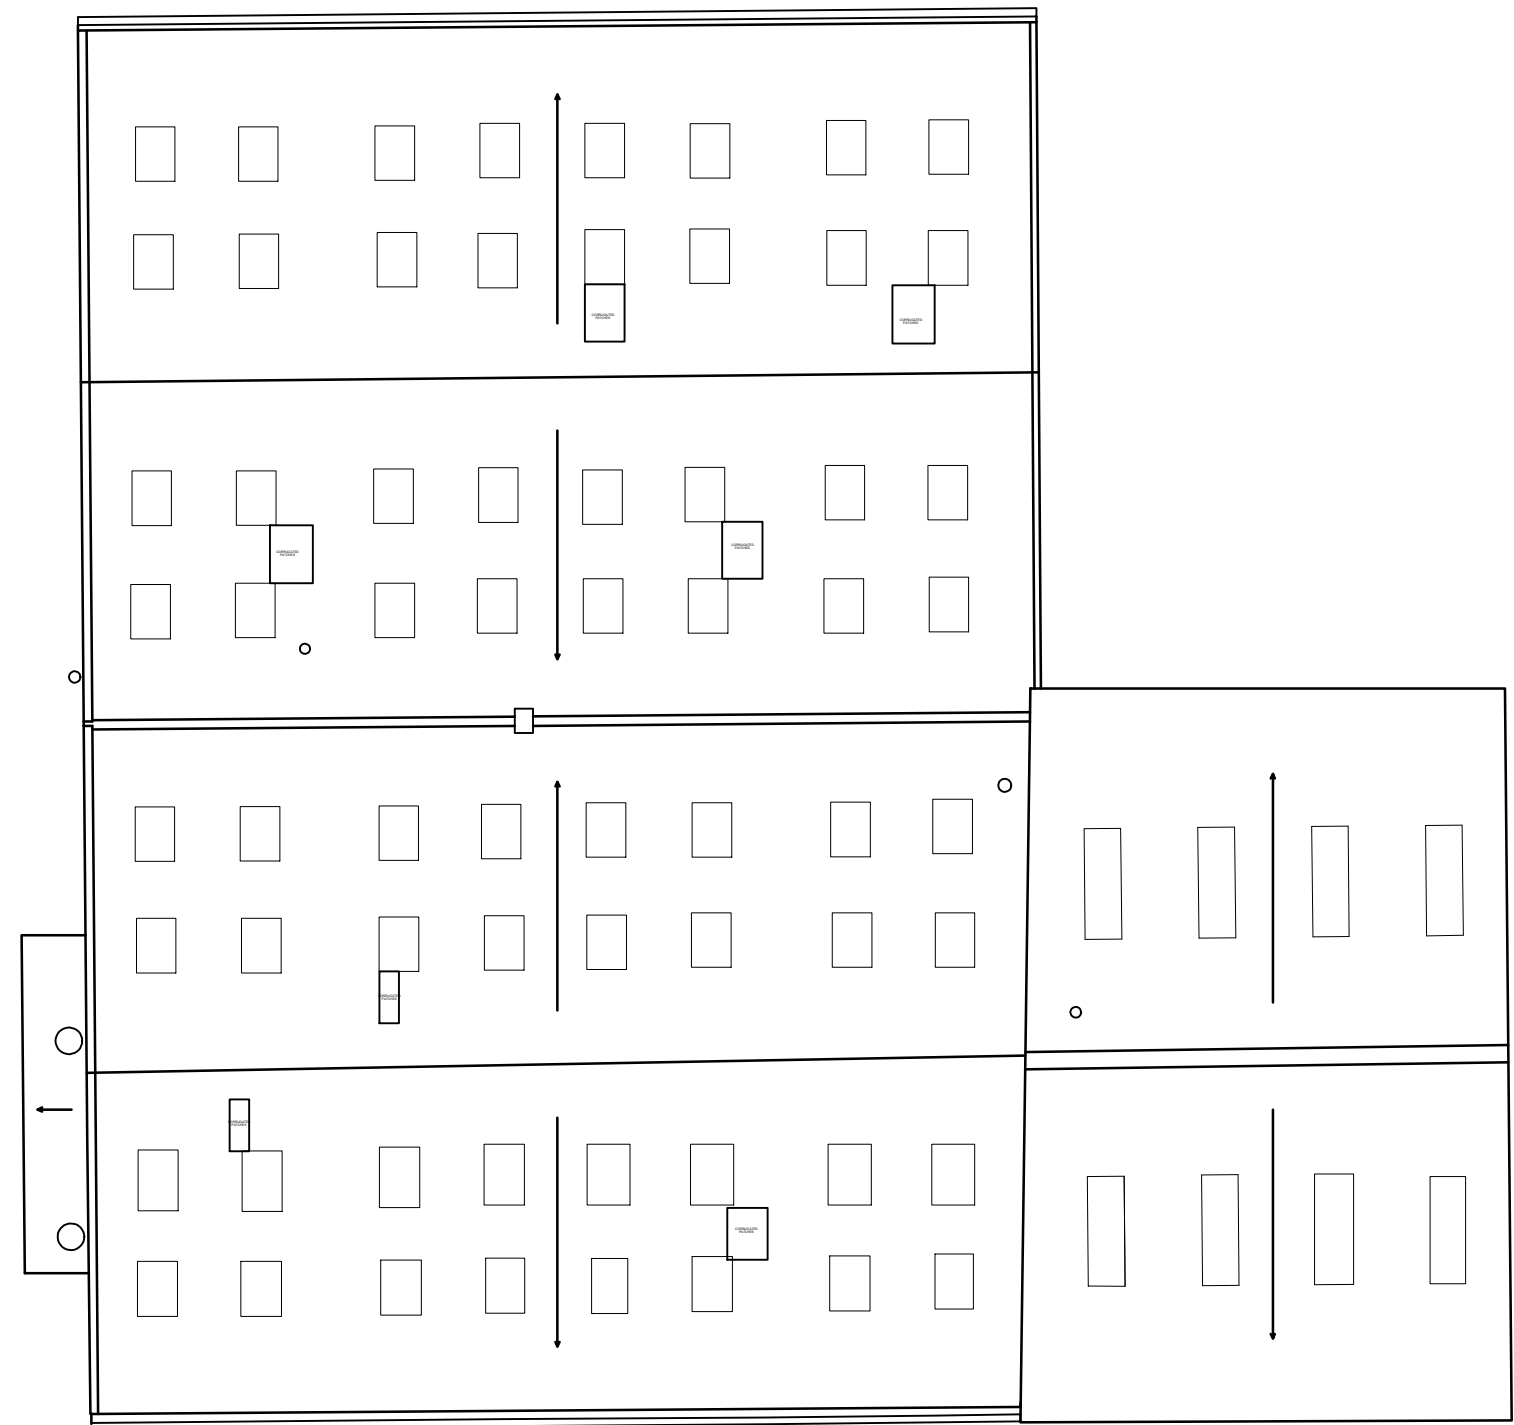

Existing Roof Plan
Scale 1:100 @ A1

DESIGNERS RISK ASSESSMENT-
HEALTH AND SAFETY
THE CONSTRUCTION (DESIGN AND MANAGEMENT) REGULATIONS 2015

For significant hazards specific to the project please refer to
Drawing CDM01 where appropriate

NOTES:-

REV.	REVISION DETAILS	BY	CKD	DATE
WDA westerndesignarchitects.com Western Design Architects 12 The Granary, Hinton Business Park, Tanworth Hinton, Dorset, DT11 8JF T:01258 830675 E:info@westerndesign.co.uk				
CLIENT		DACCS Services Ltd		
PROJECT		SPECTRA Commercial Vehicle Repairs		
DRAWING TITLE		Existing Floor and Roof Plans		
DRAWN BY	CHECKED BY	DATE		
TR	MW	06/08/2025		
SCALE	1:100@A1 1:200@A1	JOB NO.	2526008	
DRAWING NO.	003	REVISION	-	
PLANNING				
THIS DRAWING IS COPYRIGHT © Western Design Ltd 2020				