



THIS DRAWING MUST NOT BE SCALED.
PRIOR TO THE COMMENCEMENT OF ANY WORKS, THE BUILDER
IS TO CHECK AND/OR DETERMINE ALL CONSTRUCTION DETAILS,
INCLUDING CHECKING EXISTING SITE LEVELS AND DIMENSIONS.
THE DRAWING IS TO BE READ IN CONJUNCTION WITH ALL OTHER
PROJECT DRAWINGS, CONSTRUCTION NOTES AND/OR PROJECT
SPECIFICATION. ALL DISCREPANCIES SHOULD BE REPORTED
IMMEDIATELY.

Rev.	Date	Details	Drawn
-	-	-	-

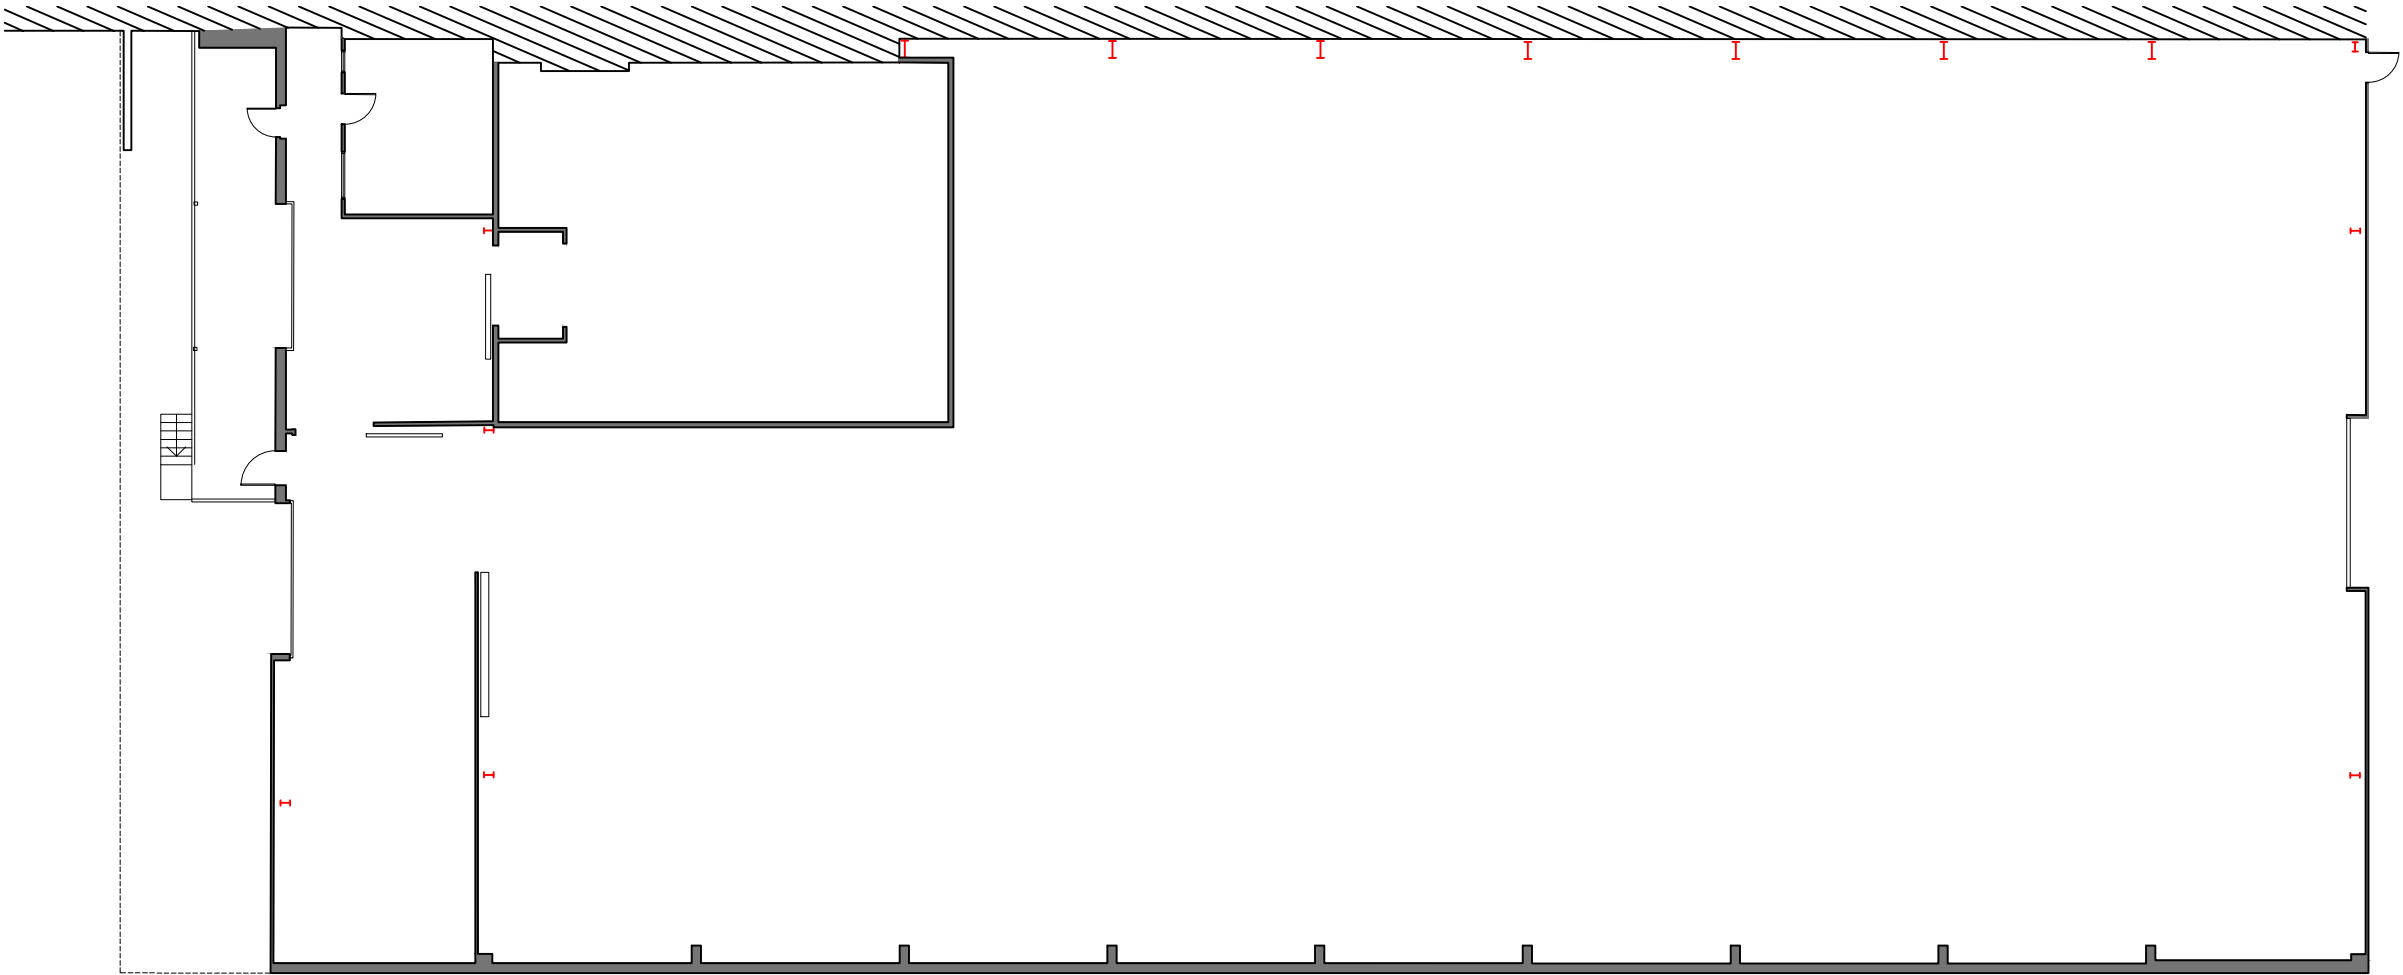

Existing Ground Floor Plan

Scale 1:200

 

Client: Padel People	
Site Address: Unit N Chelworth Industrial Estate Cricklade, Swindon SN6 6HE	Description: Existing Ground Floor Plan
Drawing Number: 26-010/P/002	
Status: PLANNING	
Scale: 1:200 @ A3	 Architectural Consultants FERNEBERGA HOUSE ALEXANDRA ROAD FARNBOROUGH HAMPSHIRE, GU14 6DQ t: 01252 757285 w: www.blueskycad.co.uk
Date: February 2026	
Drawn: CG	
Checked:	
THIS DRAWING IS THE COPYRIGHT OF BLUE SKY CAD LTD AND MUST NOT BE USED IN CONJUNCTION WITH ANY OTHER PROJECT WITHOUT WRITTEN CONSENT	