


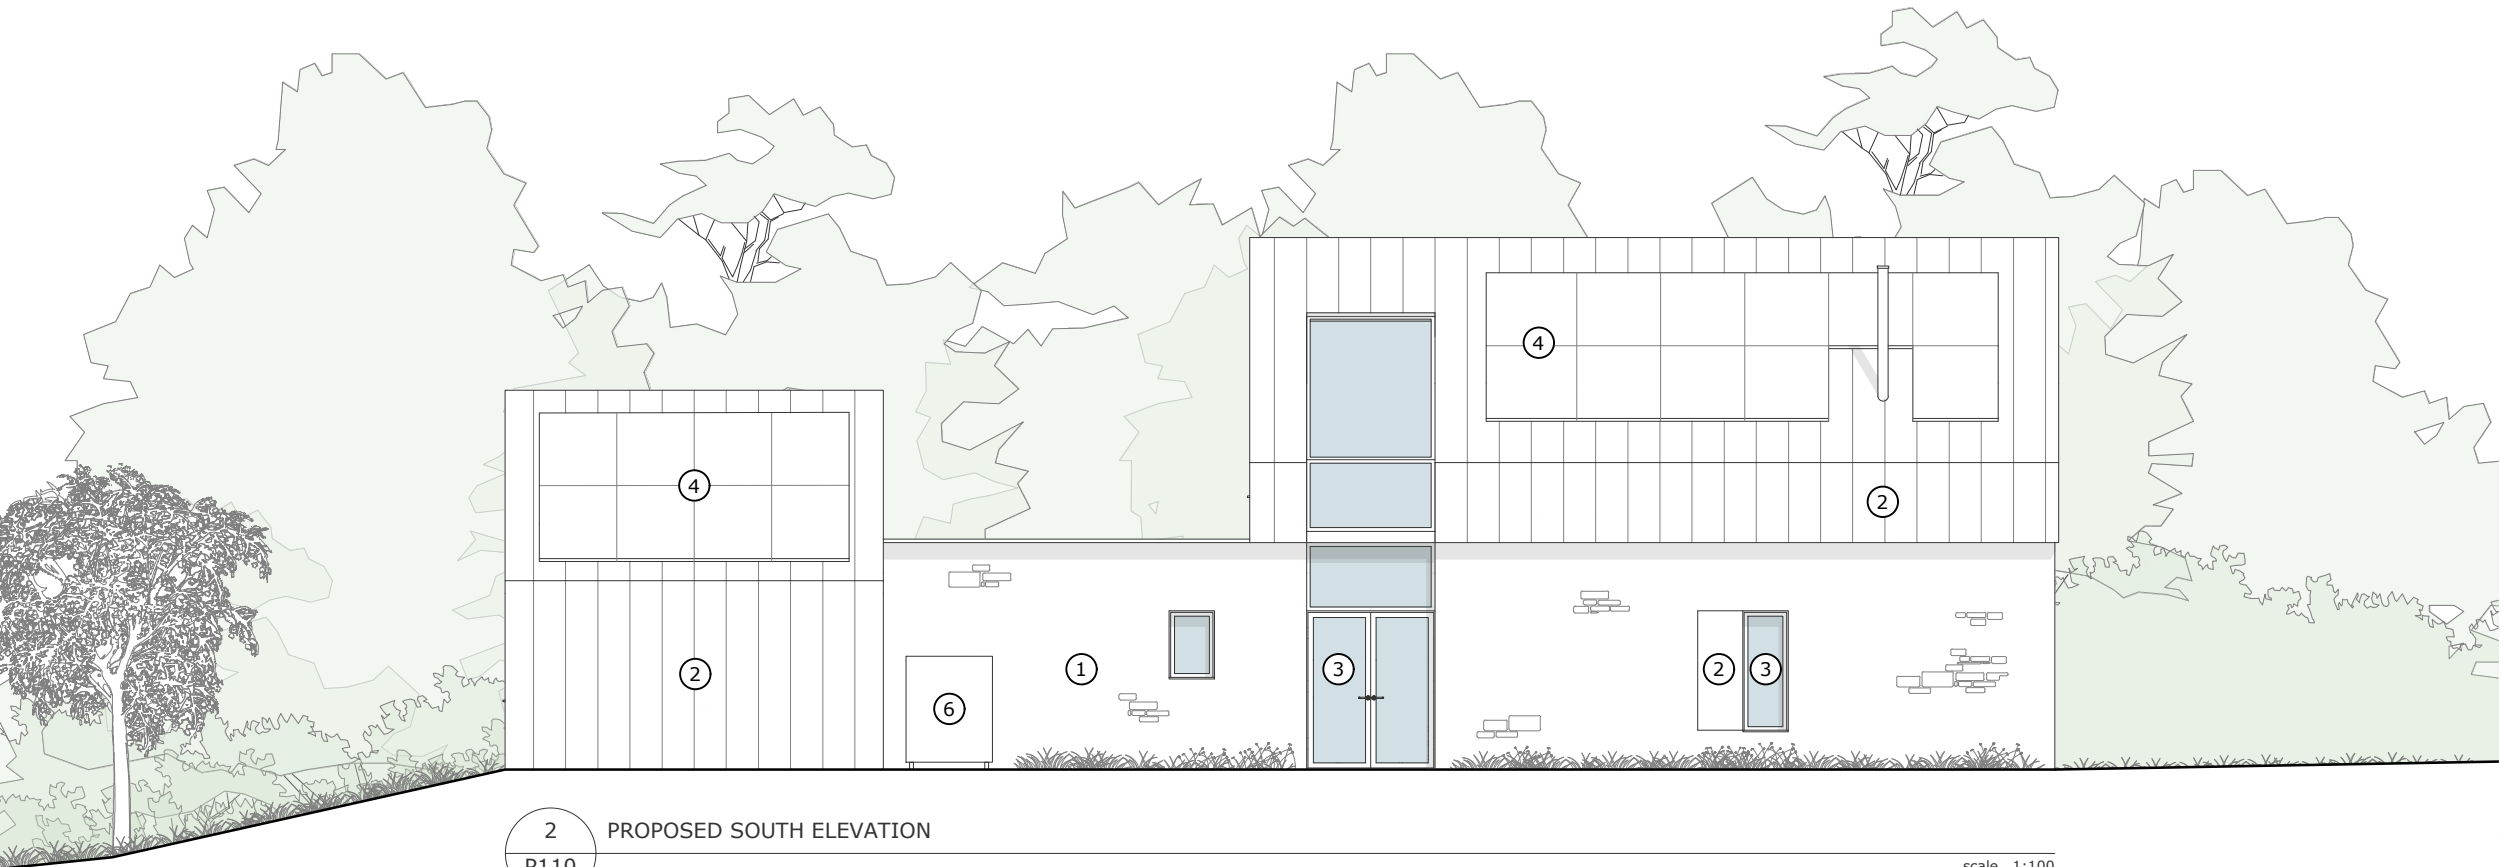

MATERIALS KEY	
1	Stone Walls
2	Metal Cladding
3	PPC Aluminium Windows & Doors
4	Solar Panels
5	Glass Balustrade
6	Air Source Heat Pump

PLANNING ISSUE		28.01.26	A
details		date	rev

PLANNING

CHURCH CORNER

PROPOSED NORTH AND SOUTH ELEVATIONS

Date	Client	
JAN 2026	Ms Evans & Alford	
Scale	Drawing no.	Revision
1:100 @ A3	25 / 856 / P110	A

RB | Richmond Bell
ARCHITECTS