

Revisions:

Client:

Mr & Mrs P Nierop

Site Address:

Land adjacent to Walnut House
Cholderton
Salisbury
Wiltshire
SP4 0DH

Drawing Title:

PROPOSED GARAGE

Drawing No.:

25-1110/G1

Scale:

1:50 @ A1

Drawn By.:


SA

Date:


16/02/2026




Adams Planning &
Project Services Ltd
Tel:01343 779143 enquiries@adamspps.co.uk

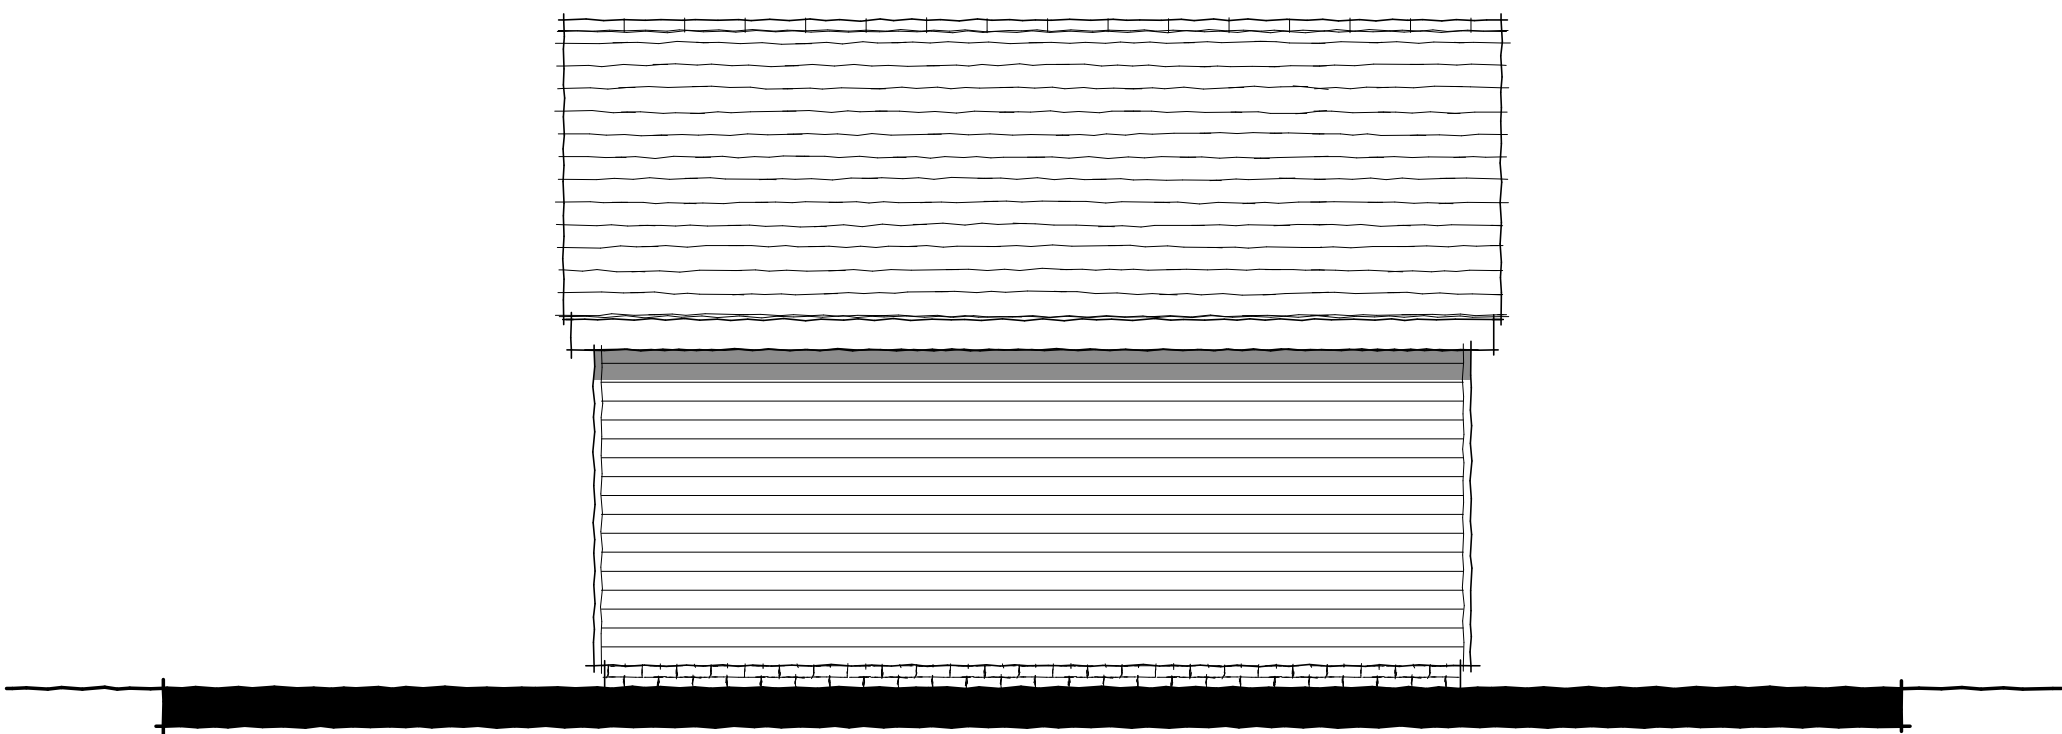


NORTH ELEVATION

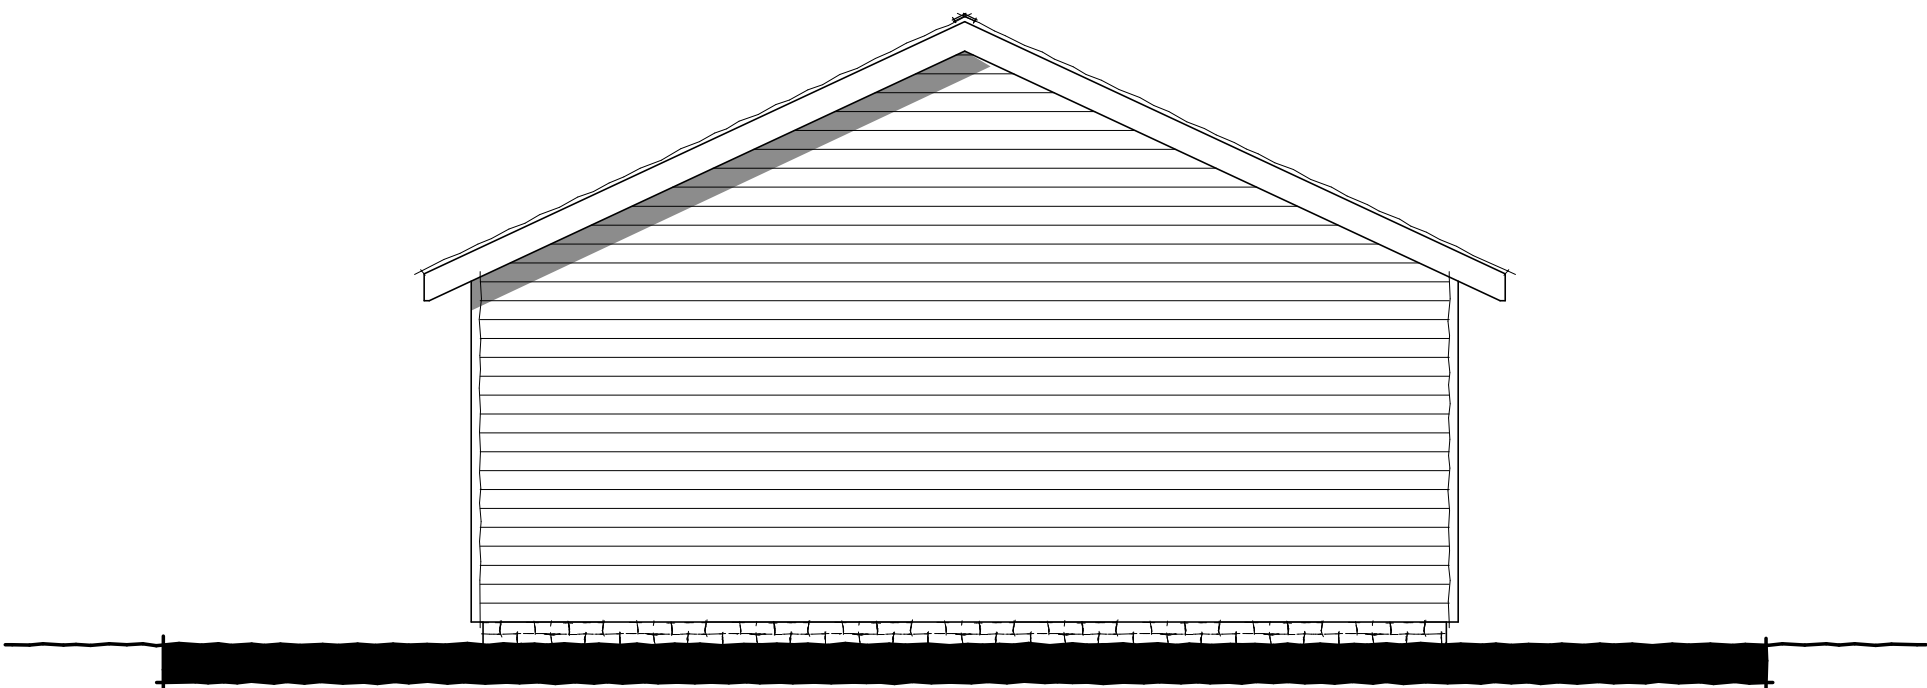


WEST ELEVATION

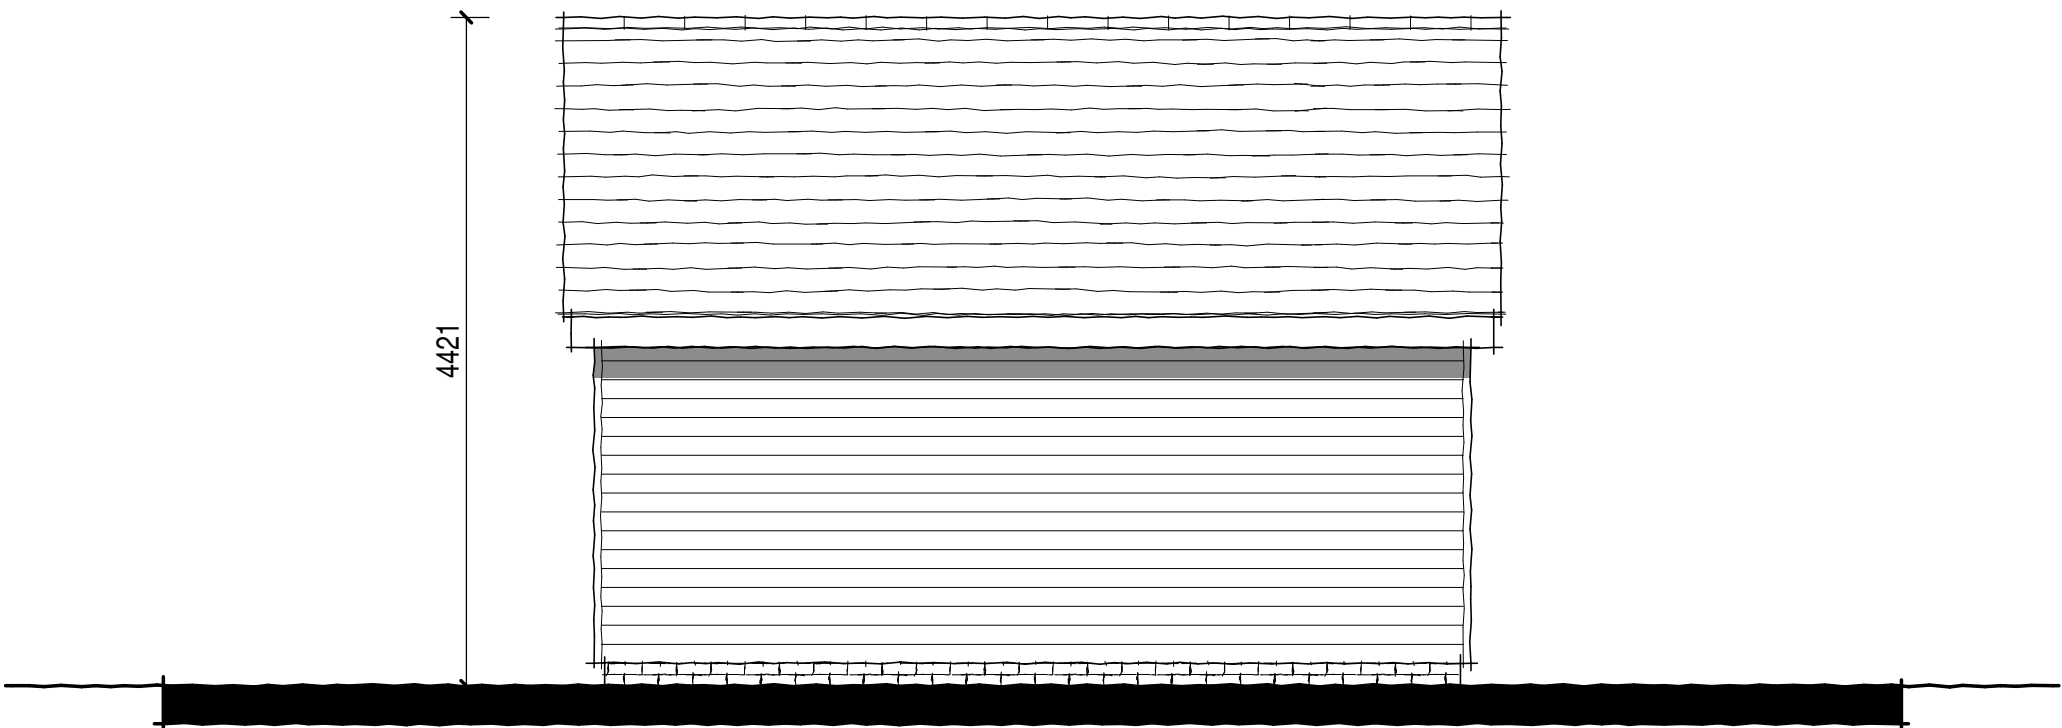

SOUTH ELEVATION

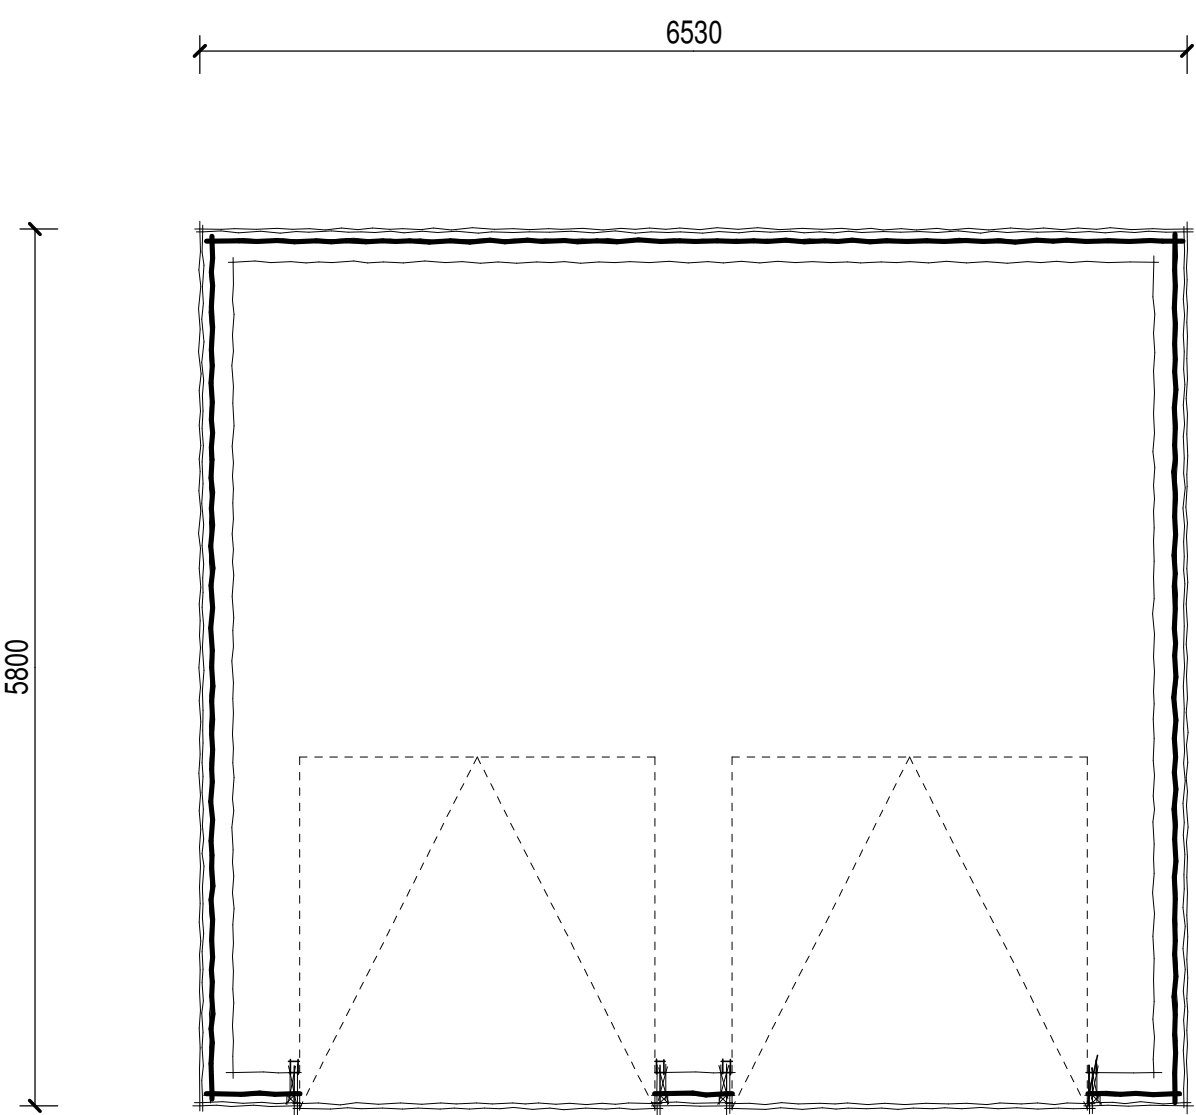

PLAN

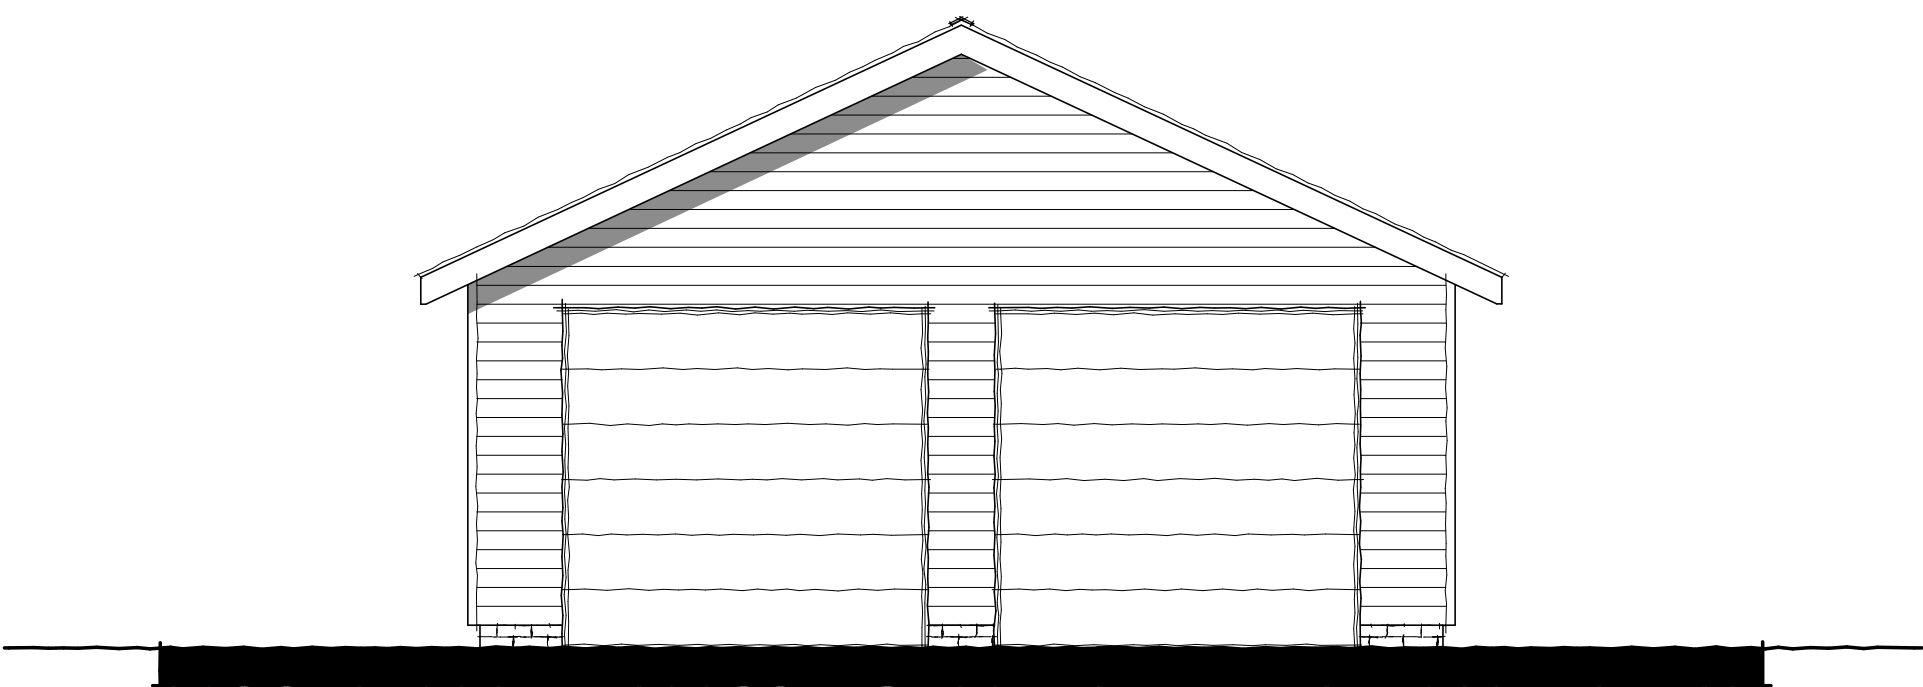

EAST ELEVATION

