


N142700

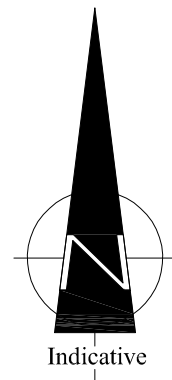

N142675

E392775

E392775

E392800



E392800

E392825

E392825

N142700

N142675

 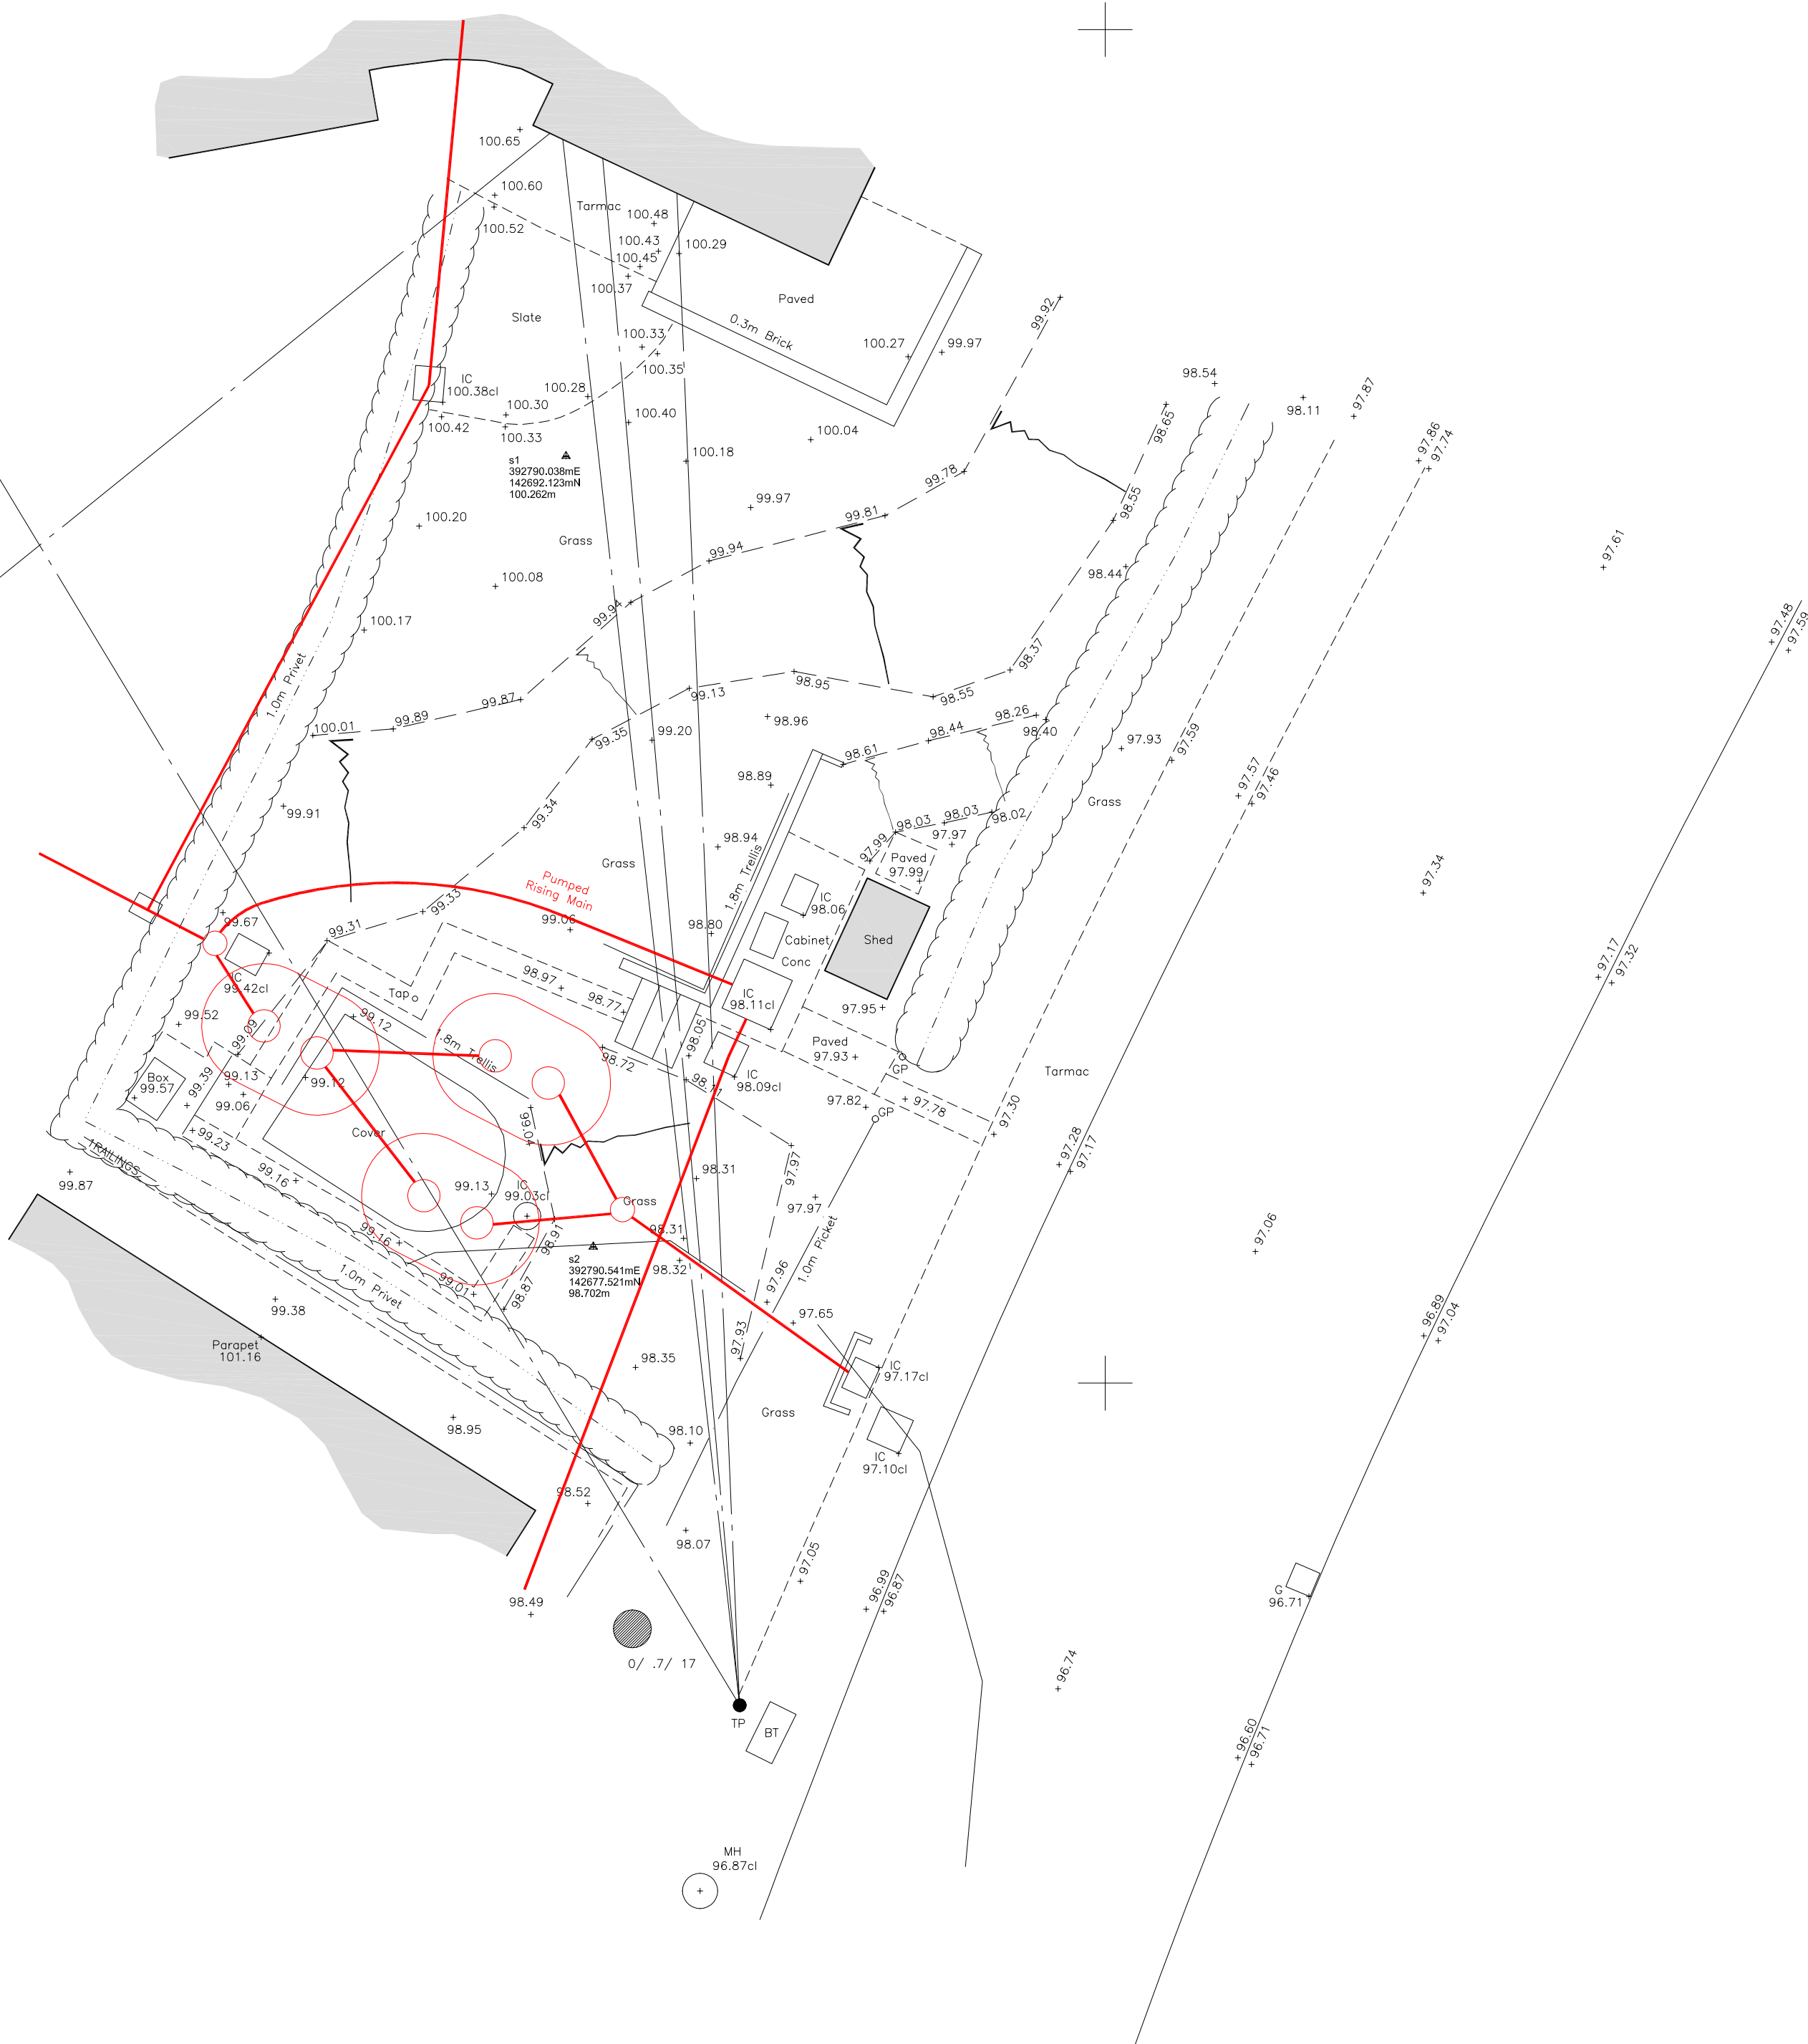

Scale 1 : 100

D&H Surveys

The Manor Stables, Great Sauerford, Chippenham
Wiltshire, SN15 5EH.

Email: admin@dhsurveys.co.uk
Website: www.dhsurveys.co.uk

Tel (01249) 720545
Fax (01249) 721124

Topographic Surveys
Elevation Surveys
Floor Plan Surveys
Volumetric Surveys
As Built Drainage Surveys

Site Setting Out
Co-ordination Of Site Layouts
Rectified Photo Elevations
C.A.D Plotting Bureau

Project Name:
Hospital of St John
Heytesbury BA12 0HW

Drawing Title:
Proposed Tank Layout

Client:
TKS EnviroCare
Agent:

Date: July 2024	Scale: A1 @ 1:100
Drawn KJH	Surveyor SCB
Dwg No PROP 01	Revision

Site Datum Ordnance Survey	OSBM Reference OSGM OS15
Grid Orientation Ordnance Survey	Sheet ID Enviro-St-John

Disclaimer
D & H Surveys will Guarantee that this
Survey Data is Correct to the Indicated
Scale only.