




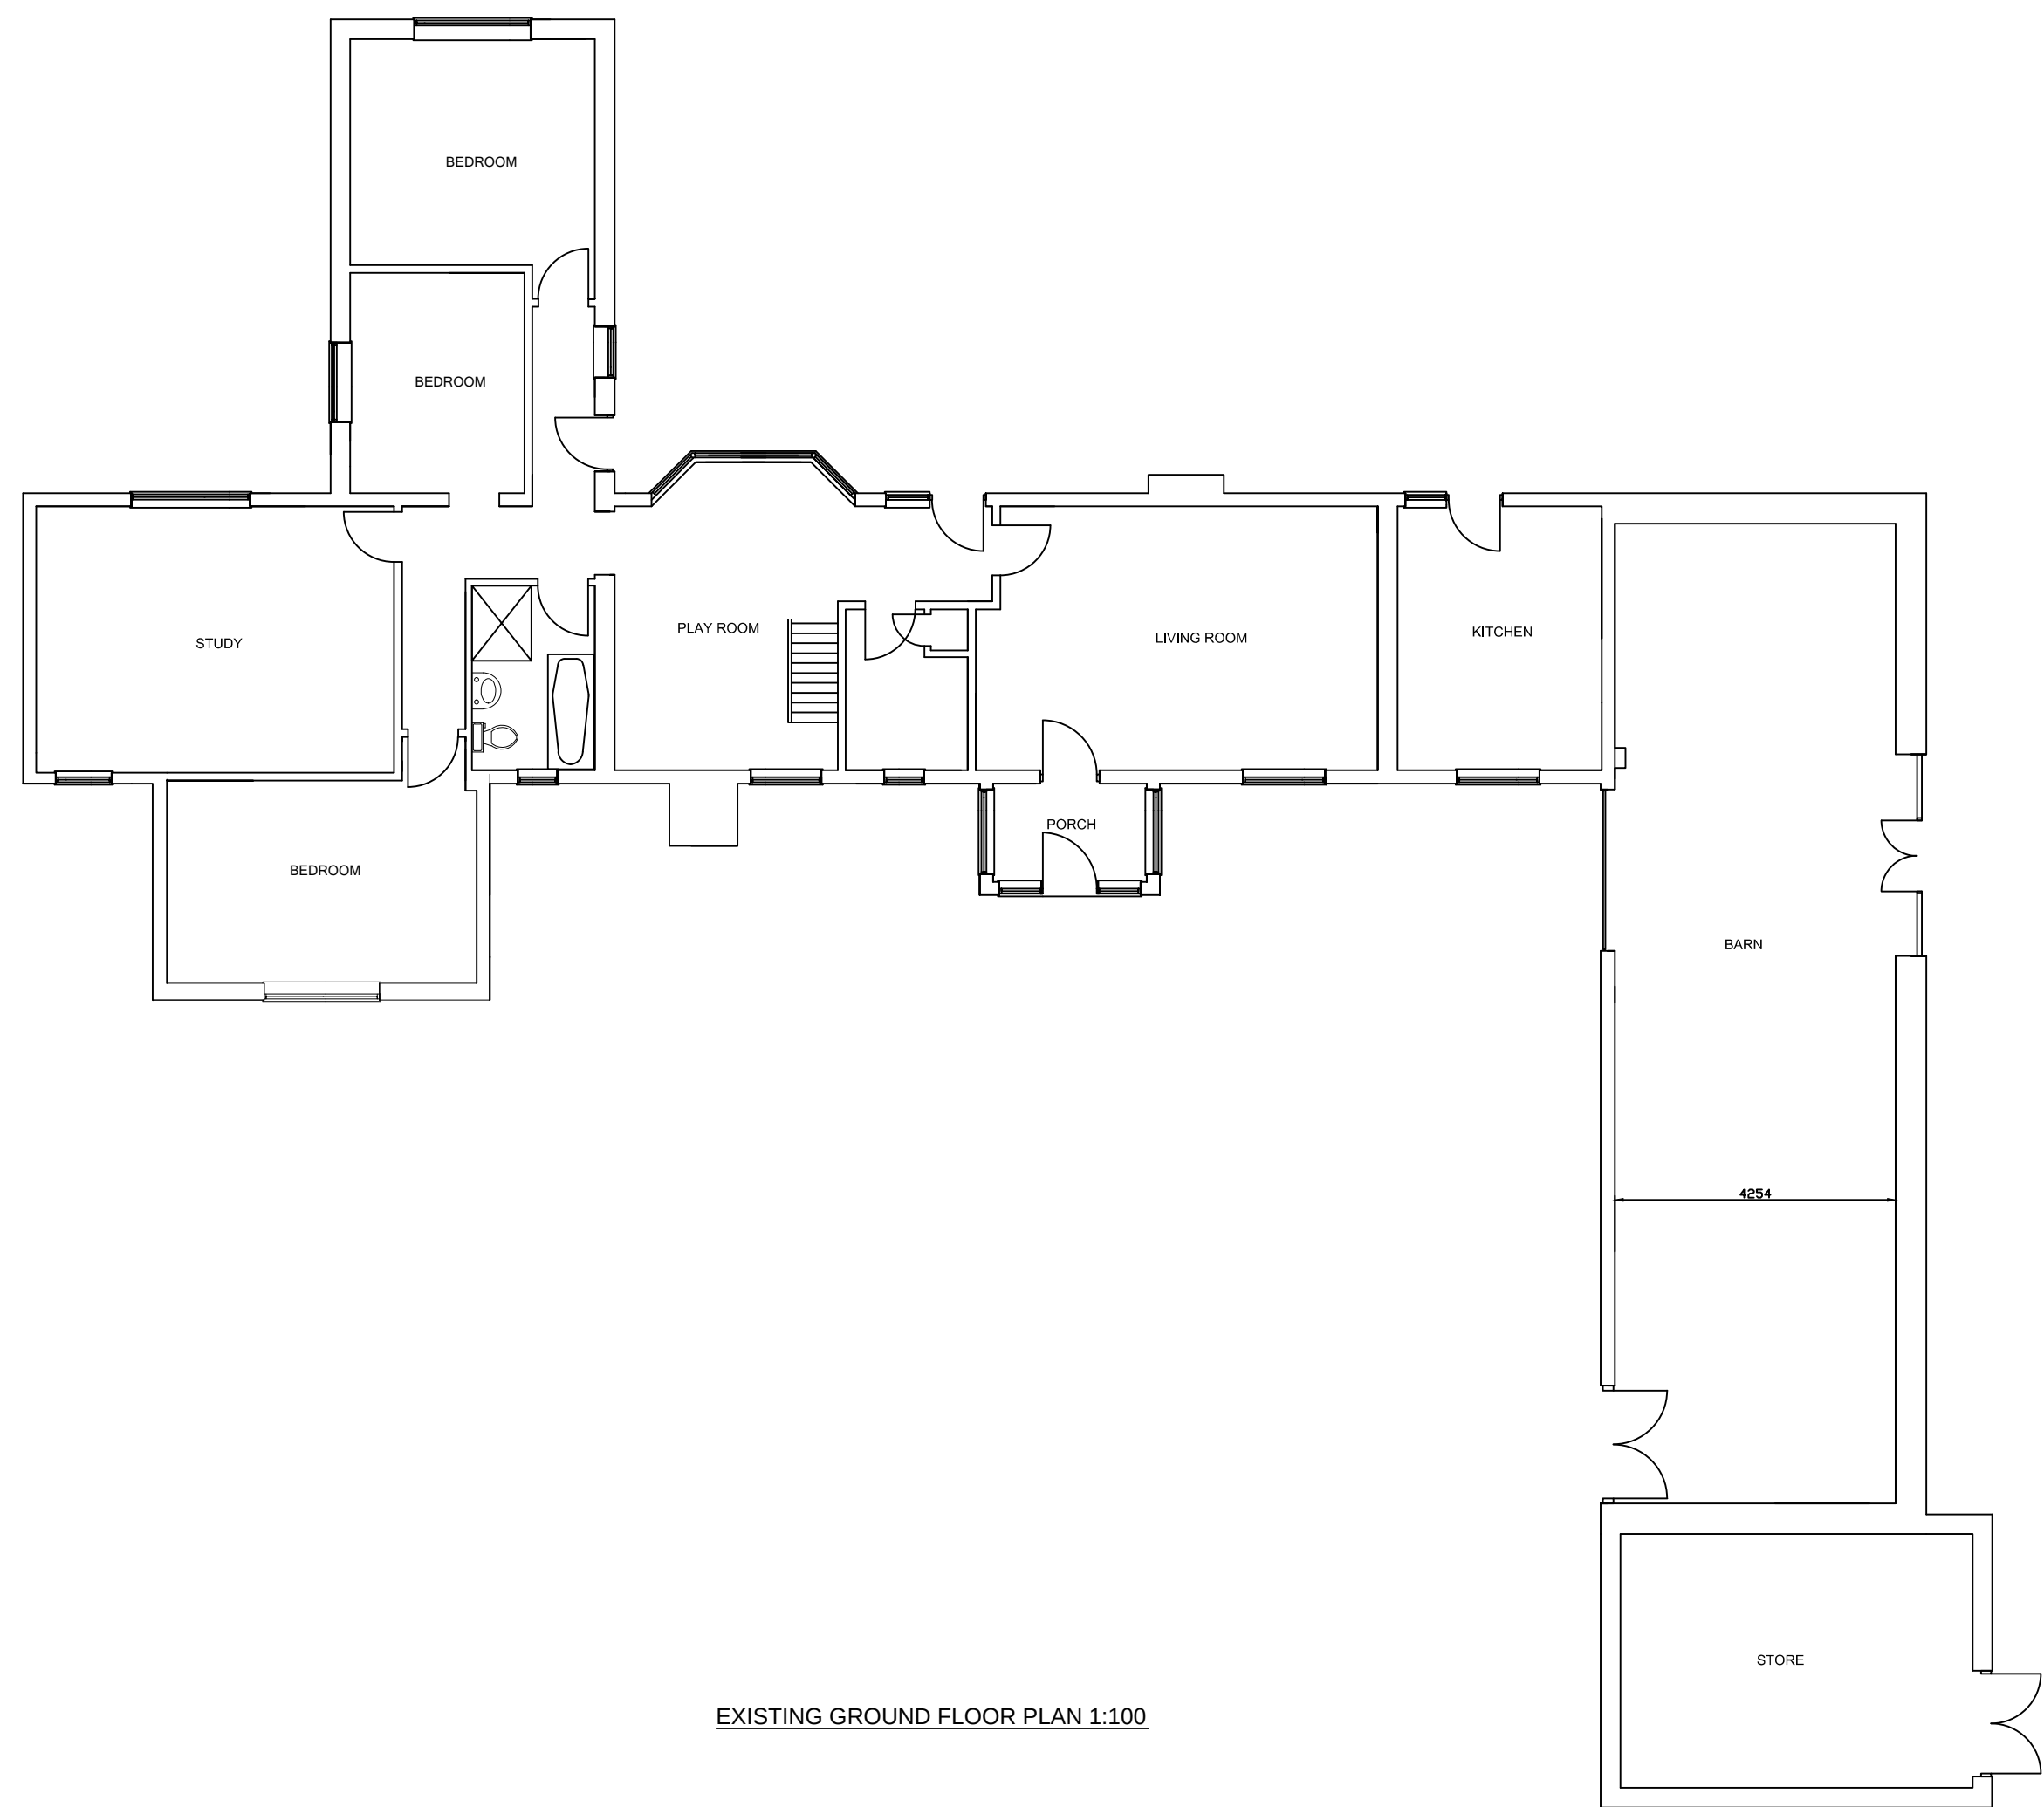


EXISTING GROUND FLOOR PLAN 1:100

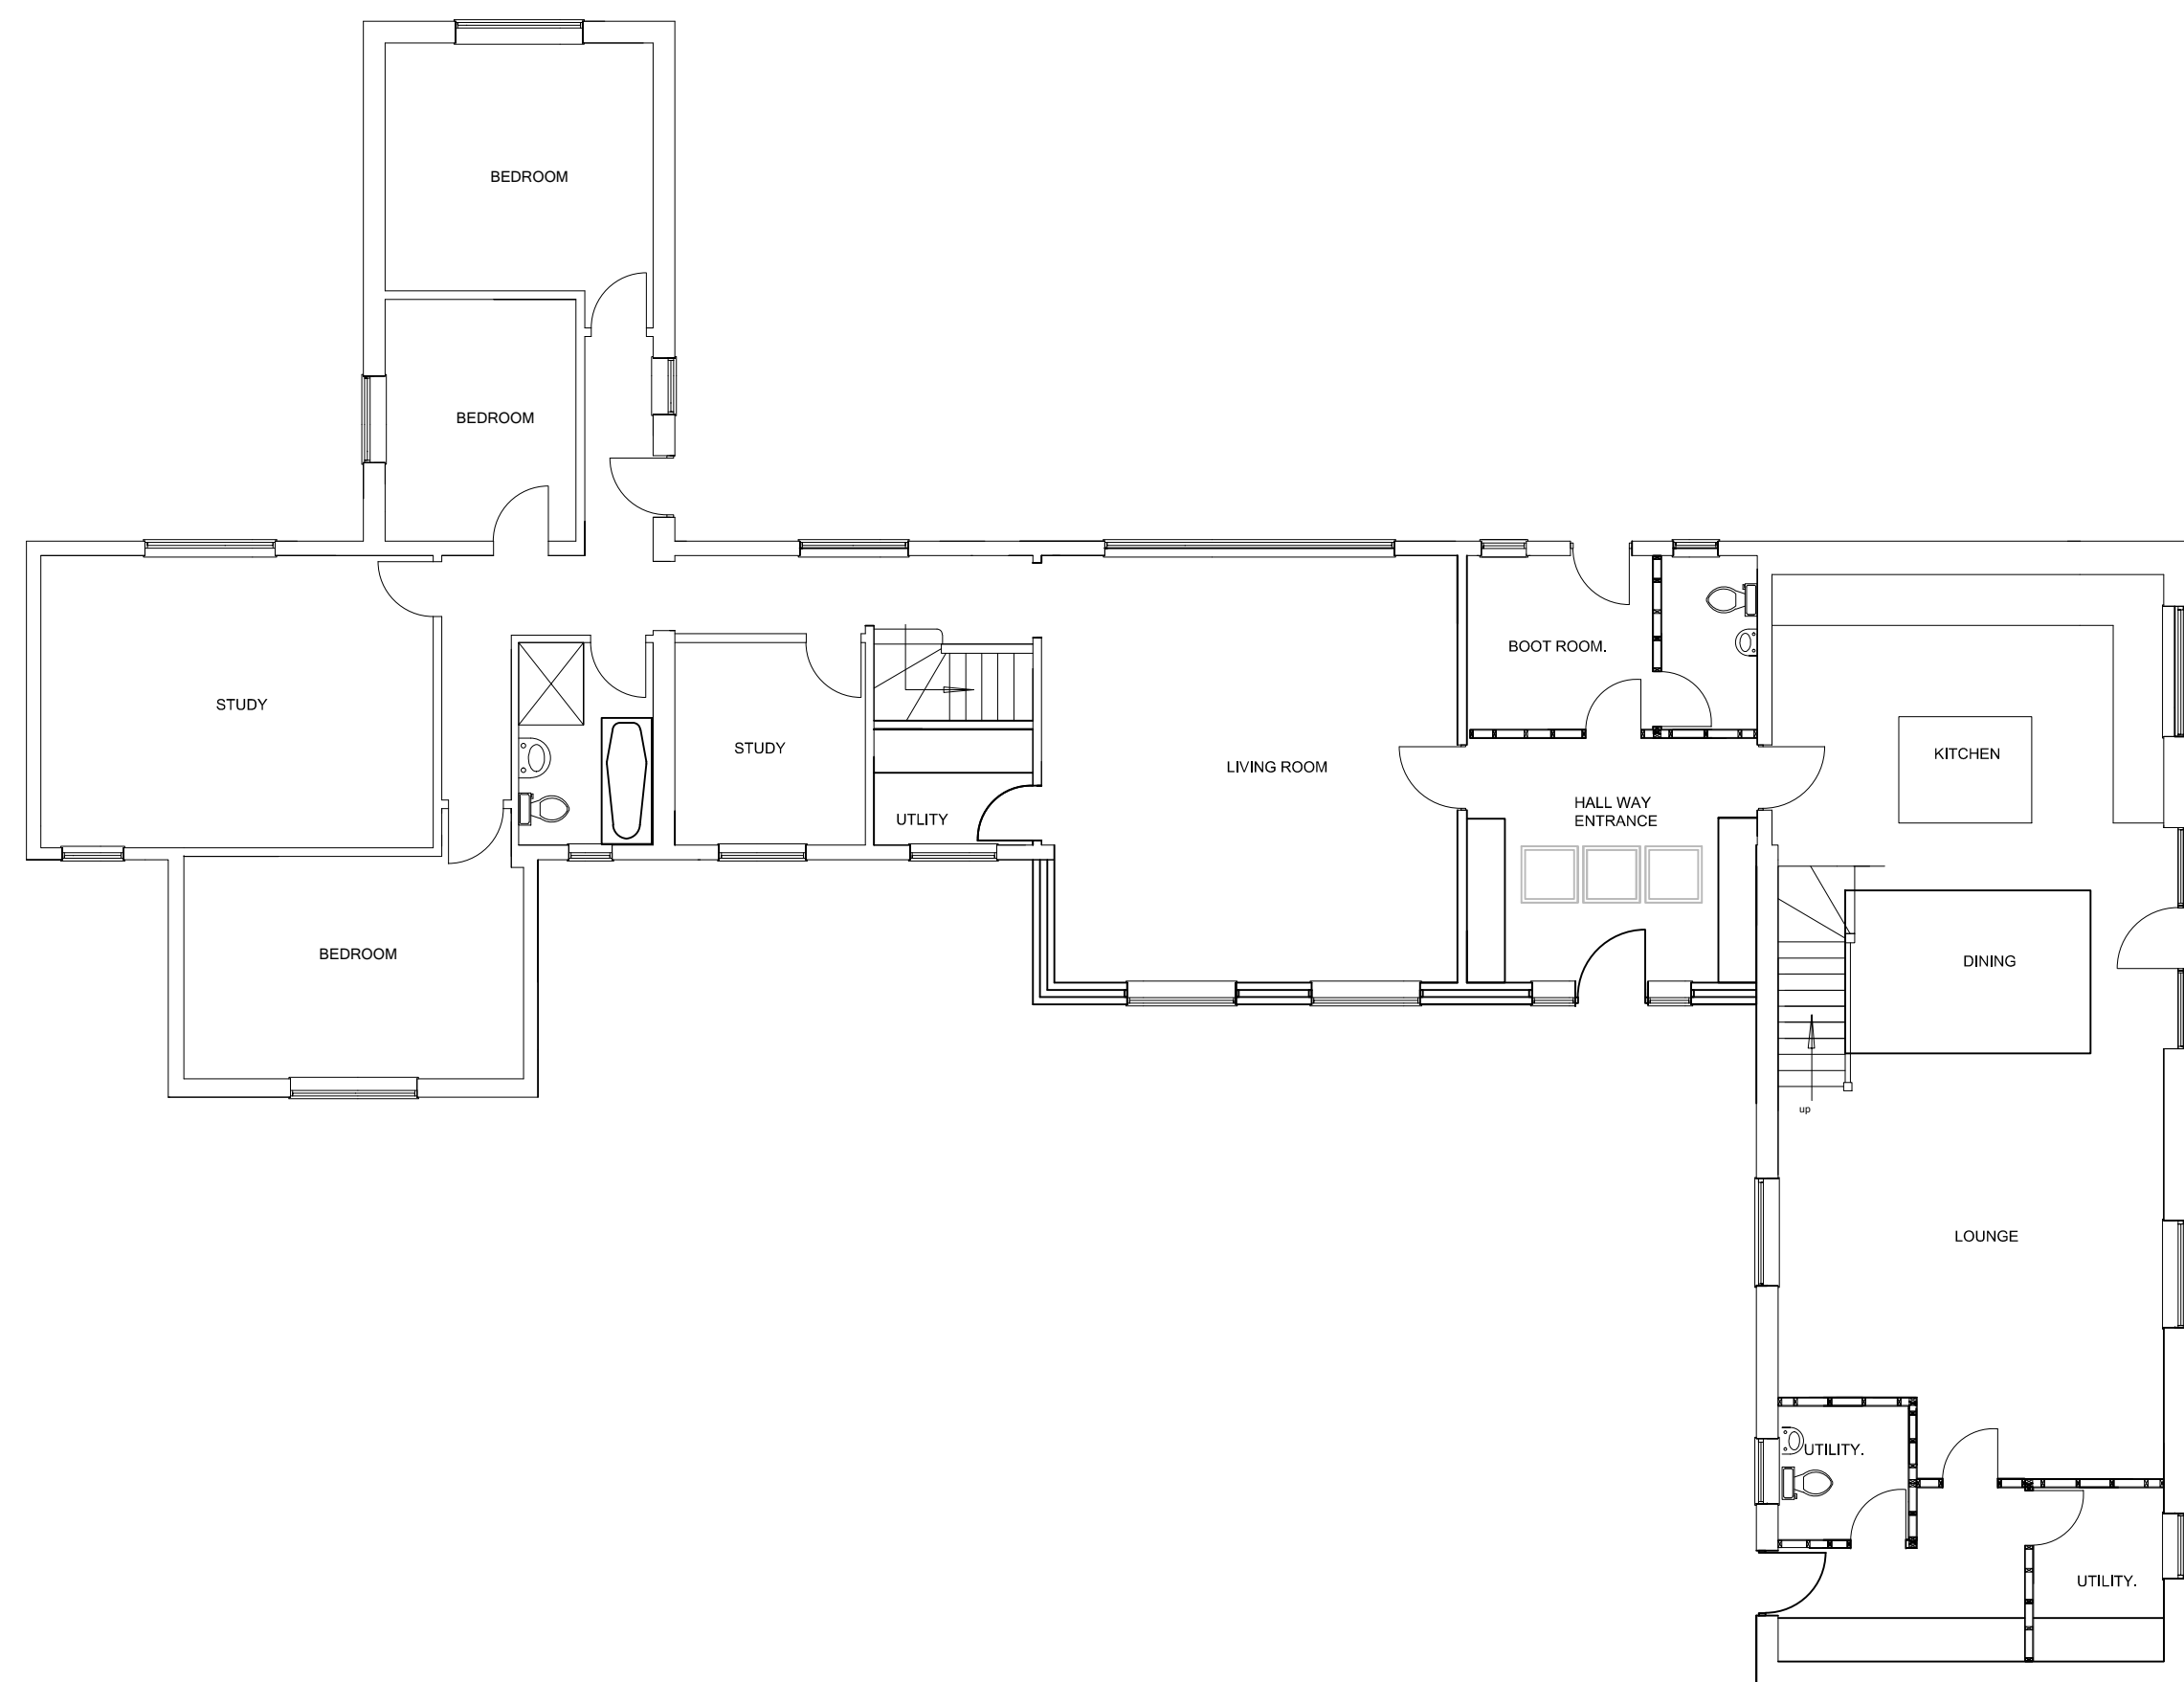

PROPOSED GROUND FLOOR PLAN 1:100

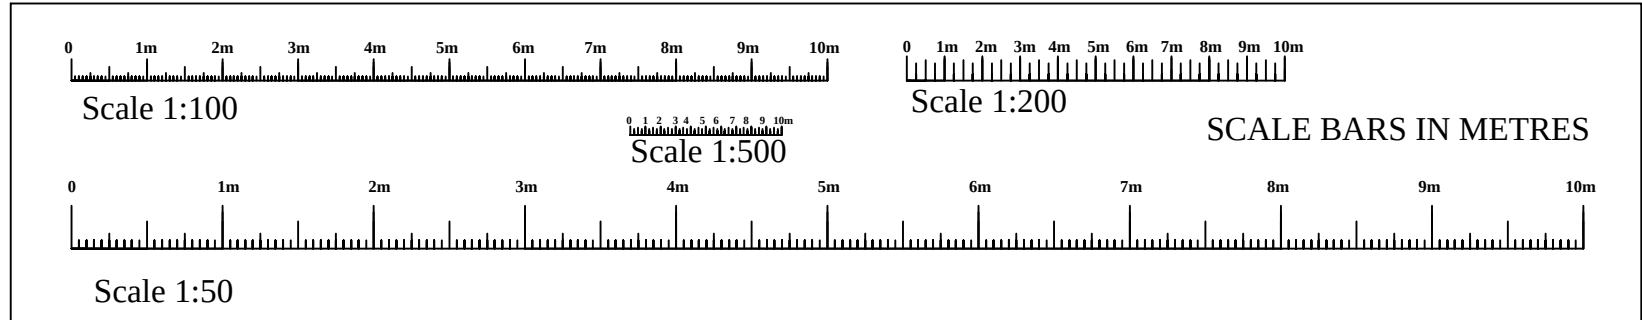

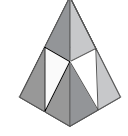Client	Mr Cheston.
SITE ADDRESS	Plants Farm Chelworth Road Cricklade SN6 6HE
PROJECT	Proposed extension and rebuild barn.
 RAND PLANNING CONSULTANCY LTD	Phil Rand Cherry Tree House Clardon lane Purton, Wiltshire SN5 4HN TEL 01793 771128
Drawn by Scales 1:500 1:100 1:50	Drawing No 03 Date 16th August 2025