


1:500 A2


USED ON

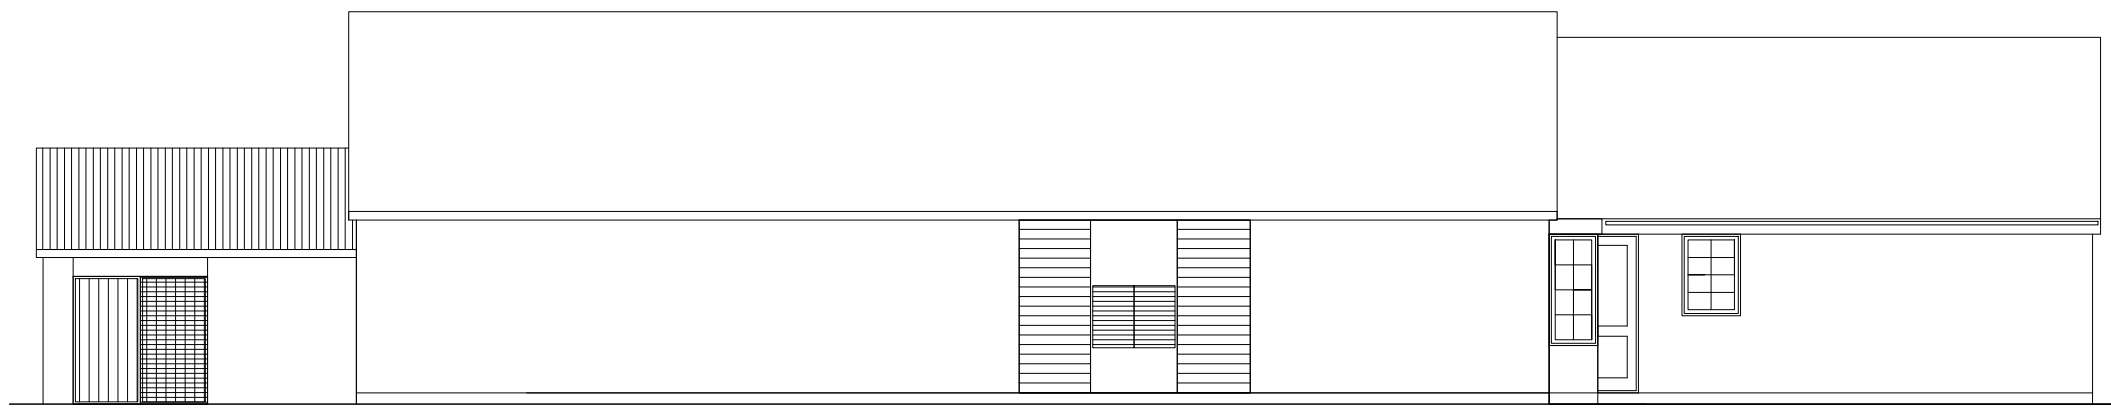

EXISTING FRONT ELEVATION 1:100



EXISTING SIDE ELEVATION 1:100

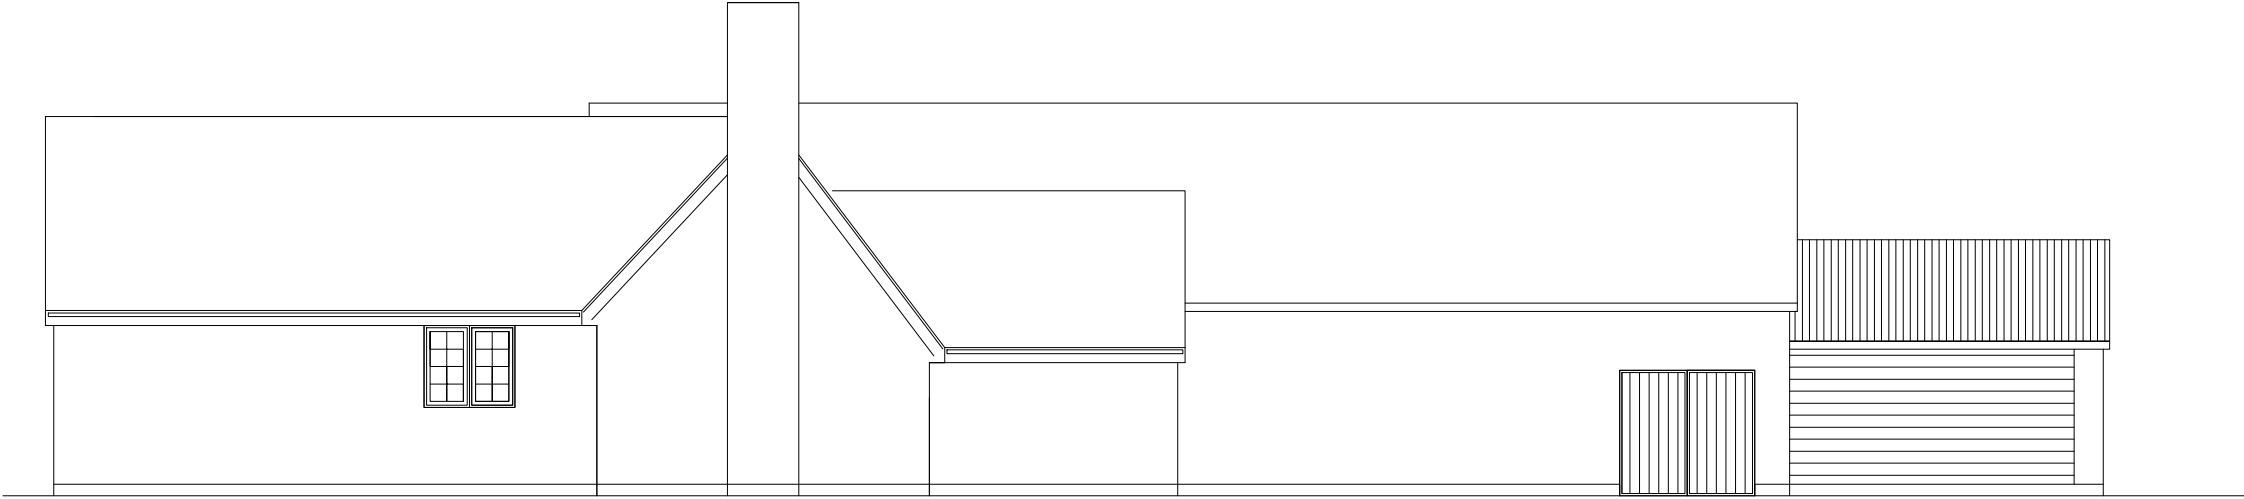

EXISTING SIDE ELEVATION 1:100




EXISTING REAR ELEVATION 1:100



PROPOSED FRONT ELEVATION 1:100




PROPOSED SIDE ELEVATION 1:100

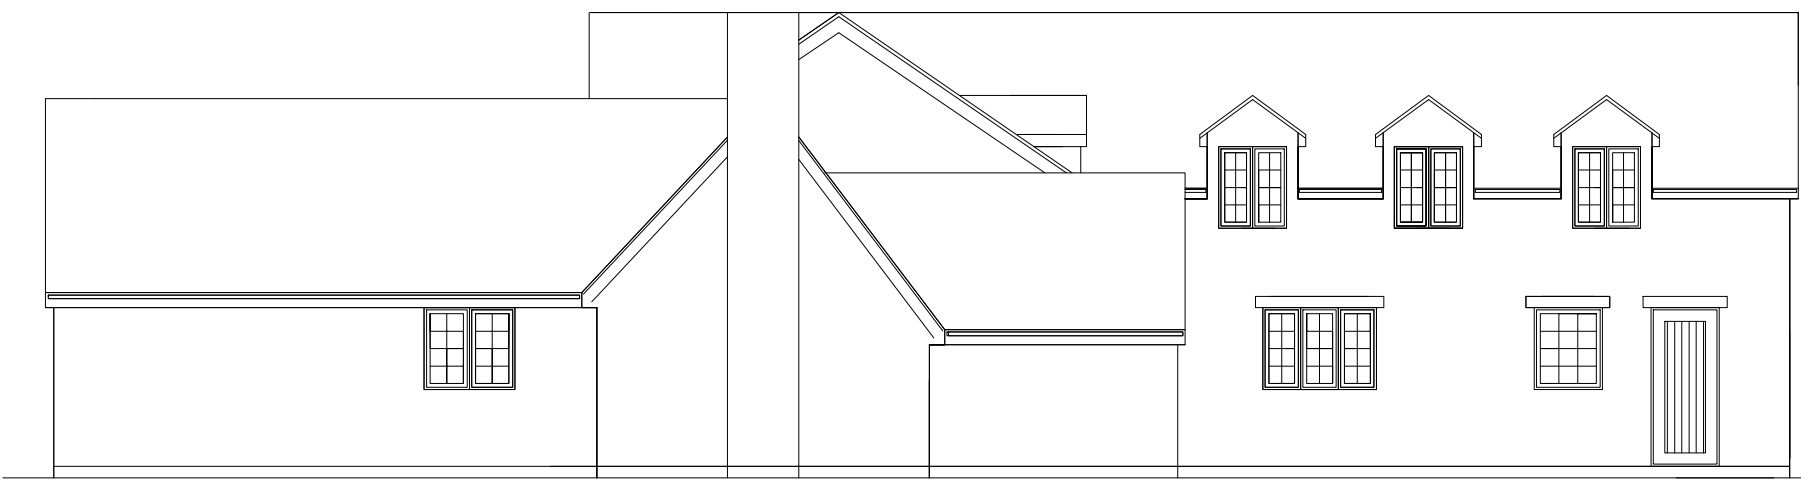

PROPOSED SIDE ELEVATION 1:100



PROPOSED REAR ELEVATION 1:100

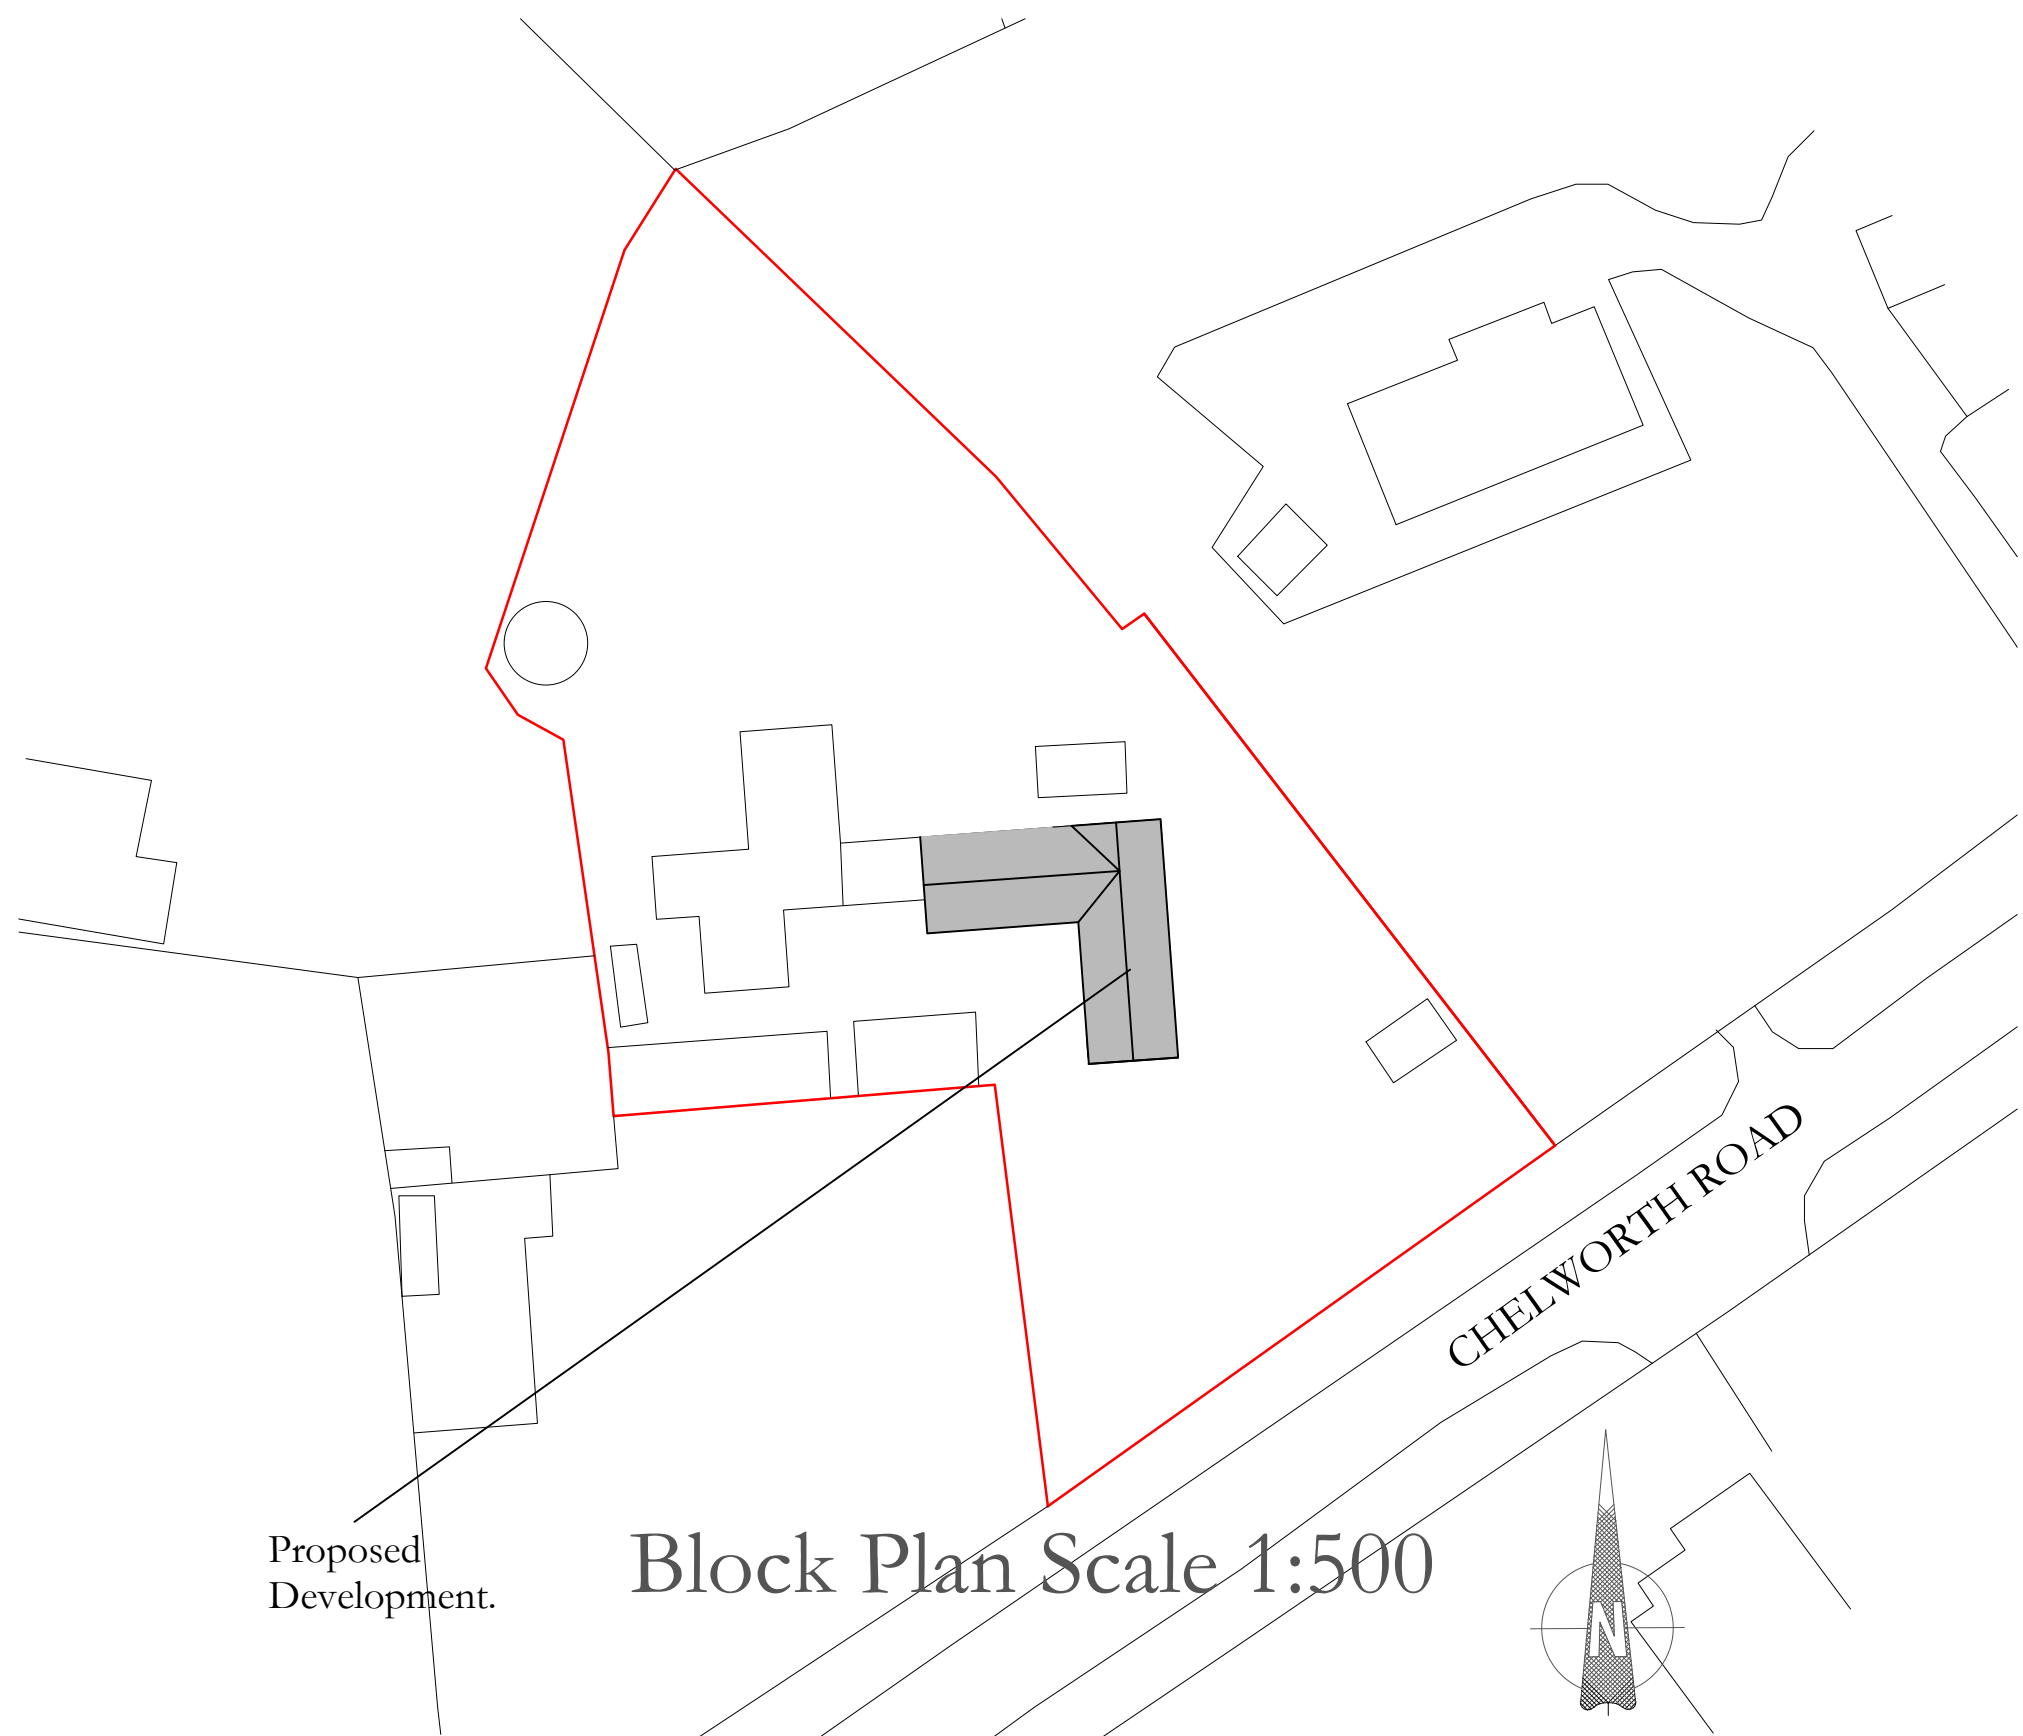



Proposed Development.

Block Plan Scale 1:500



Location Plan Scale 1:1250

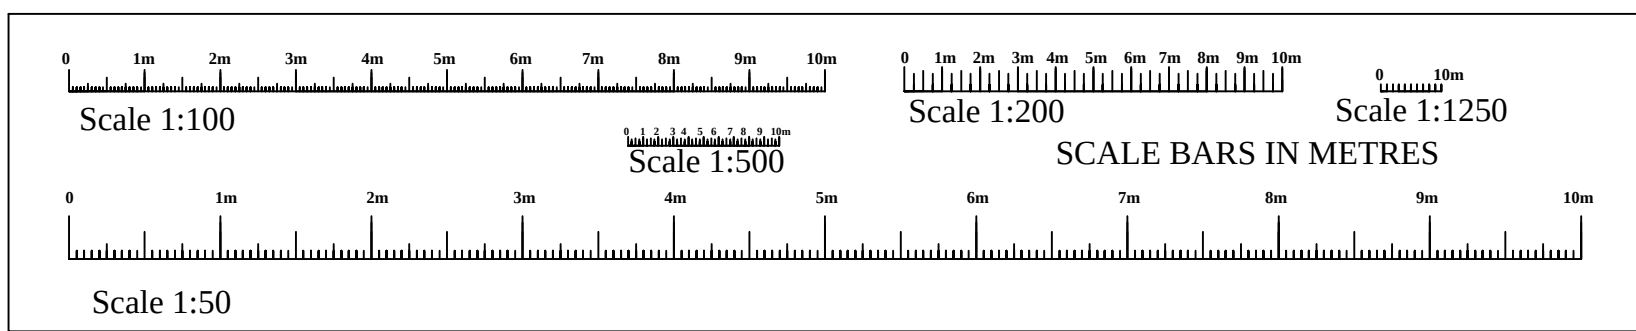

 client	Mr Cheston.		
SITE ADDRESS	Plants Farm Chelworth Road Cricklade SN6 6HE		
PROJECT	Proposed extension and rebuild barn.		
 RAND PLANNING CONSULTANCY LTD	Phil Rand Cherry Tree House Clardon lane Purton, Wiltshire SN5 4HN TEL 01793 771128		
	Drawn by	Phil Rand	Drawing No 01
Scales	1:500	1:100	1:50
Date	16th August 2025		

8 7 6 5 4 3 2 1

D

C

B

A