


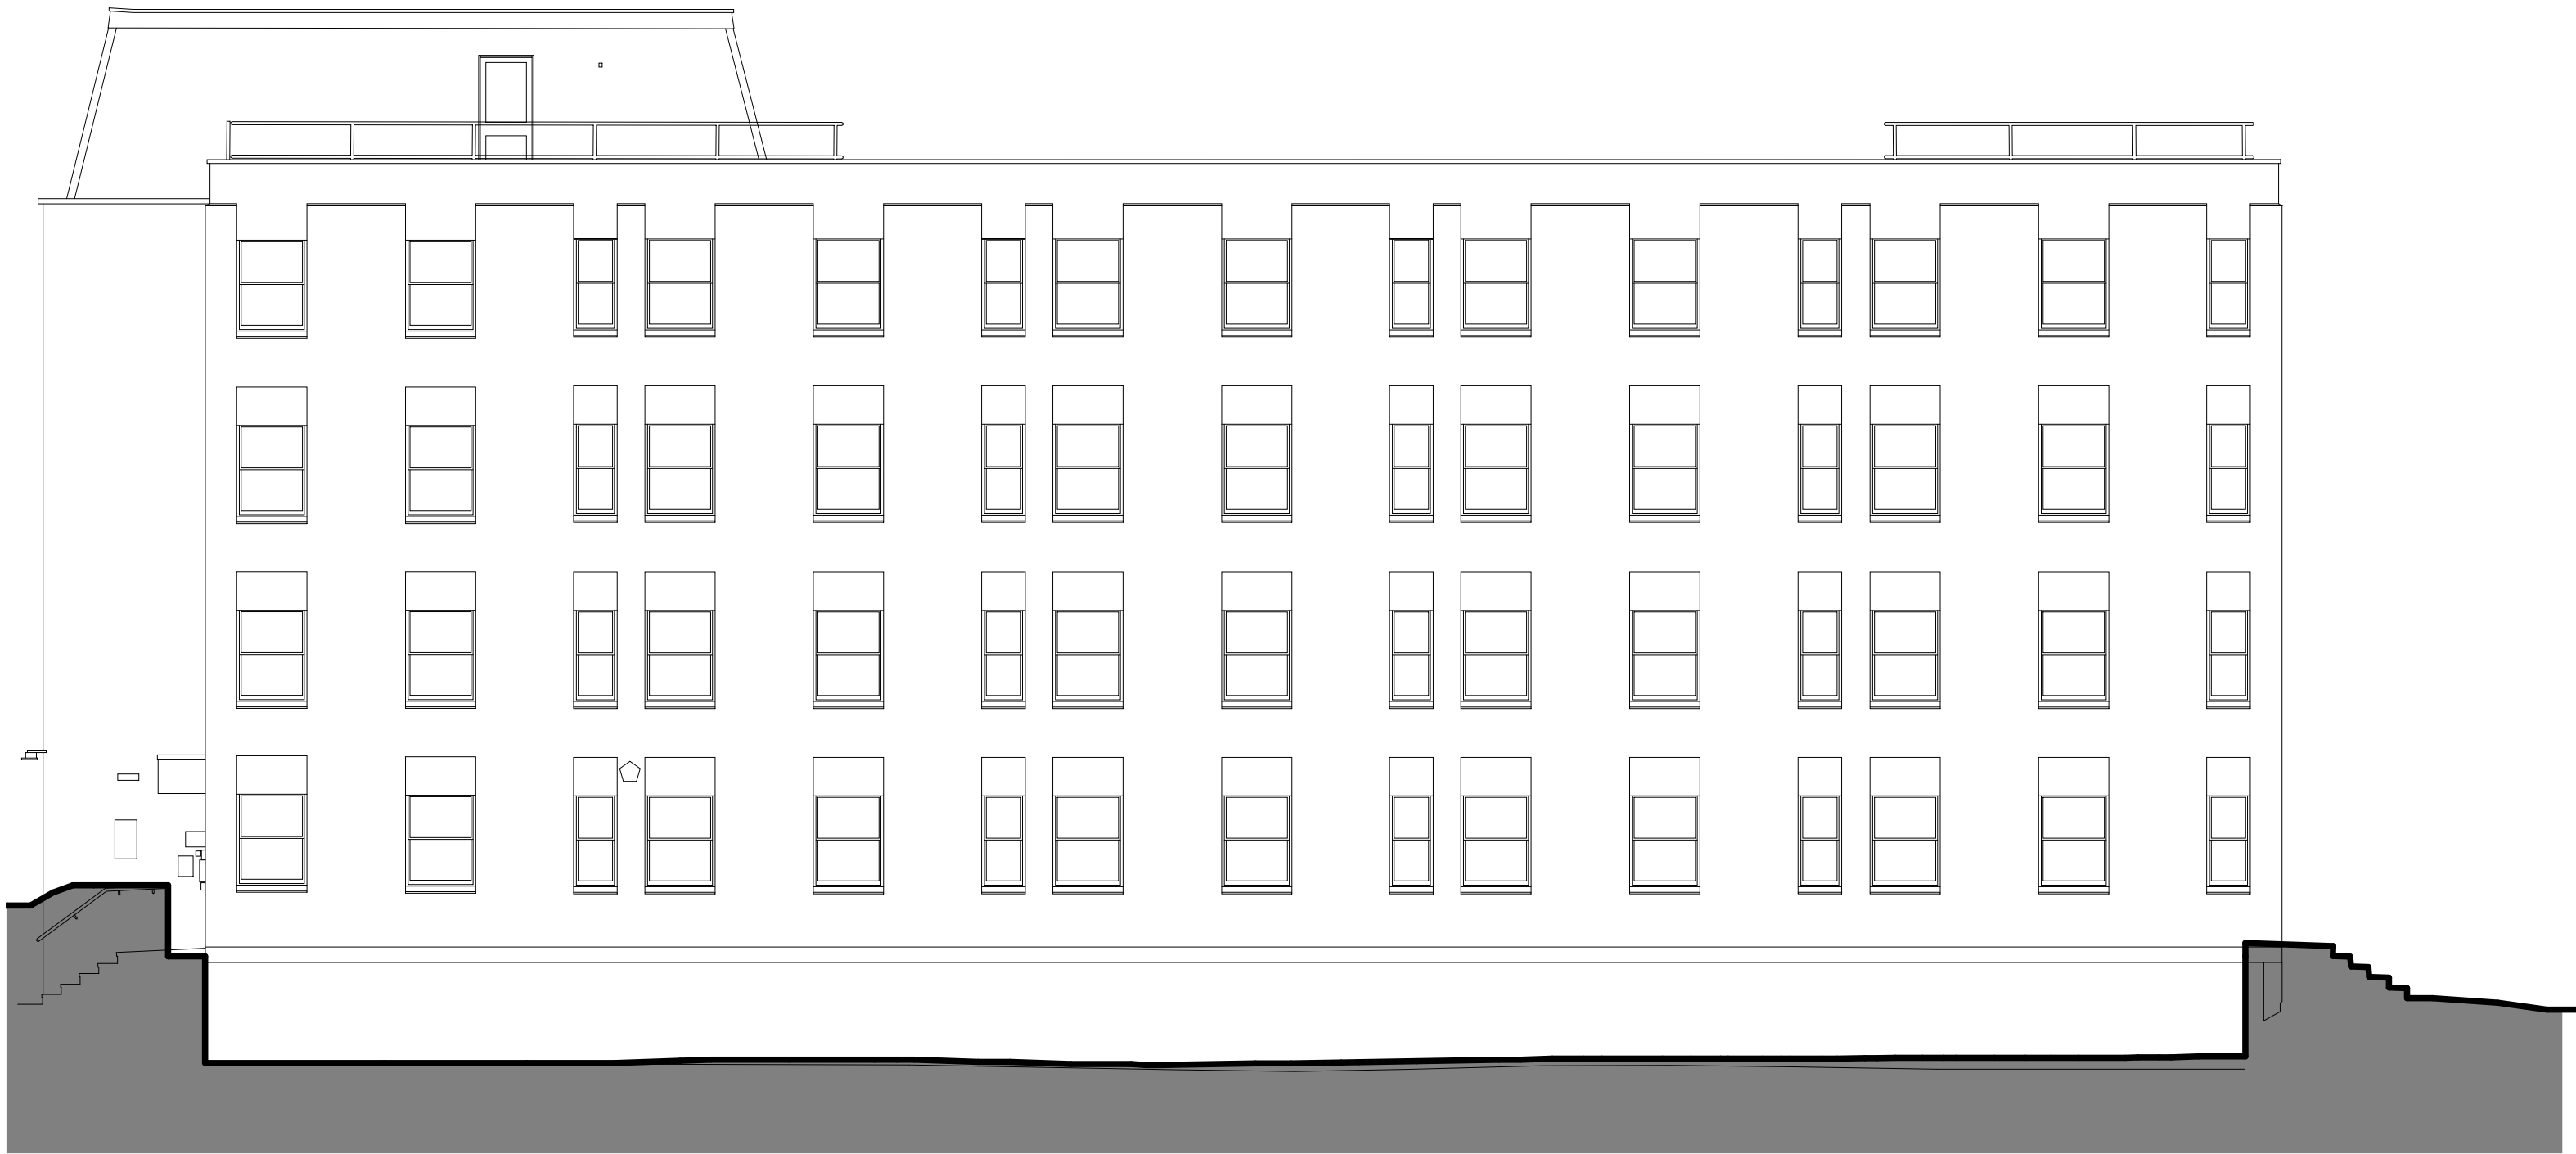

1 Existing South Elevation (2)

1:100



2 Existing West Elevation (2)

1:100

P04	30.10.25	Planning Issue	AT	TC
P03	09.09.25	Planning Issue	EA	AT
P02	11.08.25	Planning Issue	AT	TC
P01	03.04.25	First Issue	AT	TC
Rev	Date	Revision Details	Dr	Ch

westworks

0117 214 1101

www.ecwestworks.com

Client's Name

Abode & Co

Job Title

St Paul's House, Chippenham

Drawing Title

Existing South & West Elevations

Scale

1 0 1 2 3 4
1:100 @A1 m

Drawn Checked Date

AT TC 24/01/25

Drawing No Rev

W0974-WW-ZZ-XX-DR-A-0055 P04

Status

S0 PLANNING