



Key

- UPVC Windows Grey (RAL 7021)
- PPC Aluminium Panels Grey (RAL 7021)
- Replace existing windows to UPVC Windows Grey (RAL 7021)
- UPVC Rainwater Downpipes and hoppers (RAL 7021)

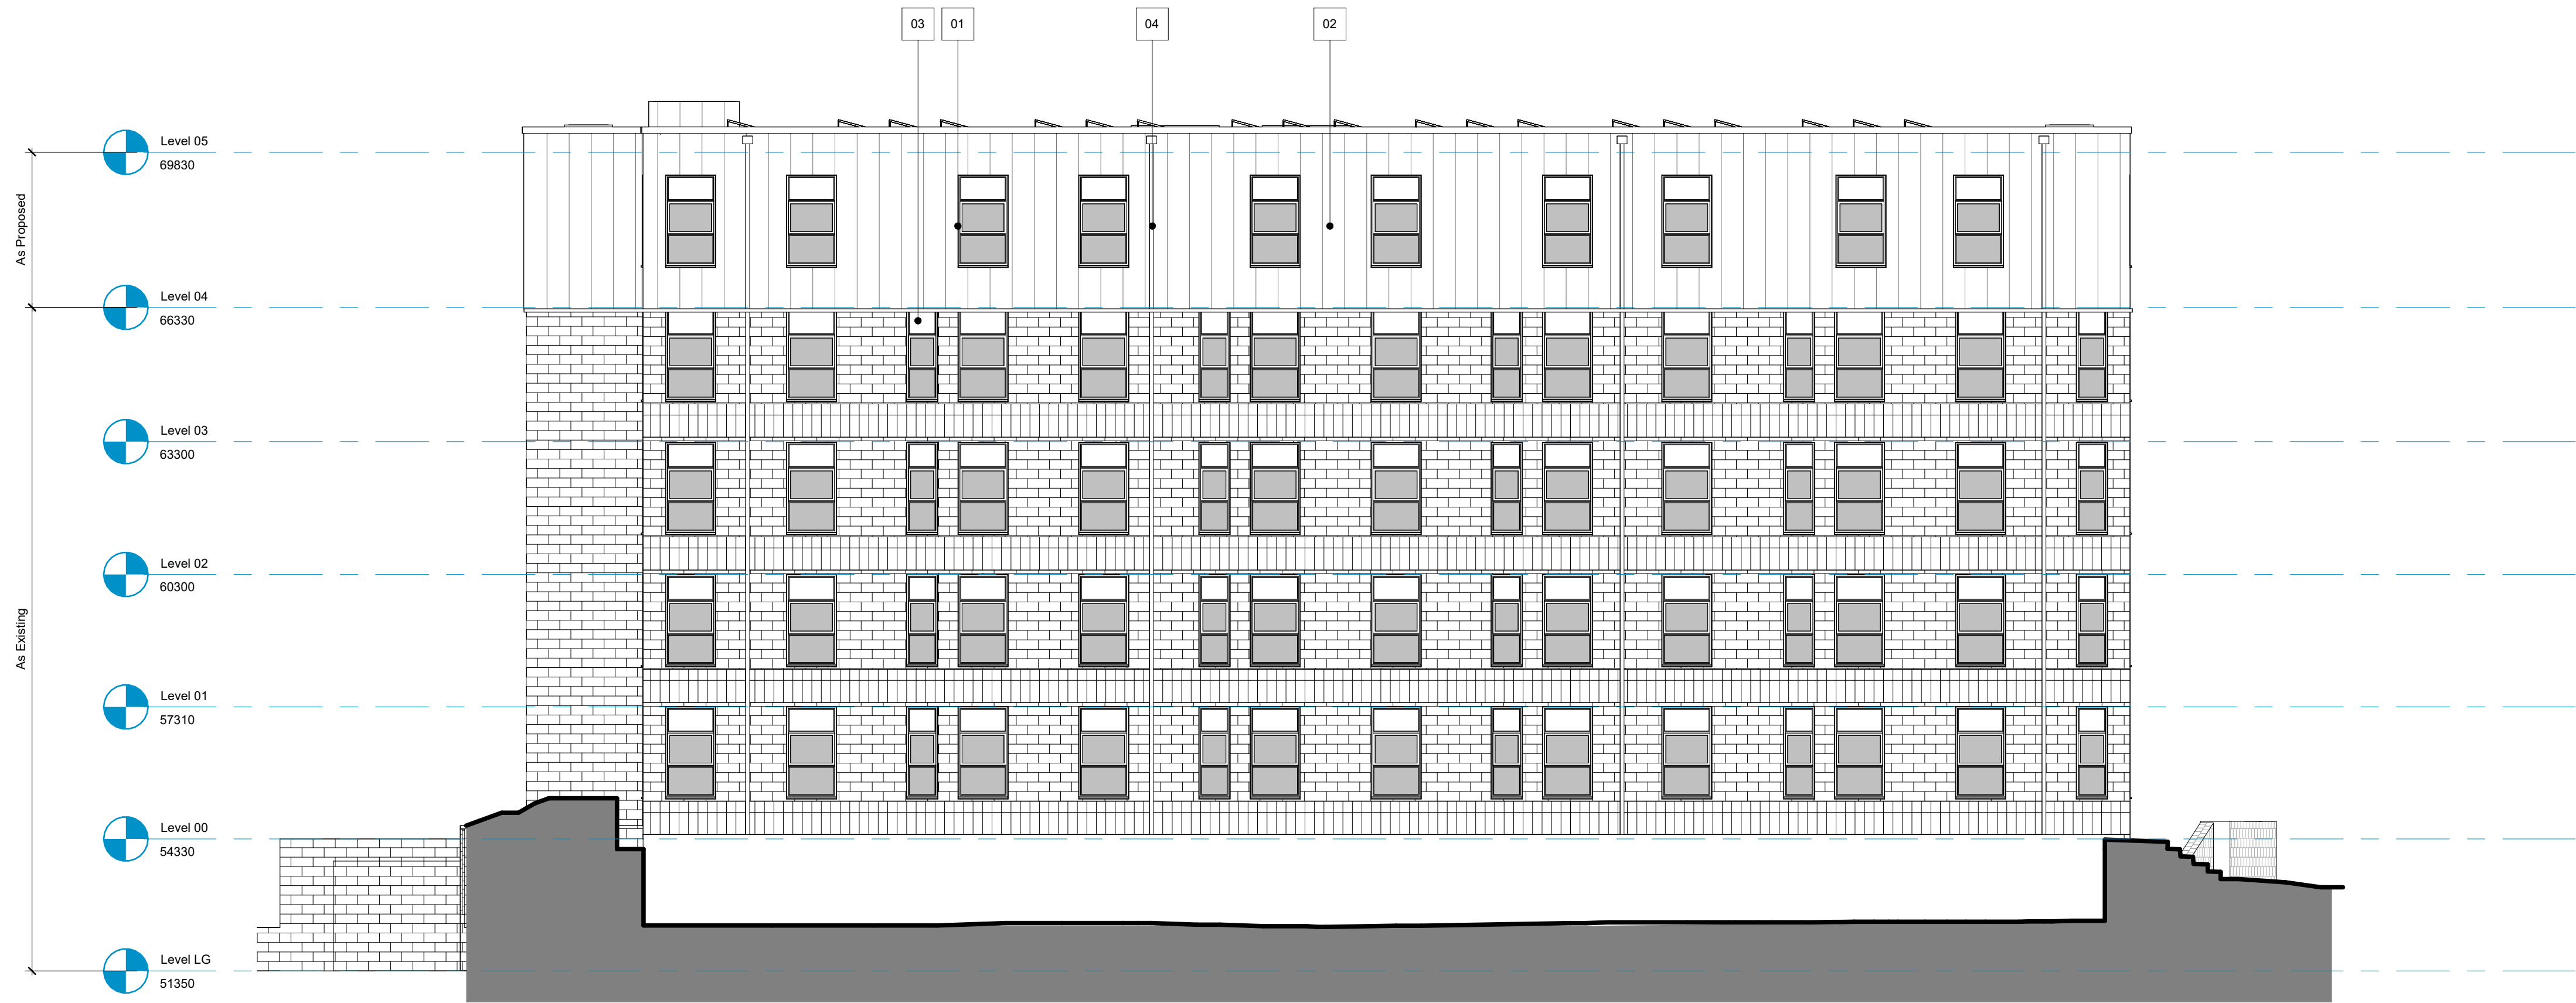

1 Planning South Elevation PD (2)
1 : 100

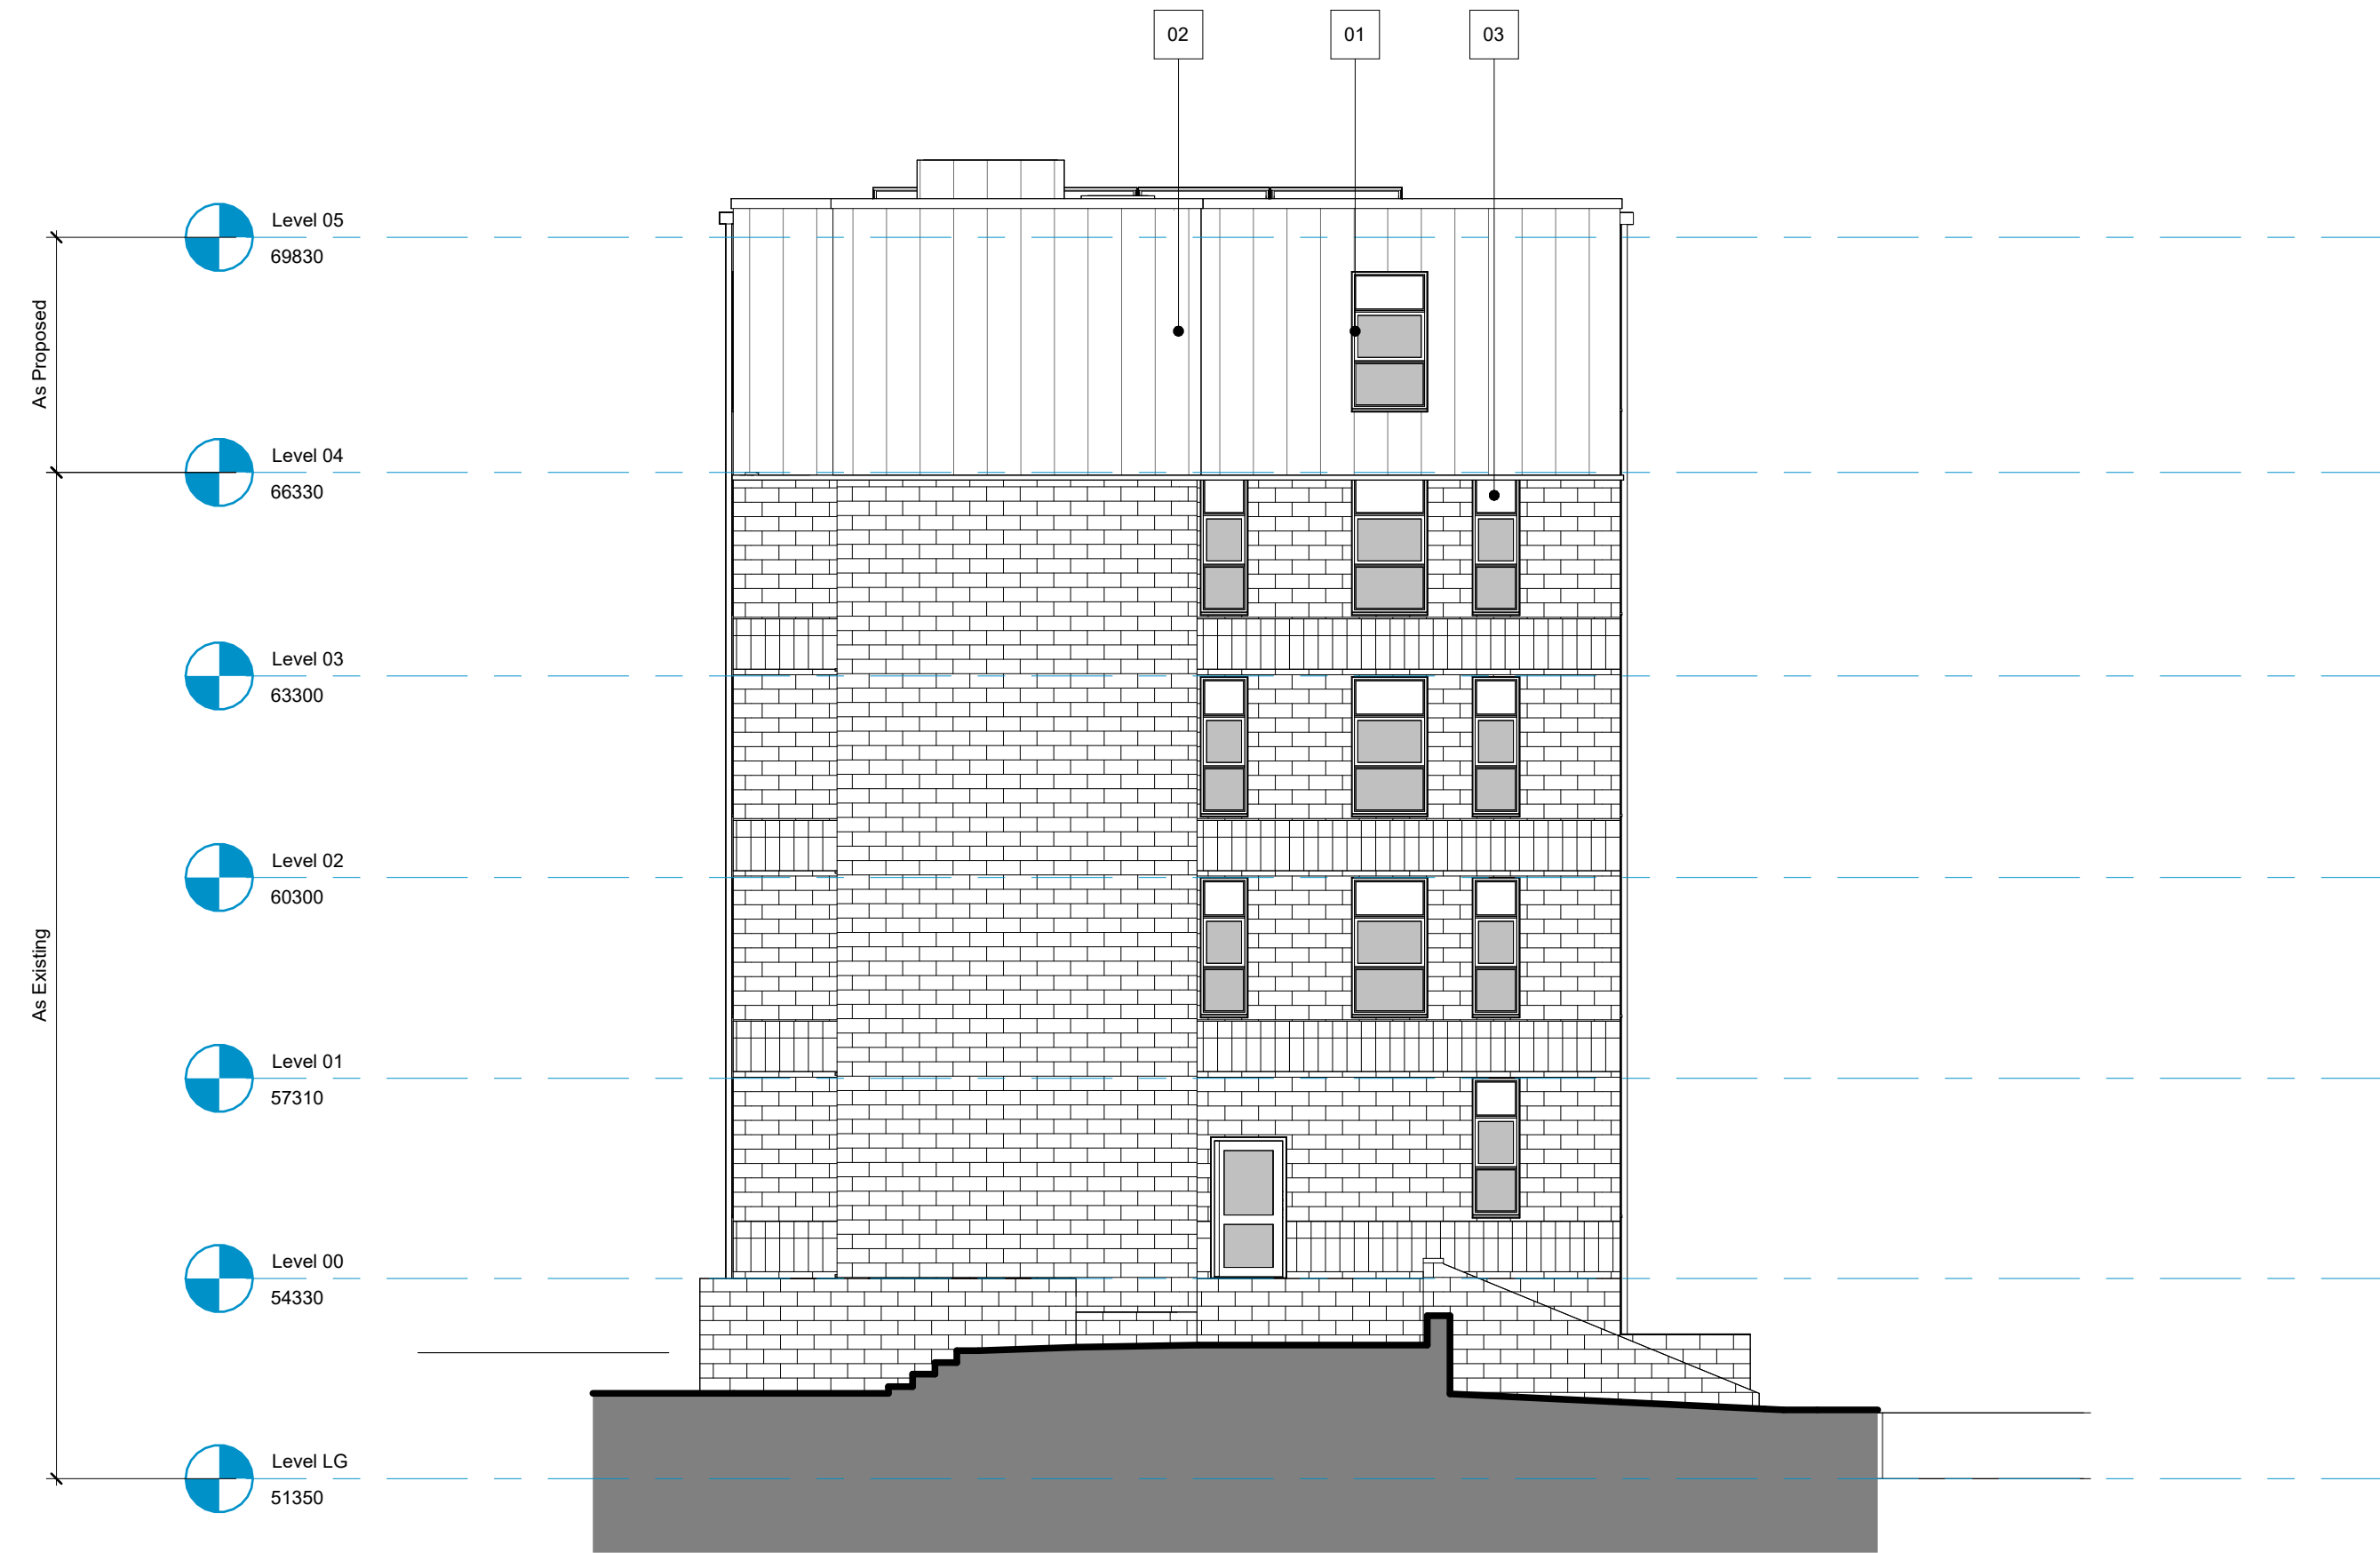

2 Planning West Elevation PD (2)
1 : 100

P05	30.10.25	Planning Issue	AT	TC
P04	11.09.25	Planning Issue	AT	TC
P03	09.09.25	Planning Issue	EA	AT
P02	11.08.25	Planning Issue	AT	TC
P01	03.04.25	First Issue	AT	TC

Rev	Date	Revision Details	Dr	Ch
-----	------	------------------	----	----

westworks

0117 214 1101 www.ecwestworks.com

Client's Name

Abode & Co

Job Title

St Paul's House, Chippenham

Drawing Title

Proposed South/West Elevations

Scale

1 0 1 2 3 4
1:100 @A1 m

Drawn Checked Date

AT TC 25/03/2025

Drawing No Rev

W0974-WW-ZZ-XX-DR-A-0402 P05

Status

S0 PLANNING