



Key

- ① UPVC Windows Grey (RAL 7021)
- ② PPC Aluminium Panels Grey (RAL 7021)
- ③ Replace existing windows to UPVC Windows Grey (RAL 7021)
- ④ UPVC Rainwater Downpipes and hoppers (RAL 7021)

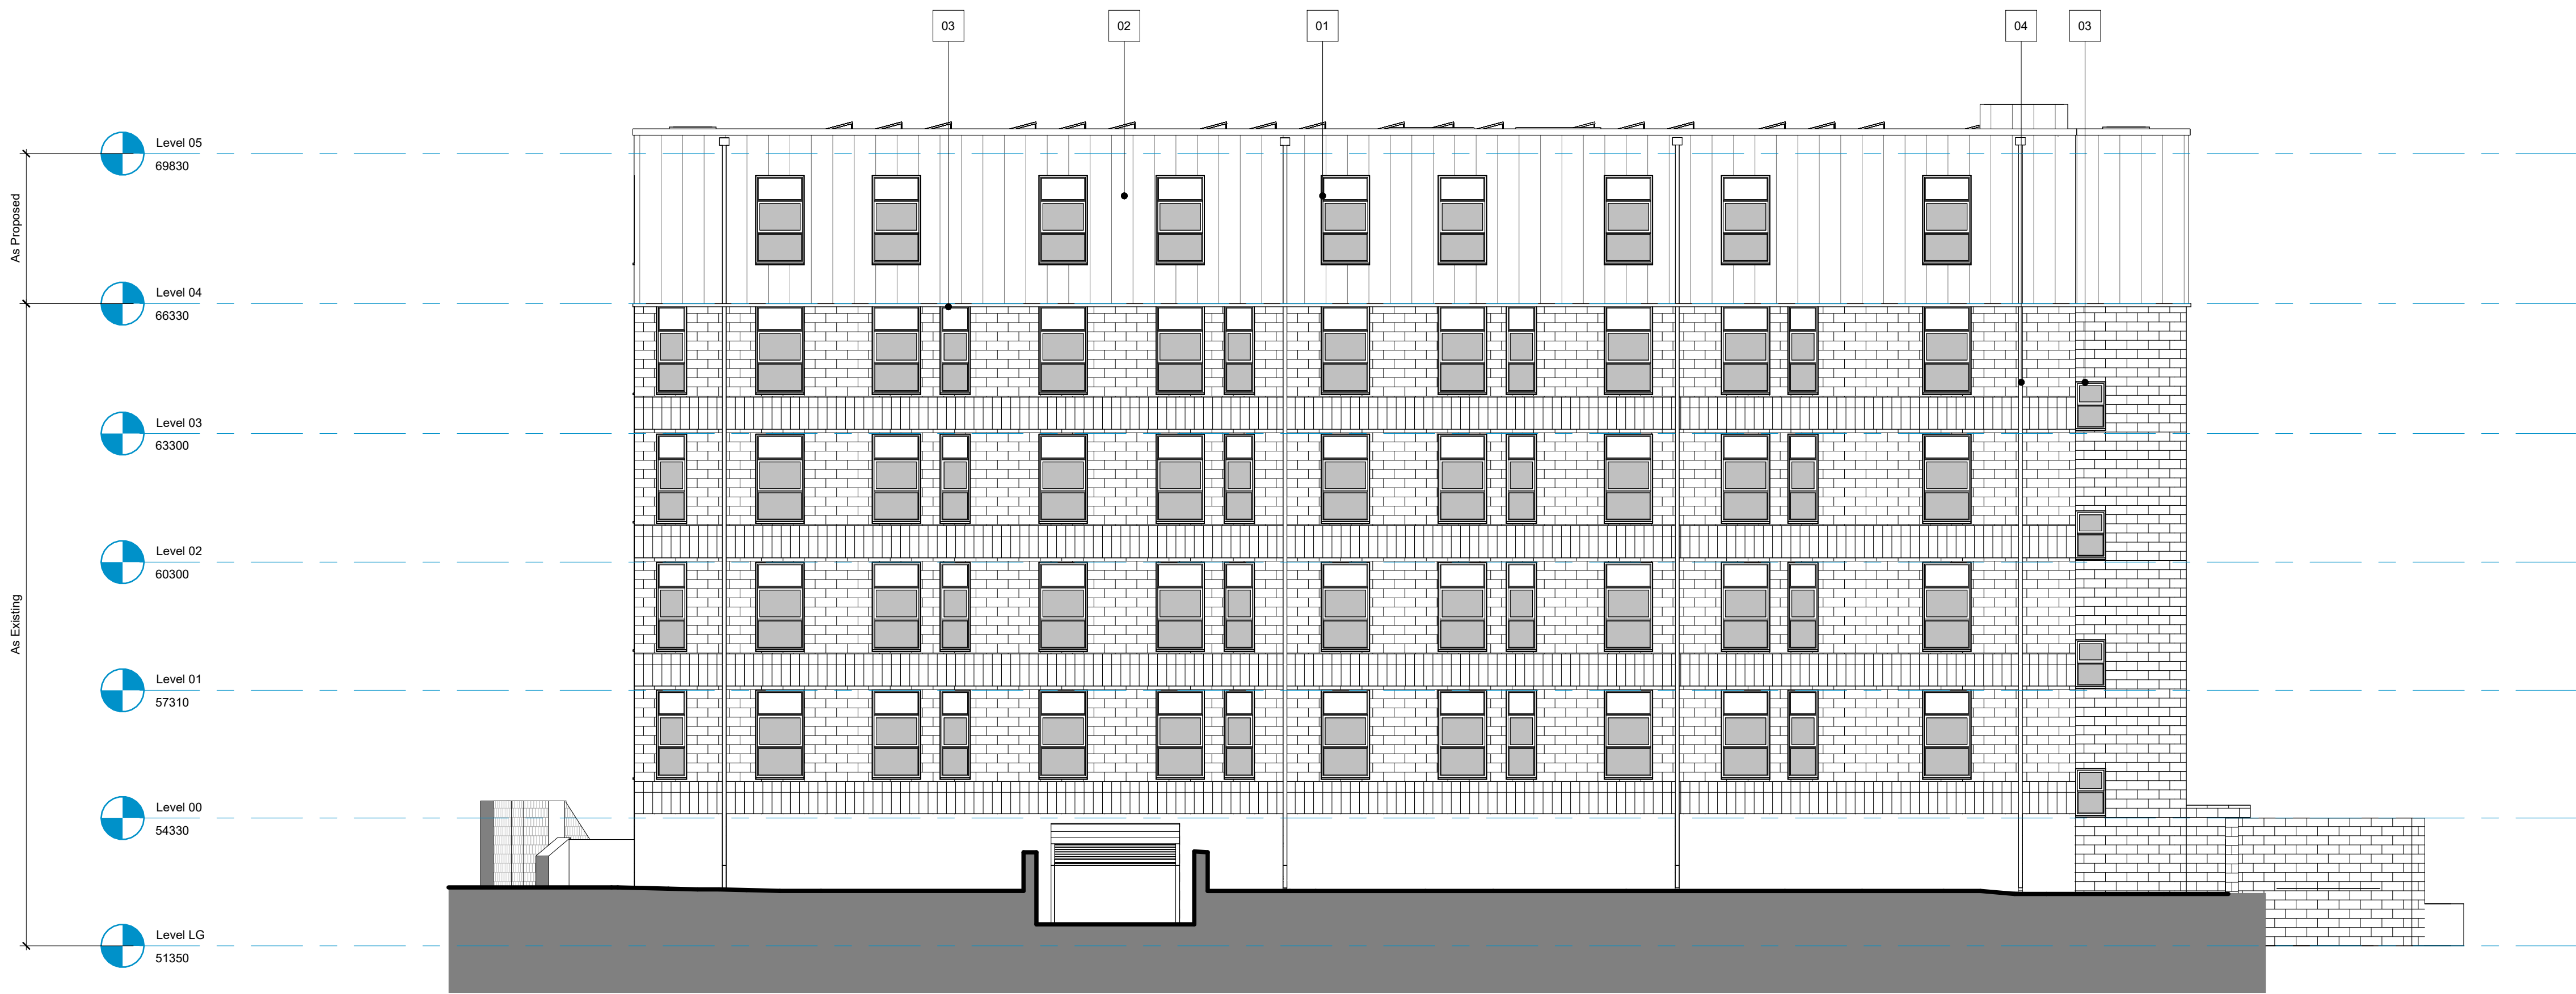

1 Planning North Elevation PD (2)
1 : 100

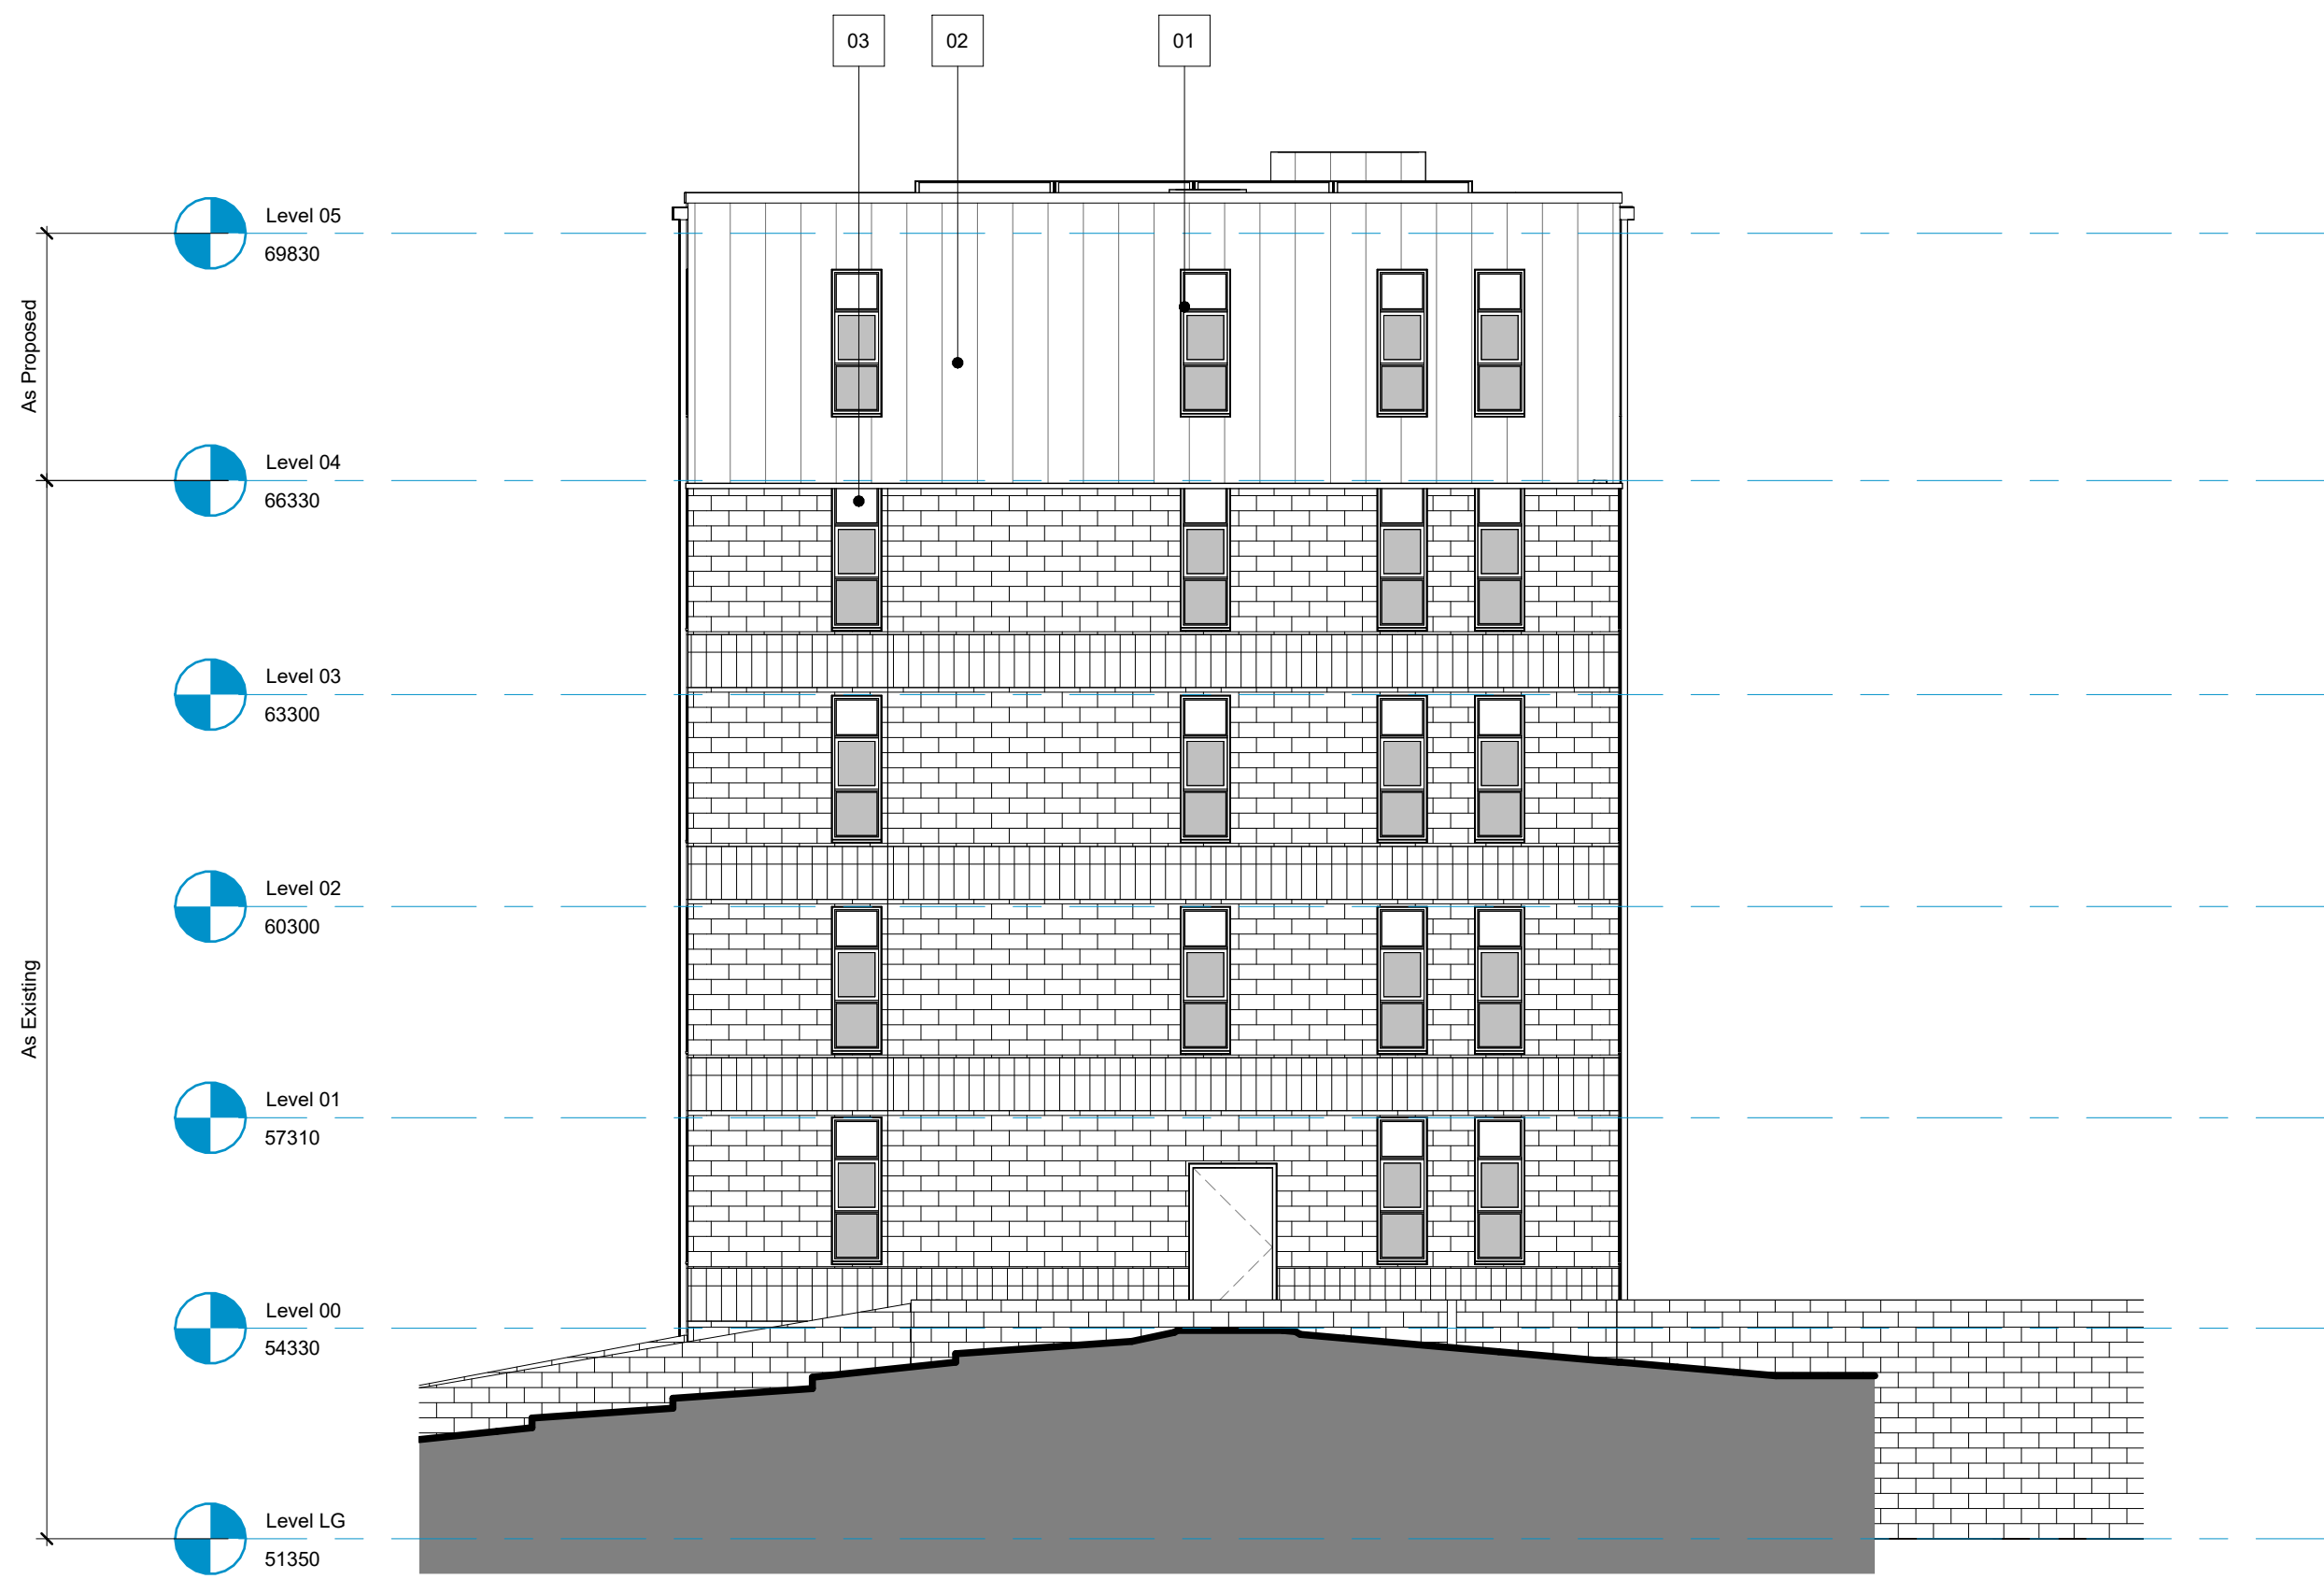

2 Planning East Elevation PD (2)
1 : 100

P05	30.10.25	Planning Issue	AT	TC
P04	11.09.25	Planning Issue	AT	TC
P03	09.09.25	Planning Issue	EA	AT
P02	11.08.25	Planning Issue	AT	TC
P01	03.04.25	First Issue	AT	TC

Rev	Date	Revision Details	Dr	Ch
-----	------	------------------	----	----

westworks

0117 214 1101 www.ecwestworks.com

Client's Name
Abode & Co

Job Title
St Paul's House, Chippenham

Drawing Title
Proposed North/East Elevations

Scale
1 0 1 2 3 4
1:100 @A1 m

Drawn	Checked	Date
AT	TC	25/03/2025

Drawing No	Rev
W0974-WW-ZZ-XX-DR-A-0401	P05
Status	

S0 PLANNING