



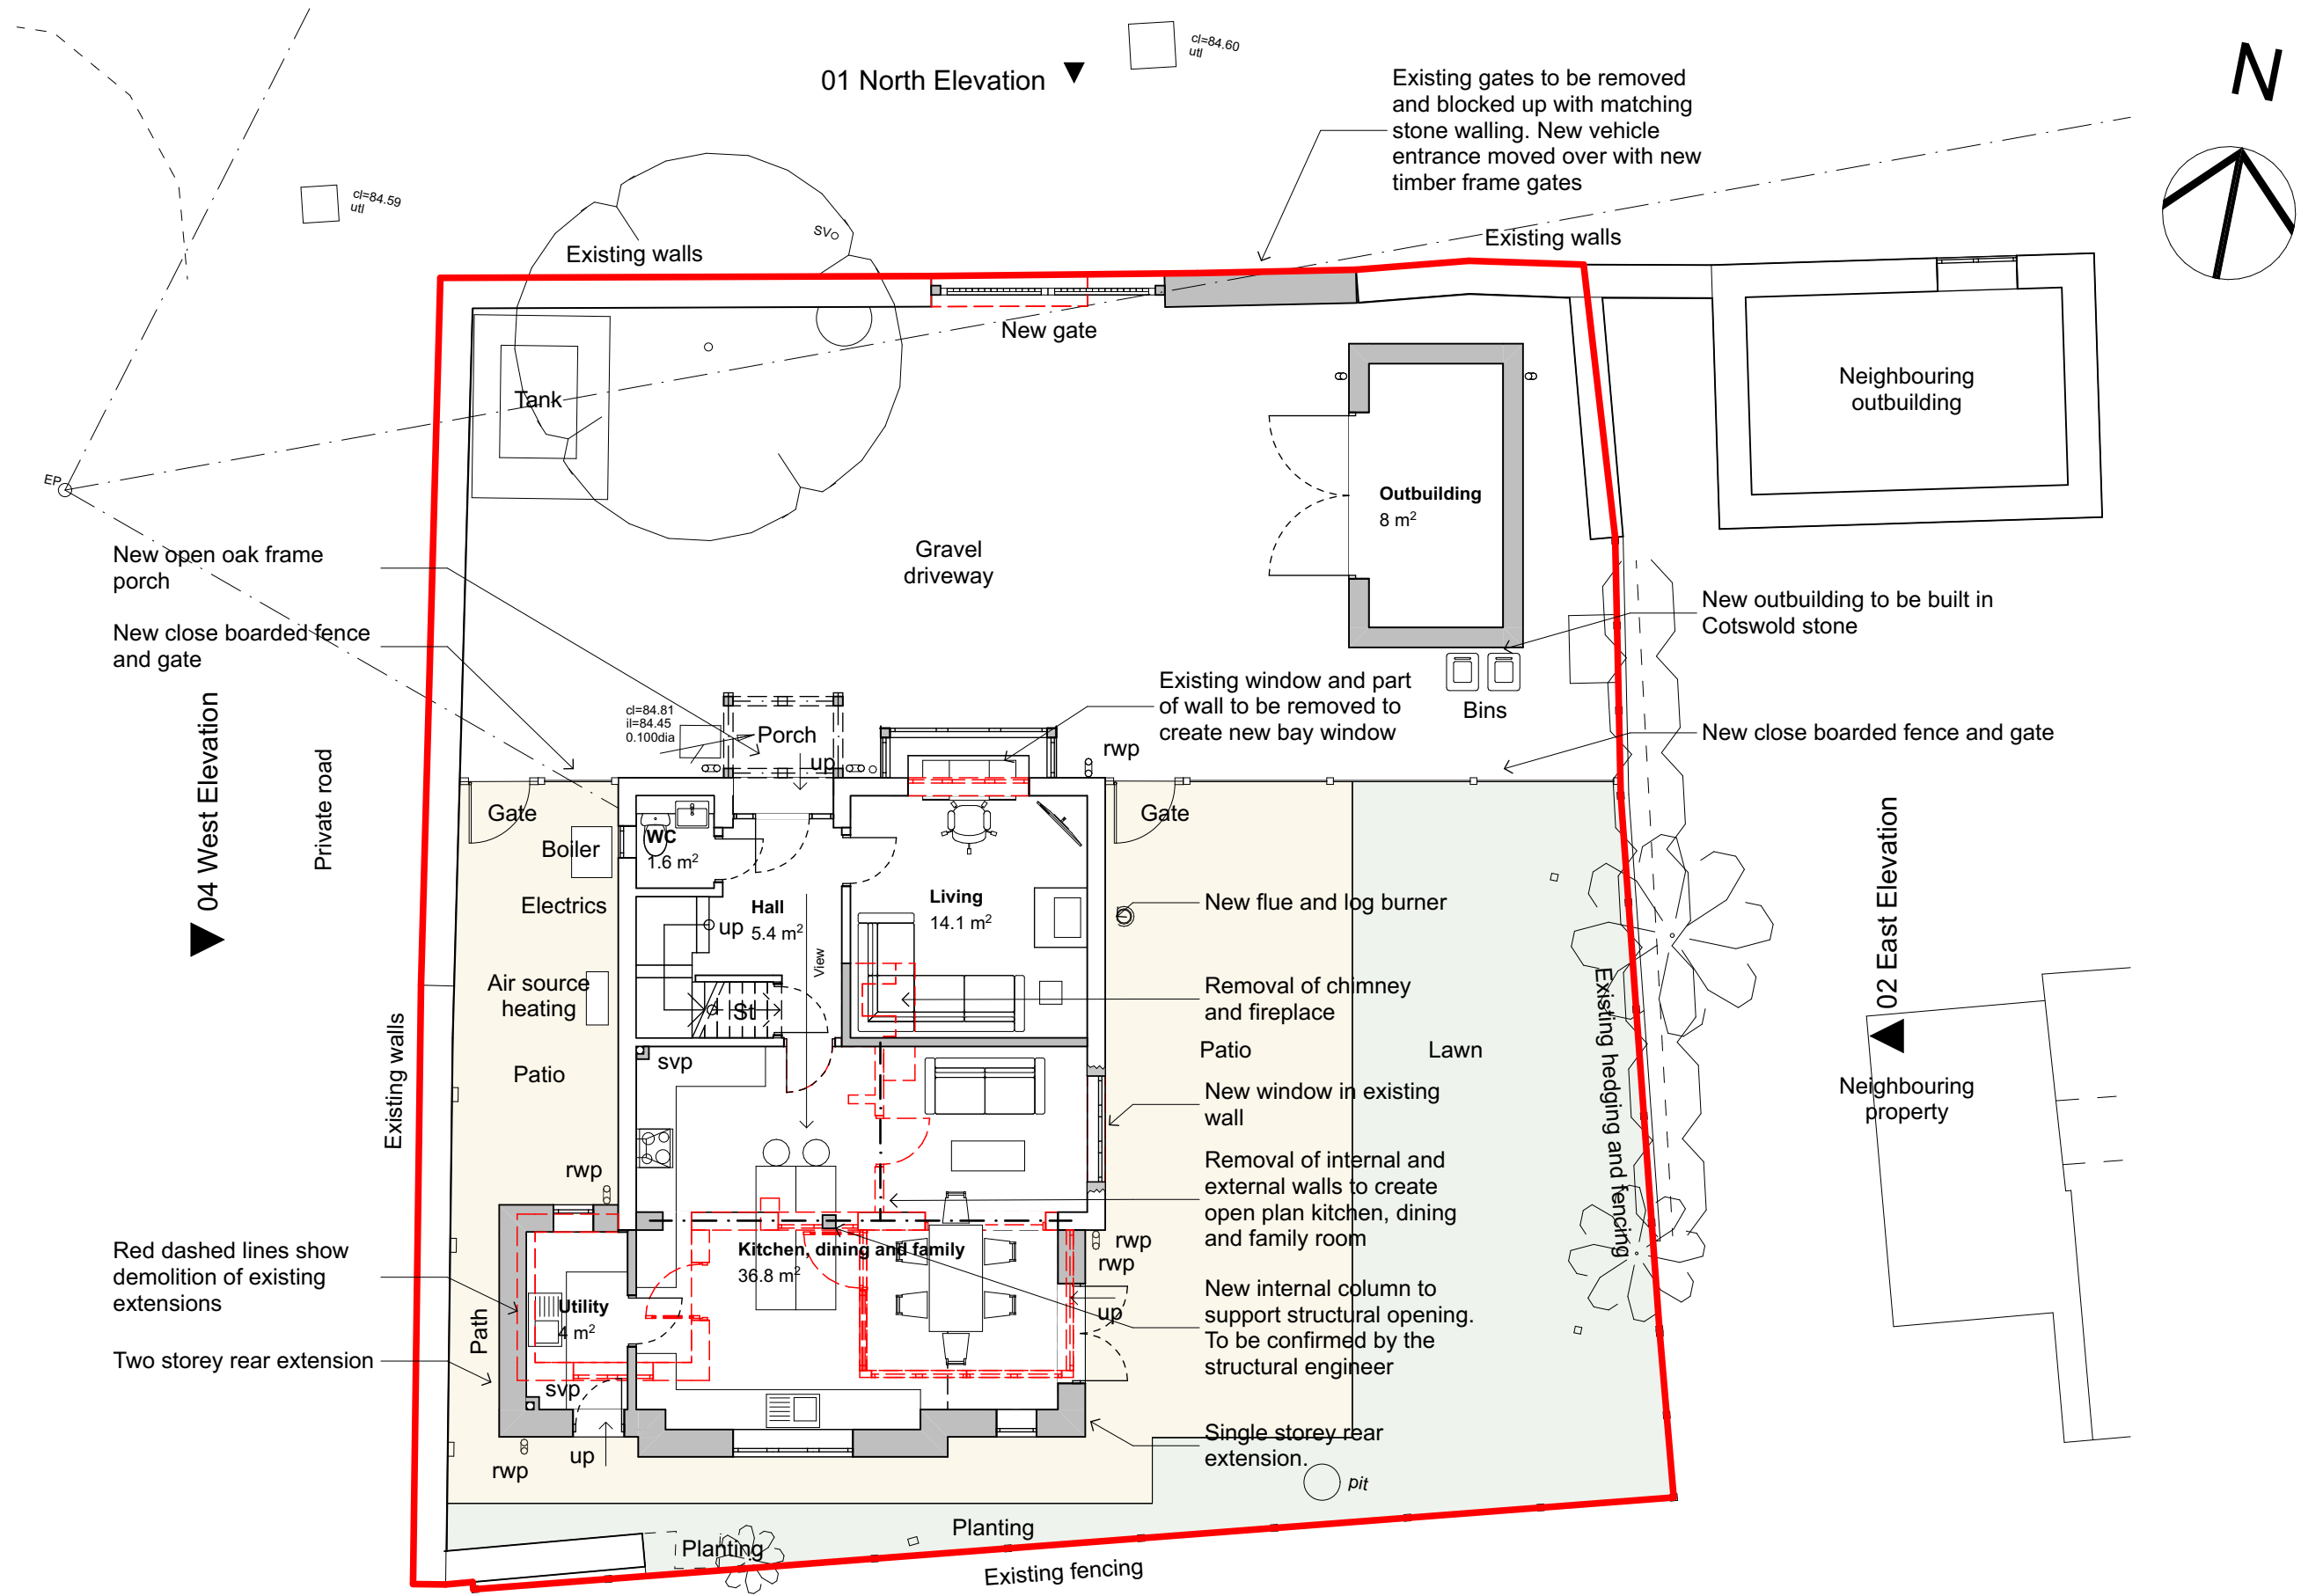

01

Proposed Ground Floor Plan


1:100

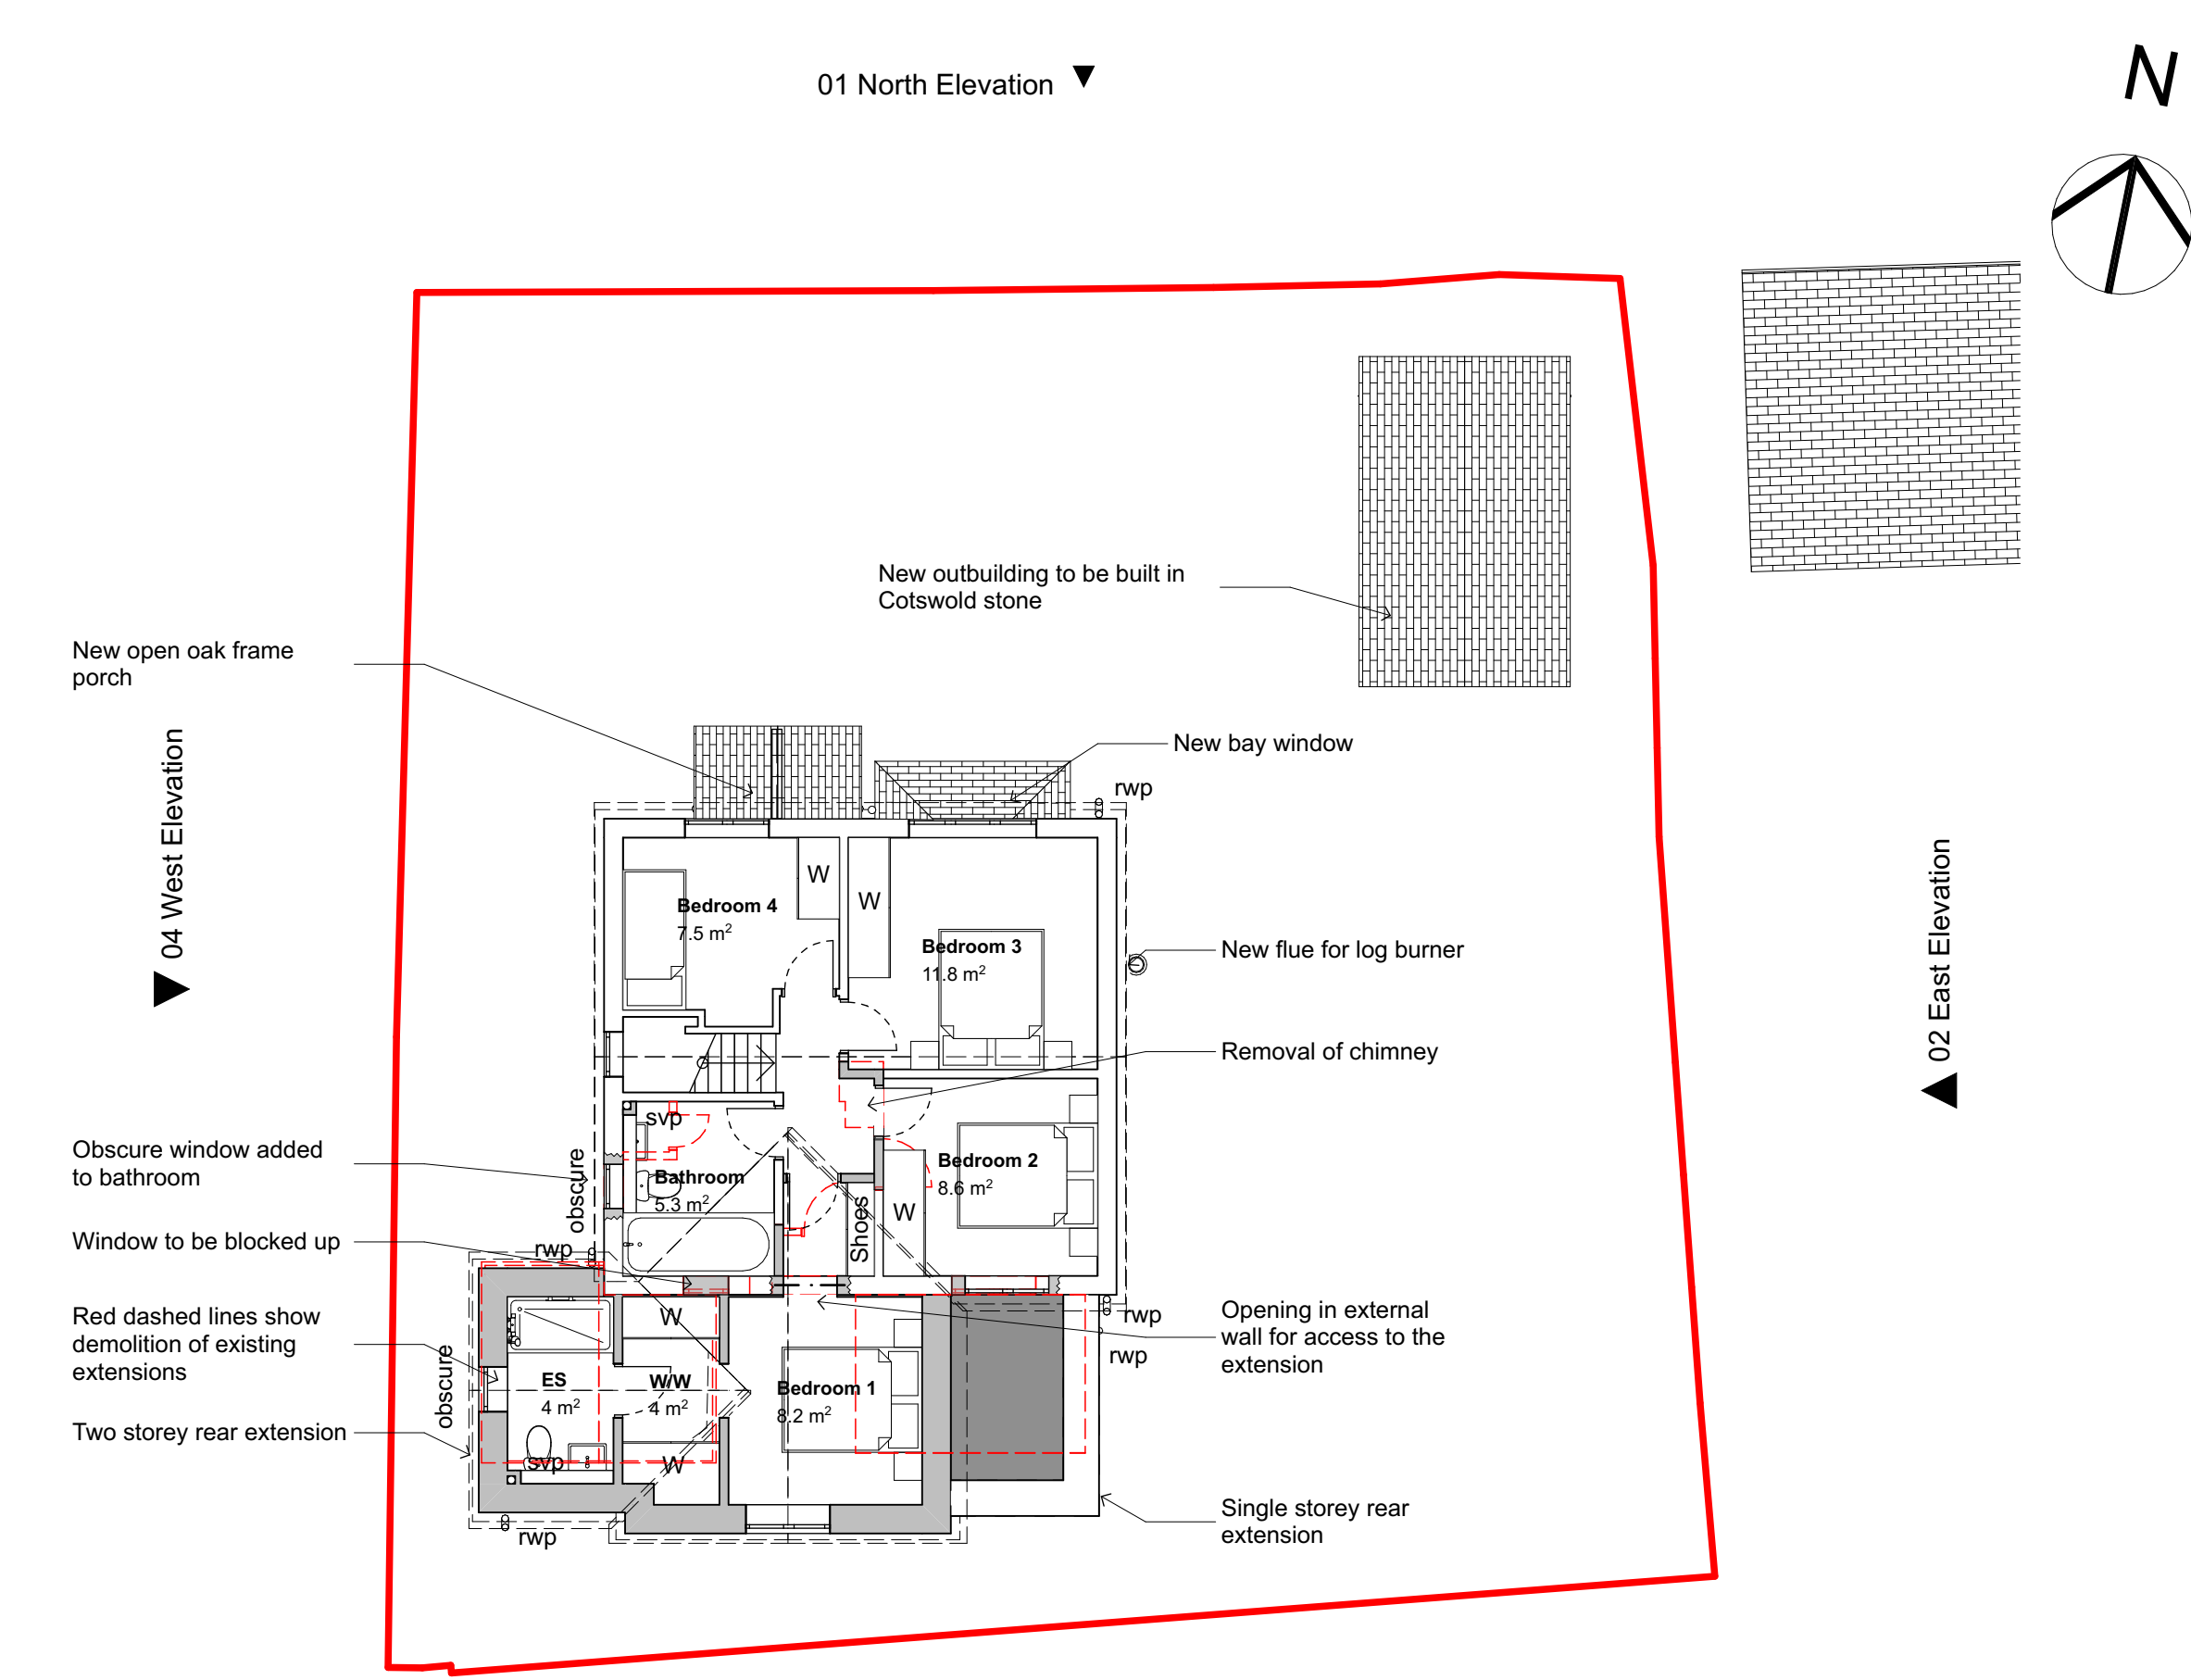

02

Proposed First Floor Plan

1:100

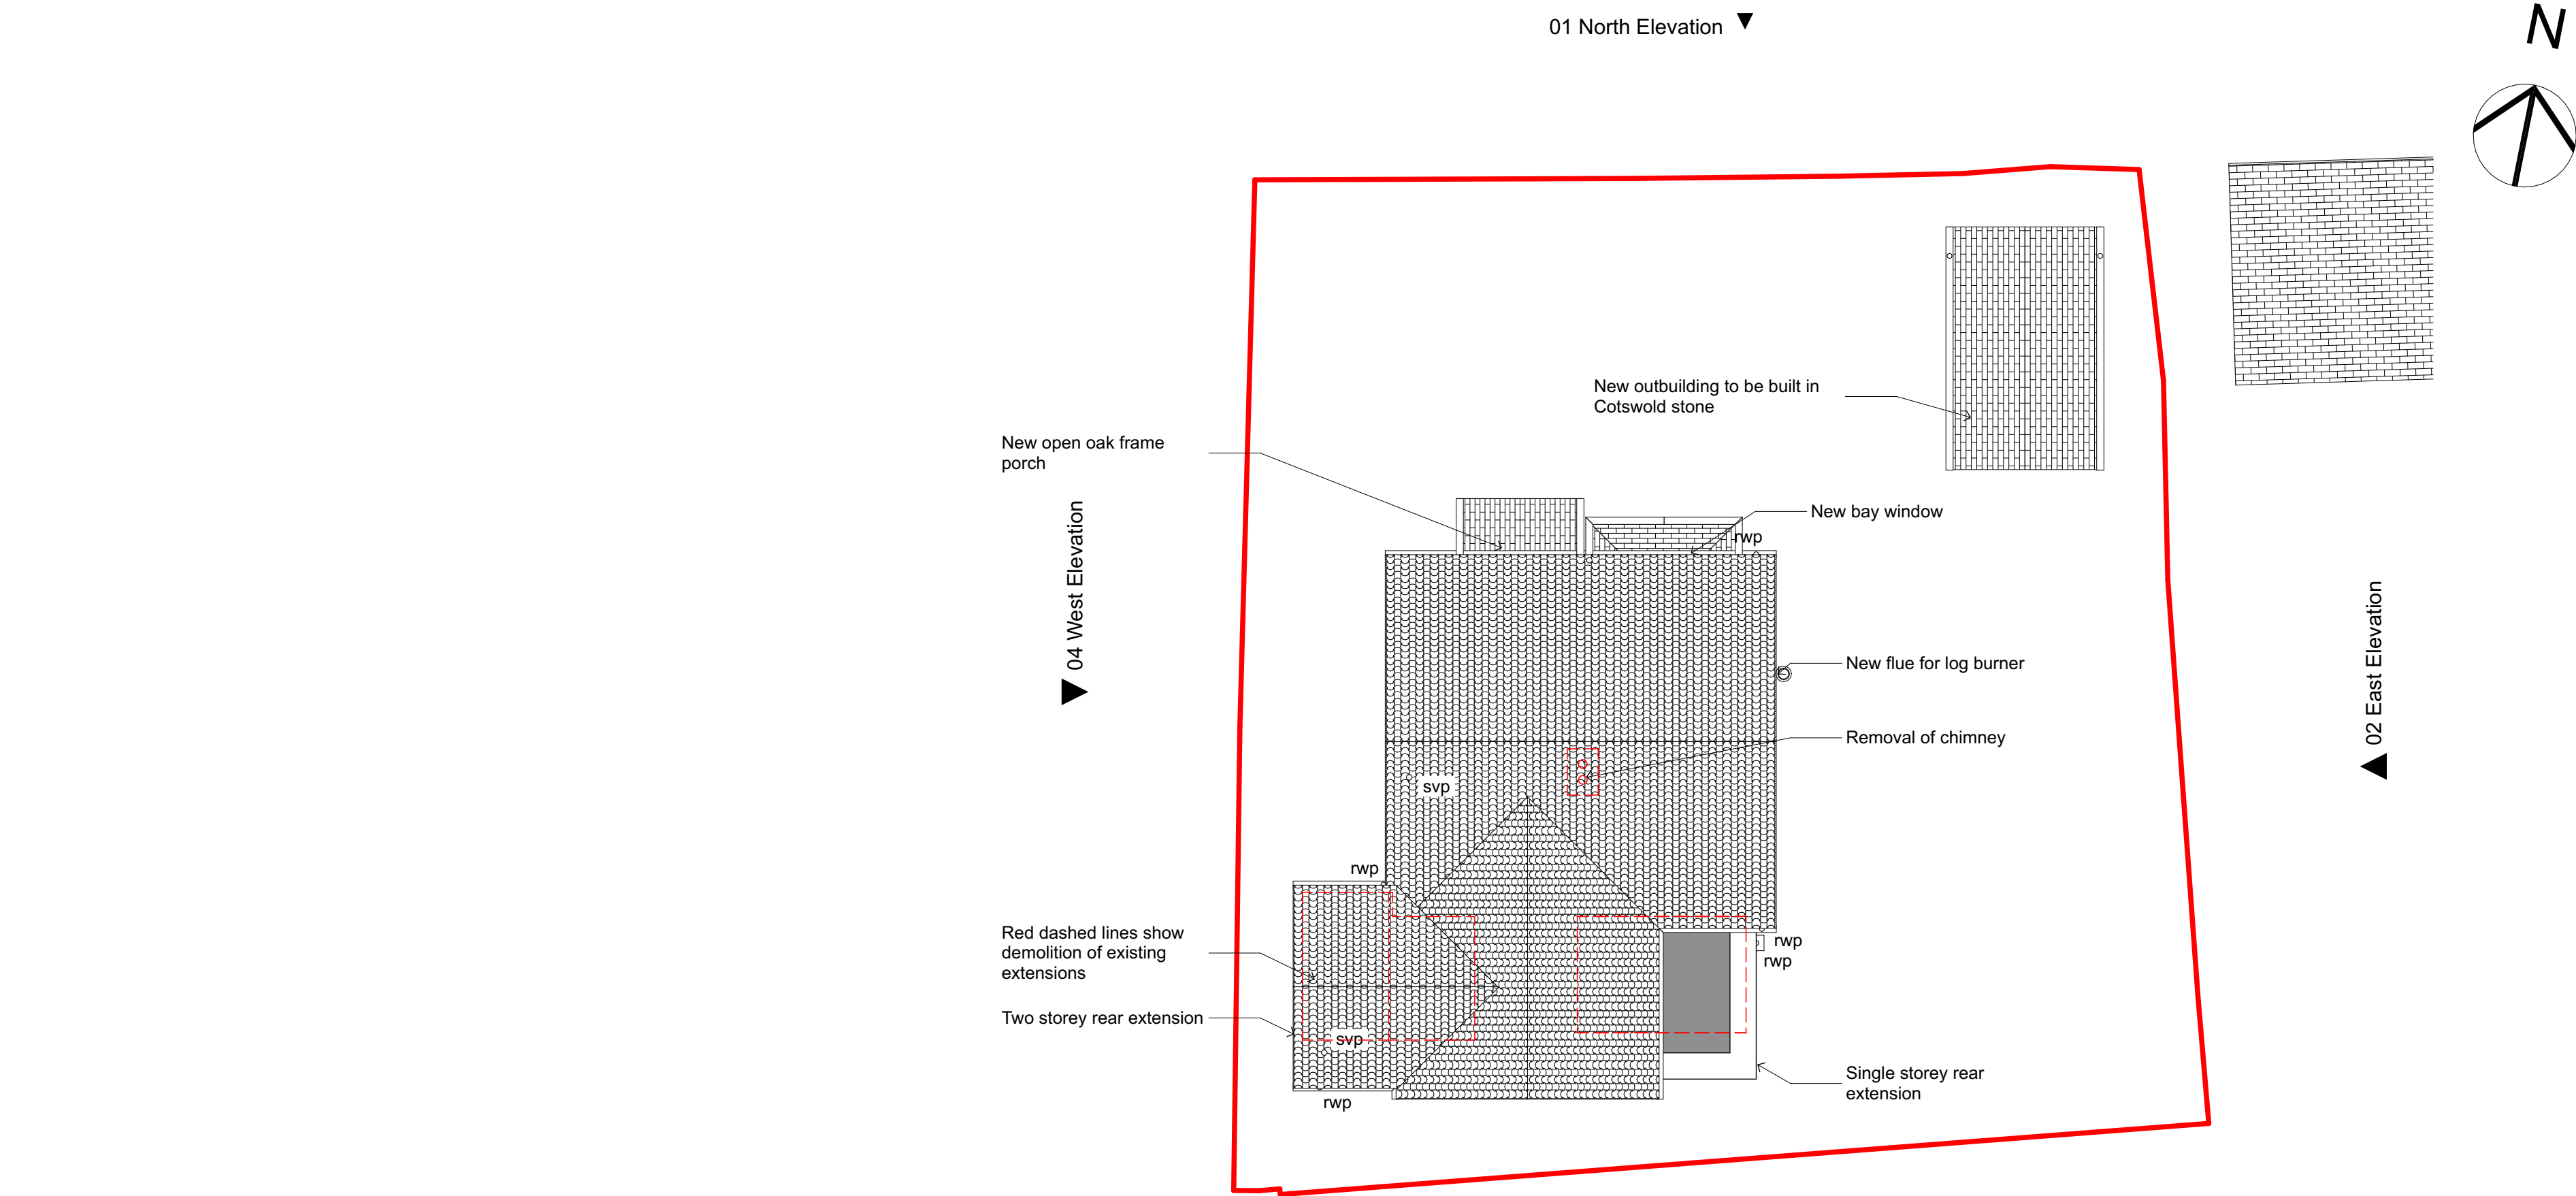

03

Proposed Roof Plan

1:100

Alterations and Extensions

Client Name: Mr and Mrs Andrews
Drawing Name: Proposed Plans

Site Address: Horton House Gosditch Ashton Keynes Swindon SN6 6NZ

Print Size: A1
Project No: 24_092
Drawing No: 0055

Status: Planning
Revision: A

Drawing Scale:
1:5 = 0.25m
1:10 = 0.5m
1:20 = 1.0m
1:25 = 1.25m
1:50 = 2.5m
1:100 = 5.0m
1:200 = 10.0m
1:250 = 12.5m
1:500 = 25.0m
1:1000 = 50.0m
1:1250 = 62.5m
1:2500 = 125m

Check scale by measuring line above
Do not scale from this drawing. Refer to figured dimensions only. Drawing copyright of Ashleigh Clarke Architects Limited. Company registered in England and Wales | Company No. 12878847.

Change Manager:
Change Description: CH-003 Drawings updated.
By: AC

A	Planning	07/03/2028	AC	AC
Rev	Issue Status	Date	By	Crtd

Contact:
e. info@ashleighclarkearchitects.com
t. 01451 828 419
w. ashleighclarkearchitects.com

Office:
Cotswold Business Centre
2 A P Ellis Road
Upper Rissington
Cheltenham
GL54 2QB