




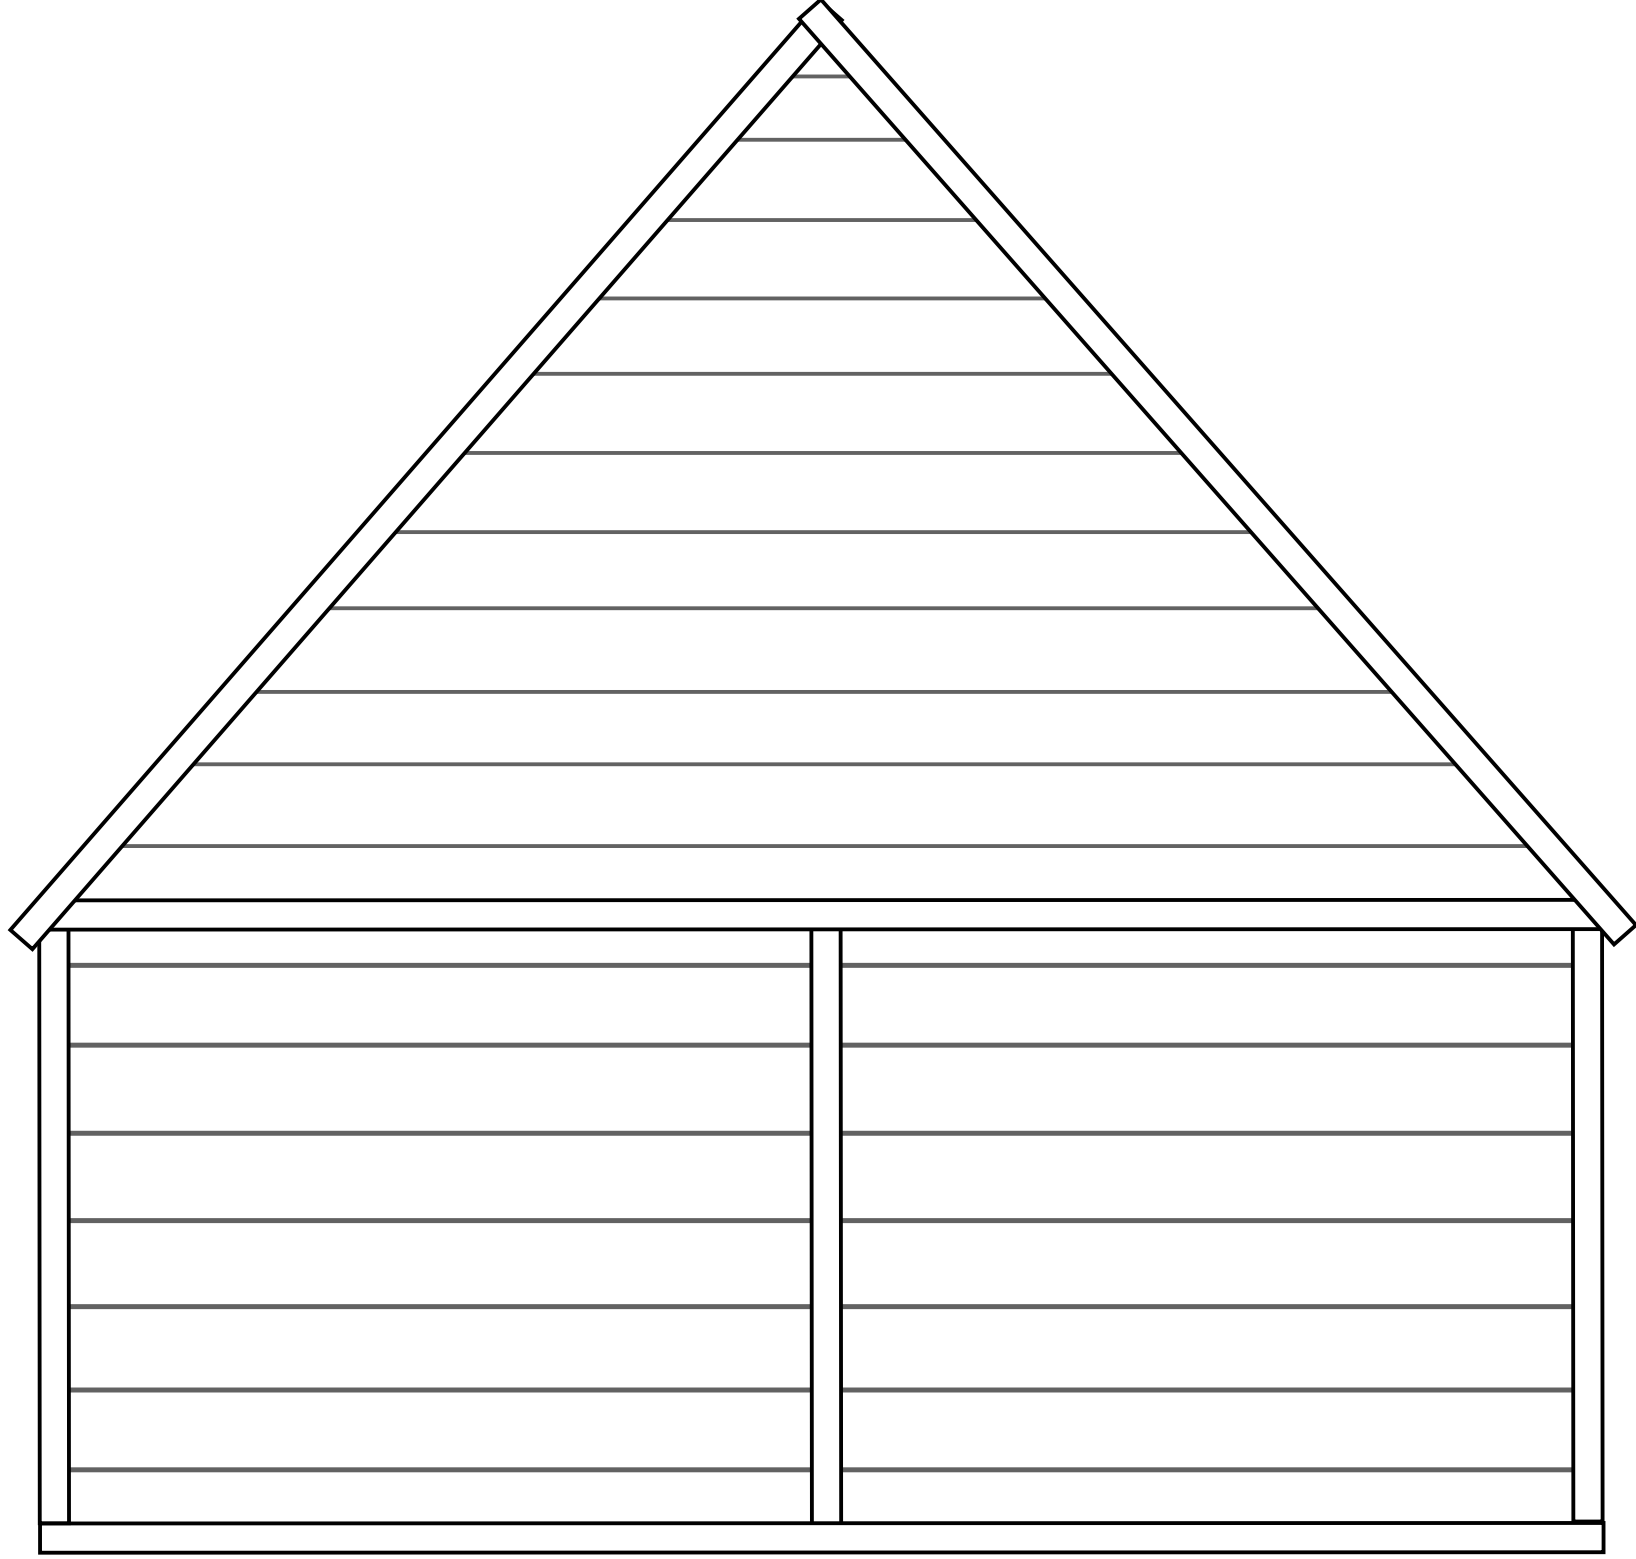


PROPOSED NORTH EAST ELEVATION

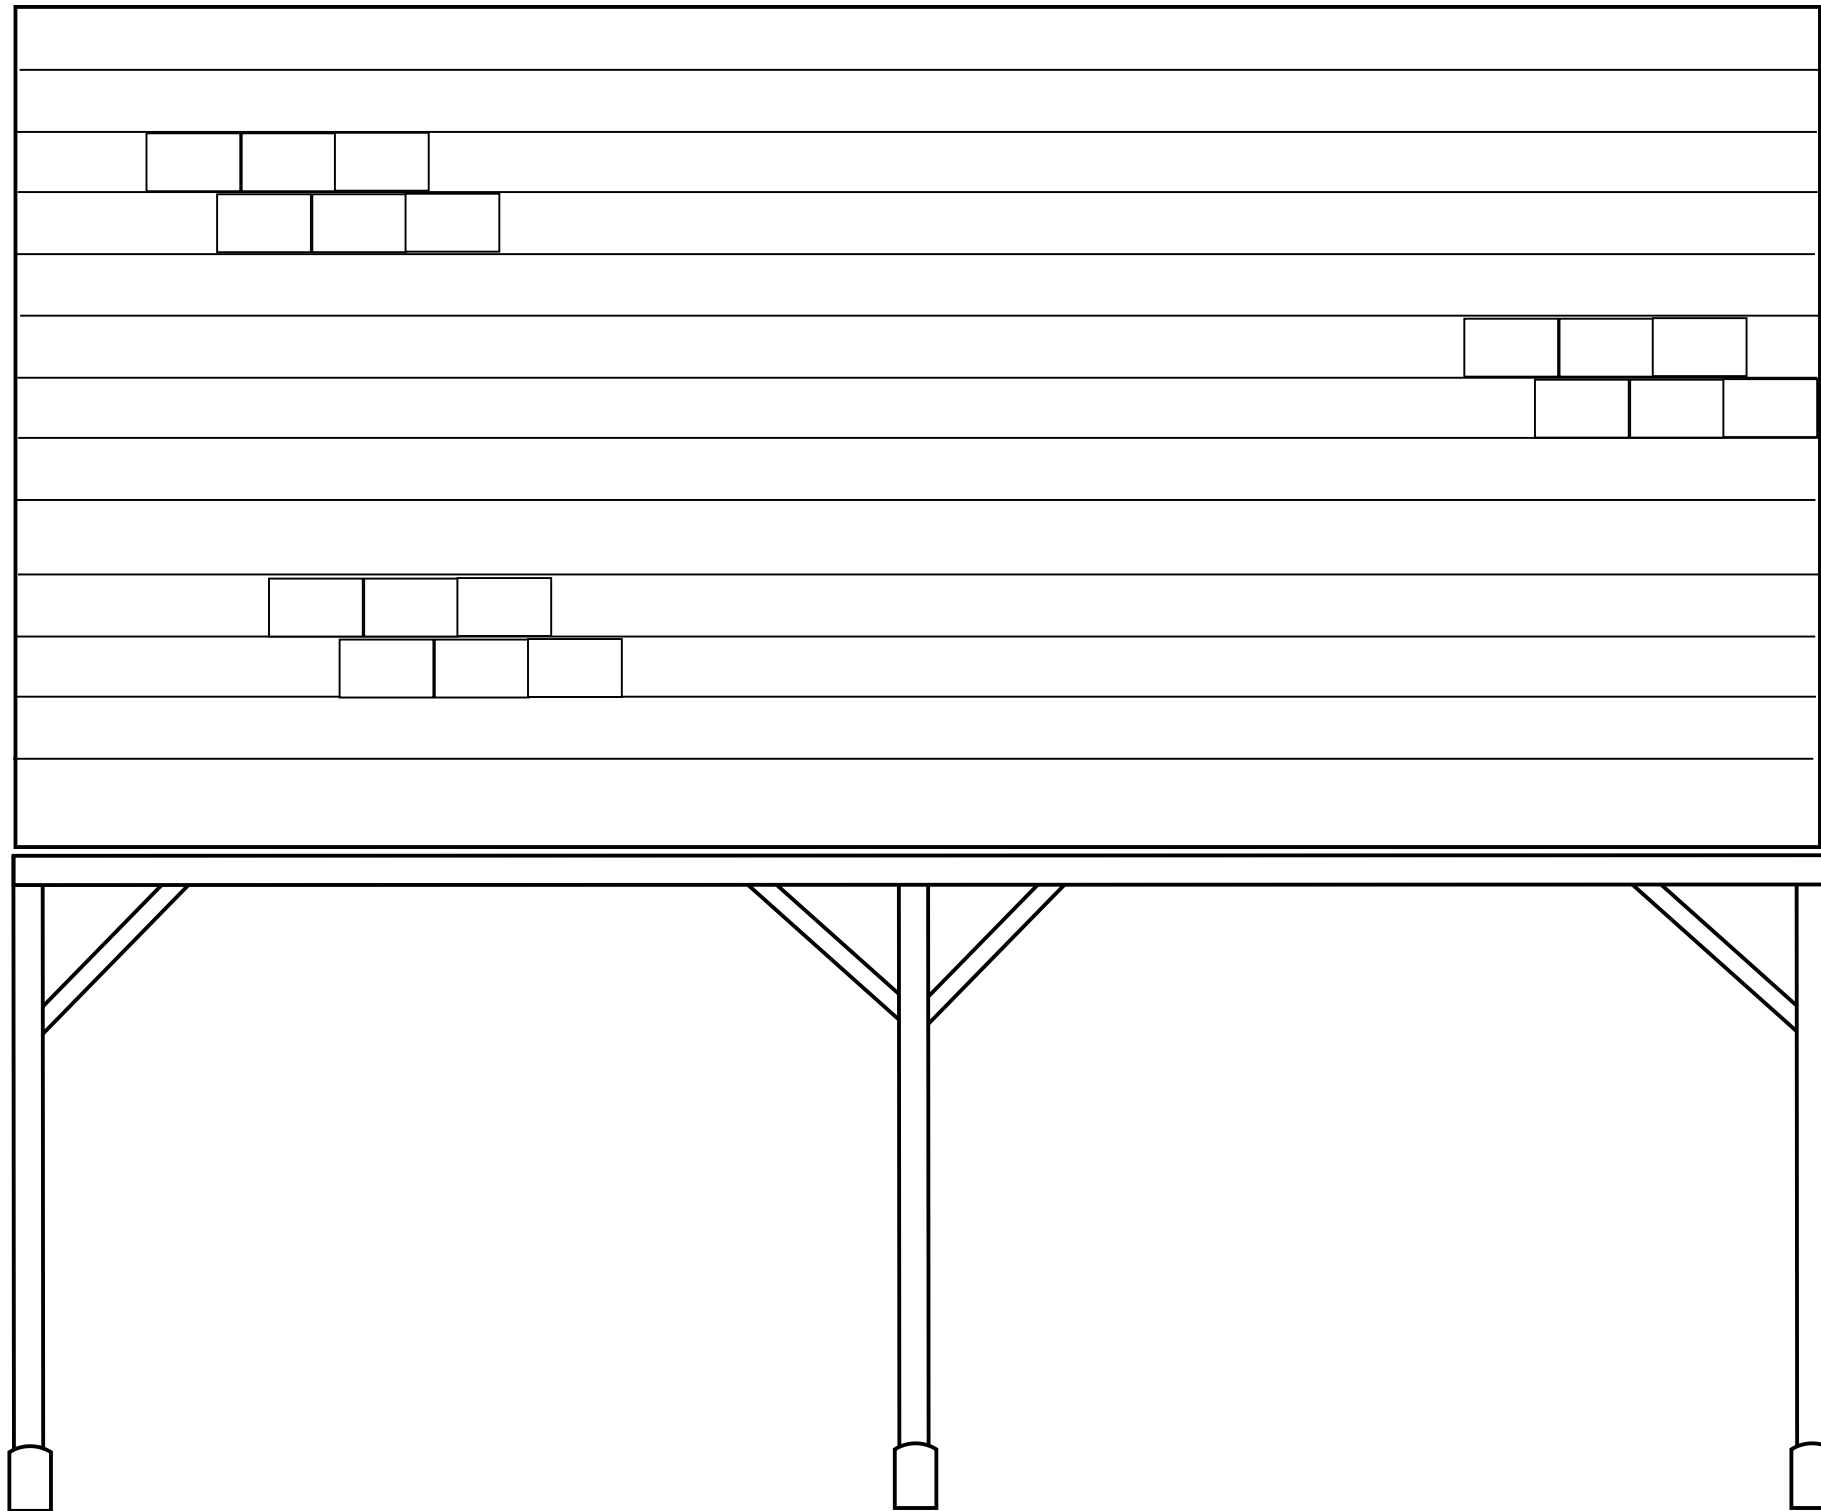


PROPOSED NORTH WEST ELEVATION

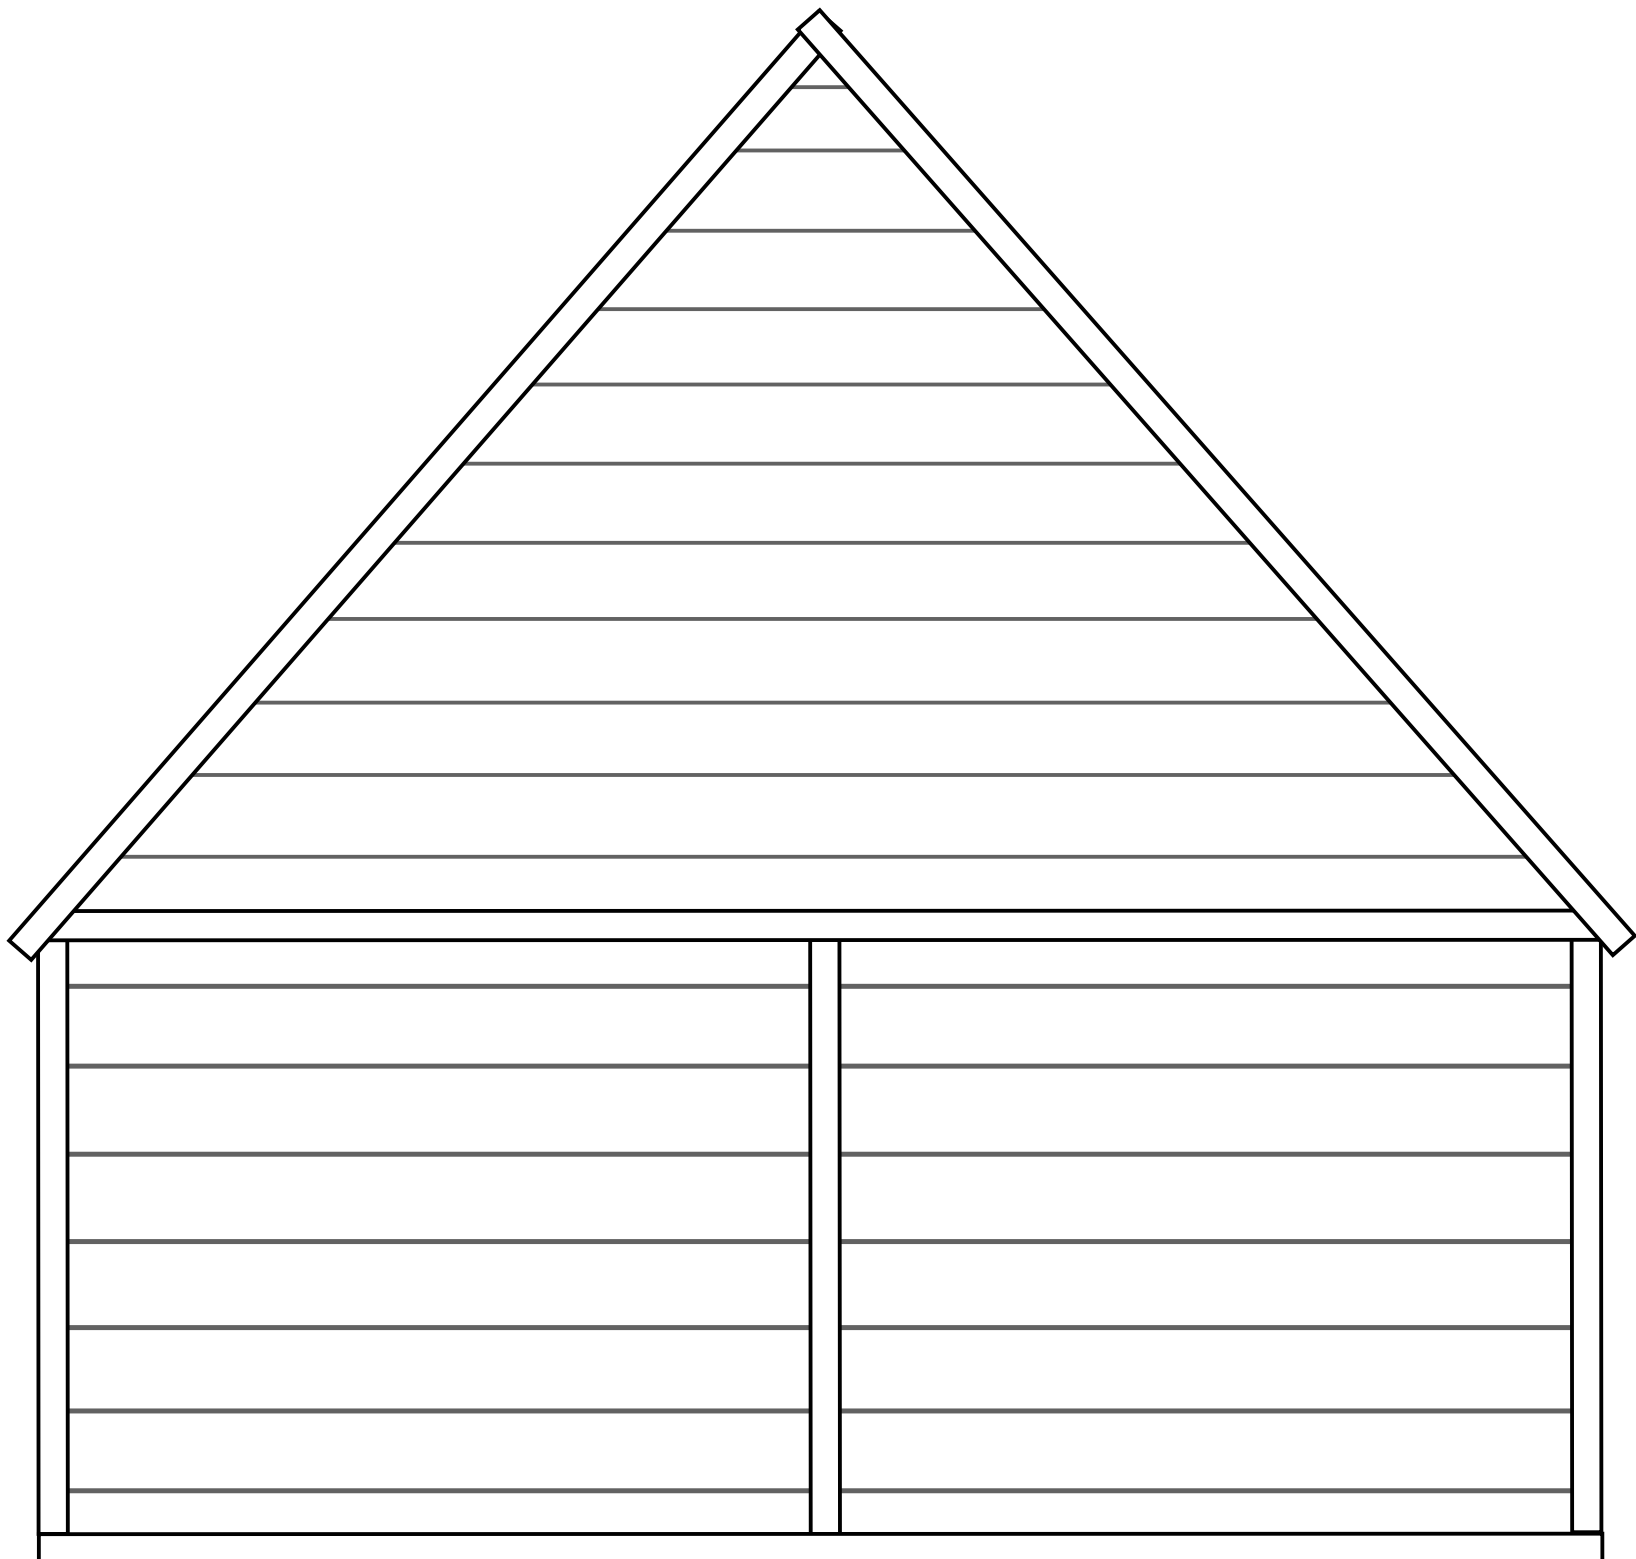


PROPOSED SOUTH WEST ELEVATION

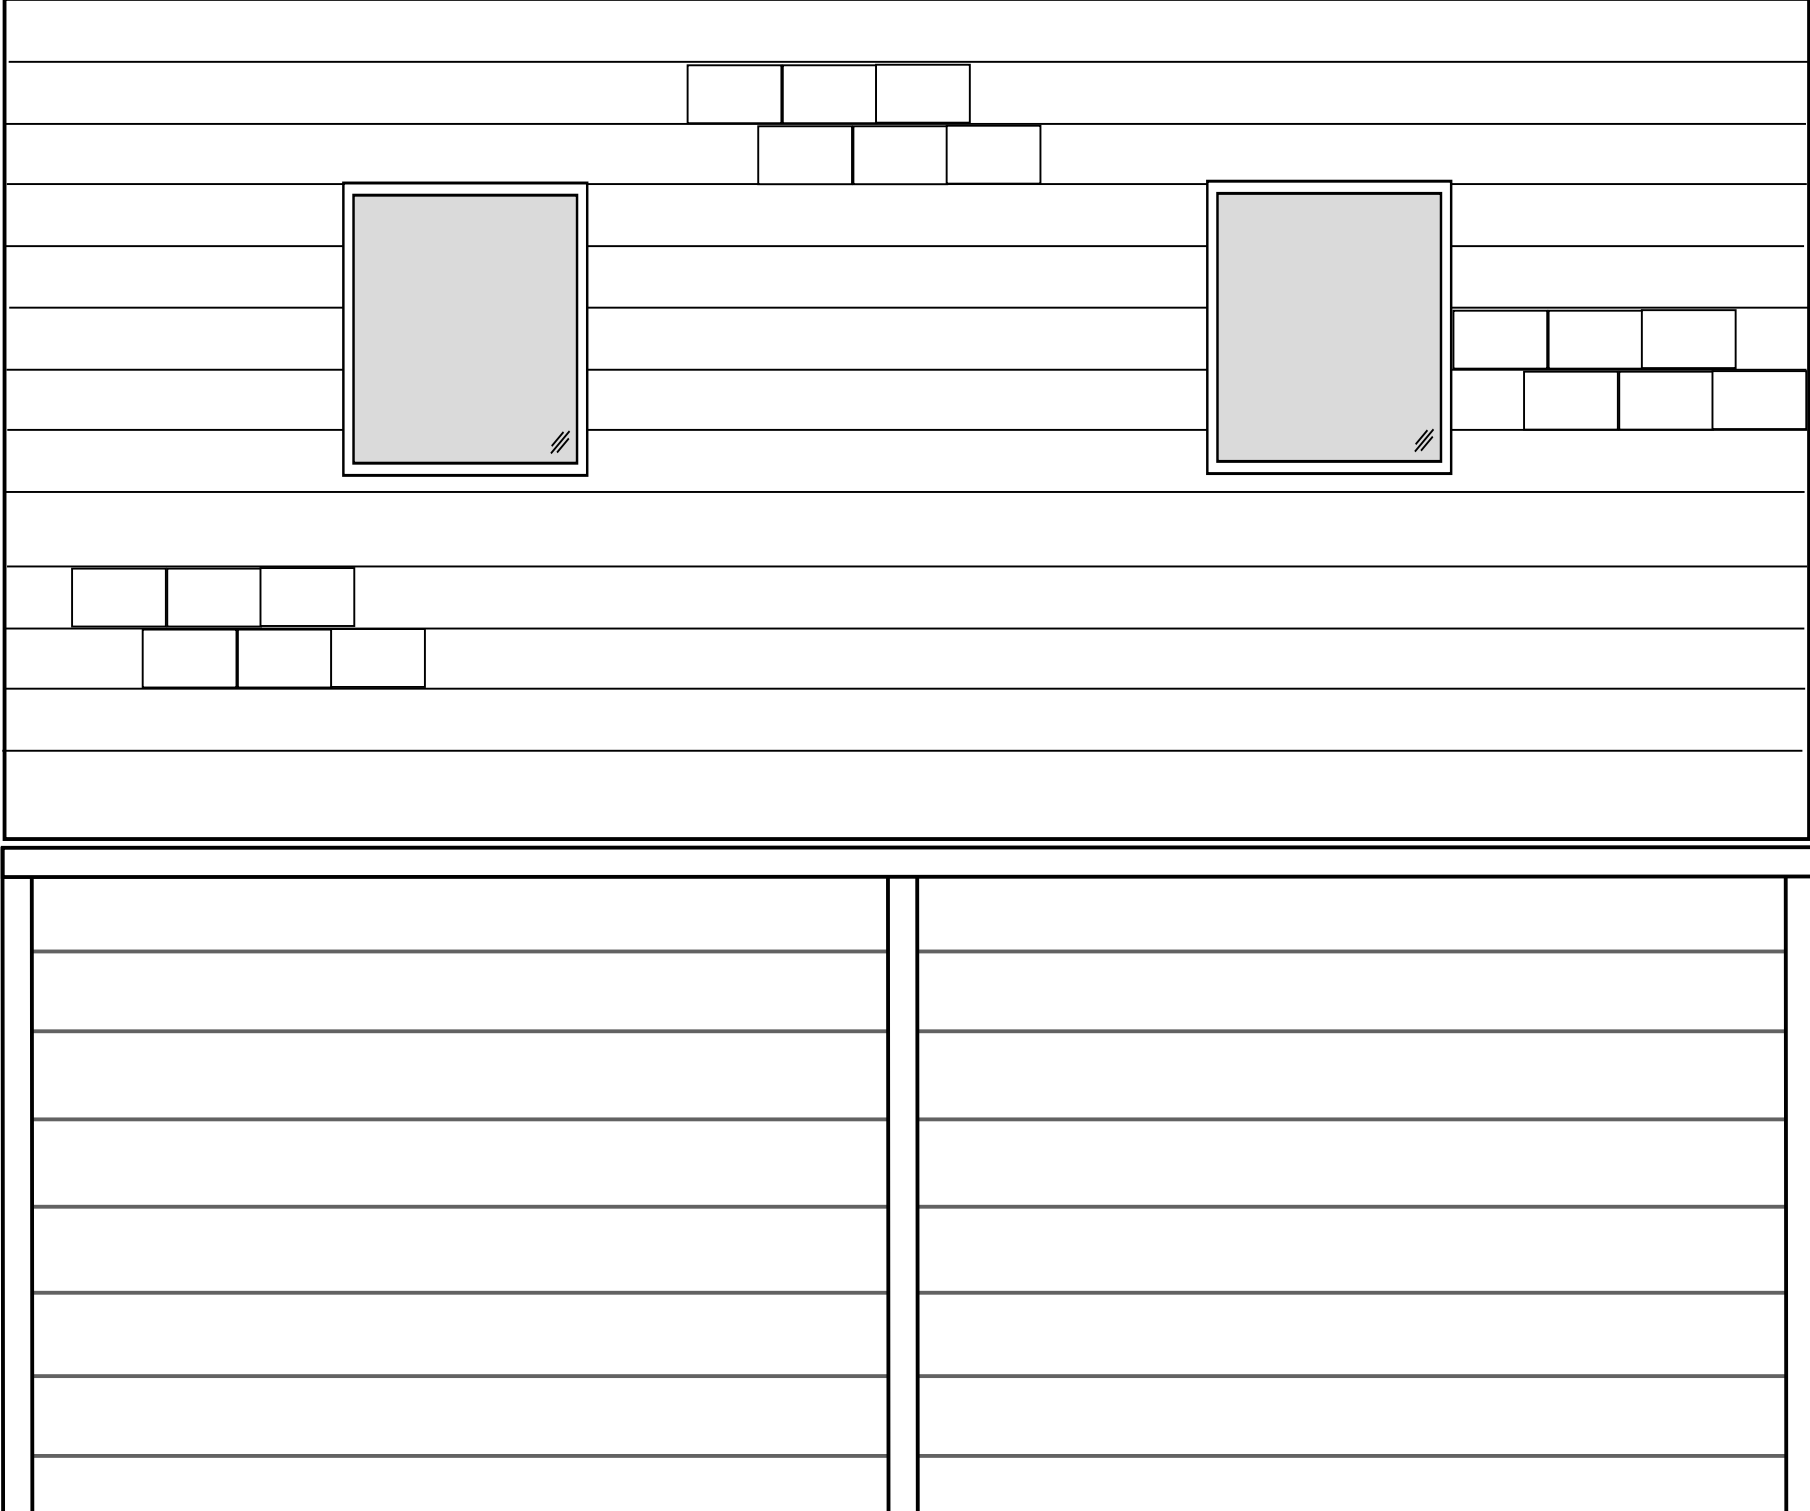

PROPOSED SOUTH EAST ELEVATION

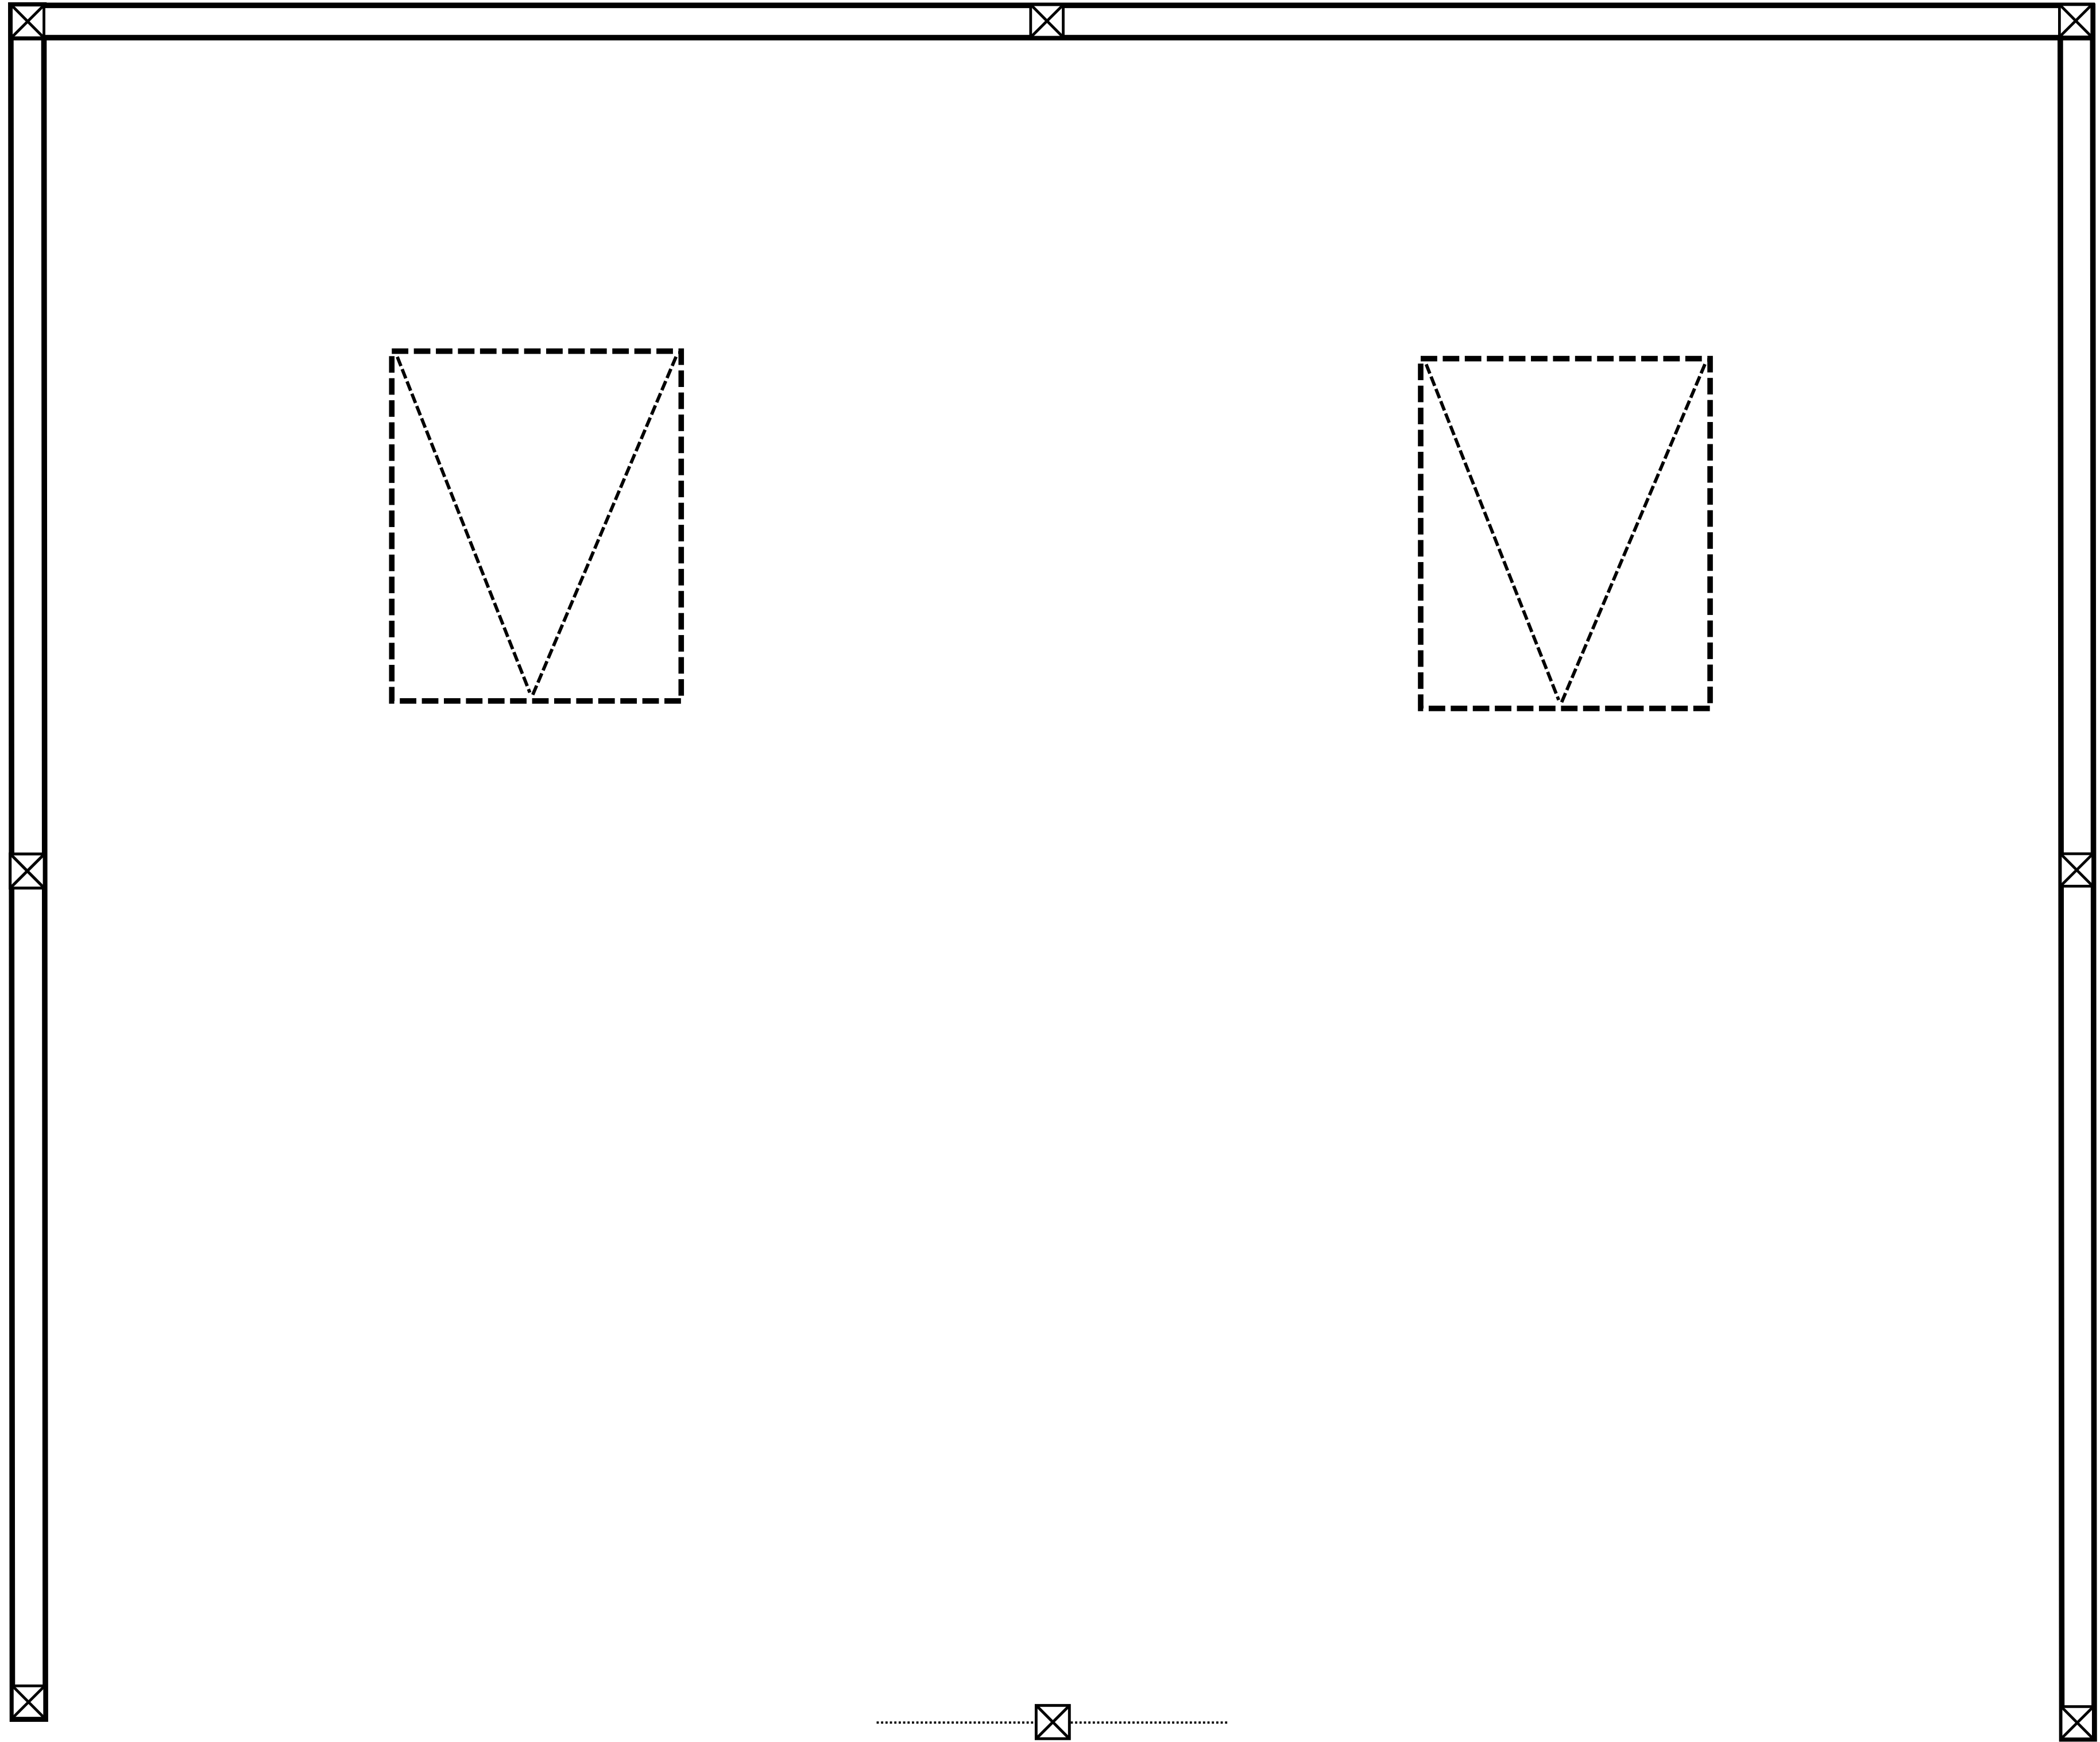

PROPOSED FLOOR PLAN

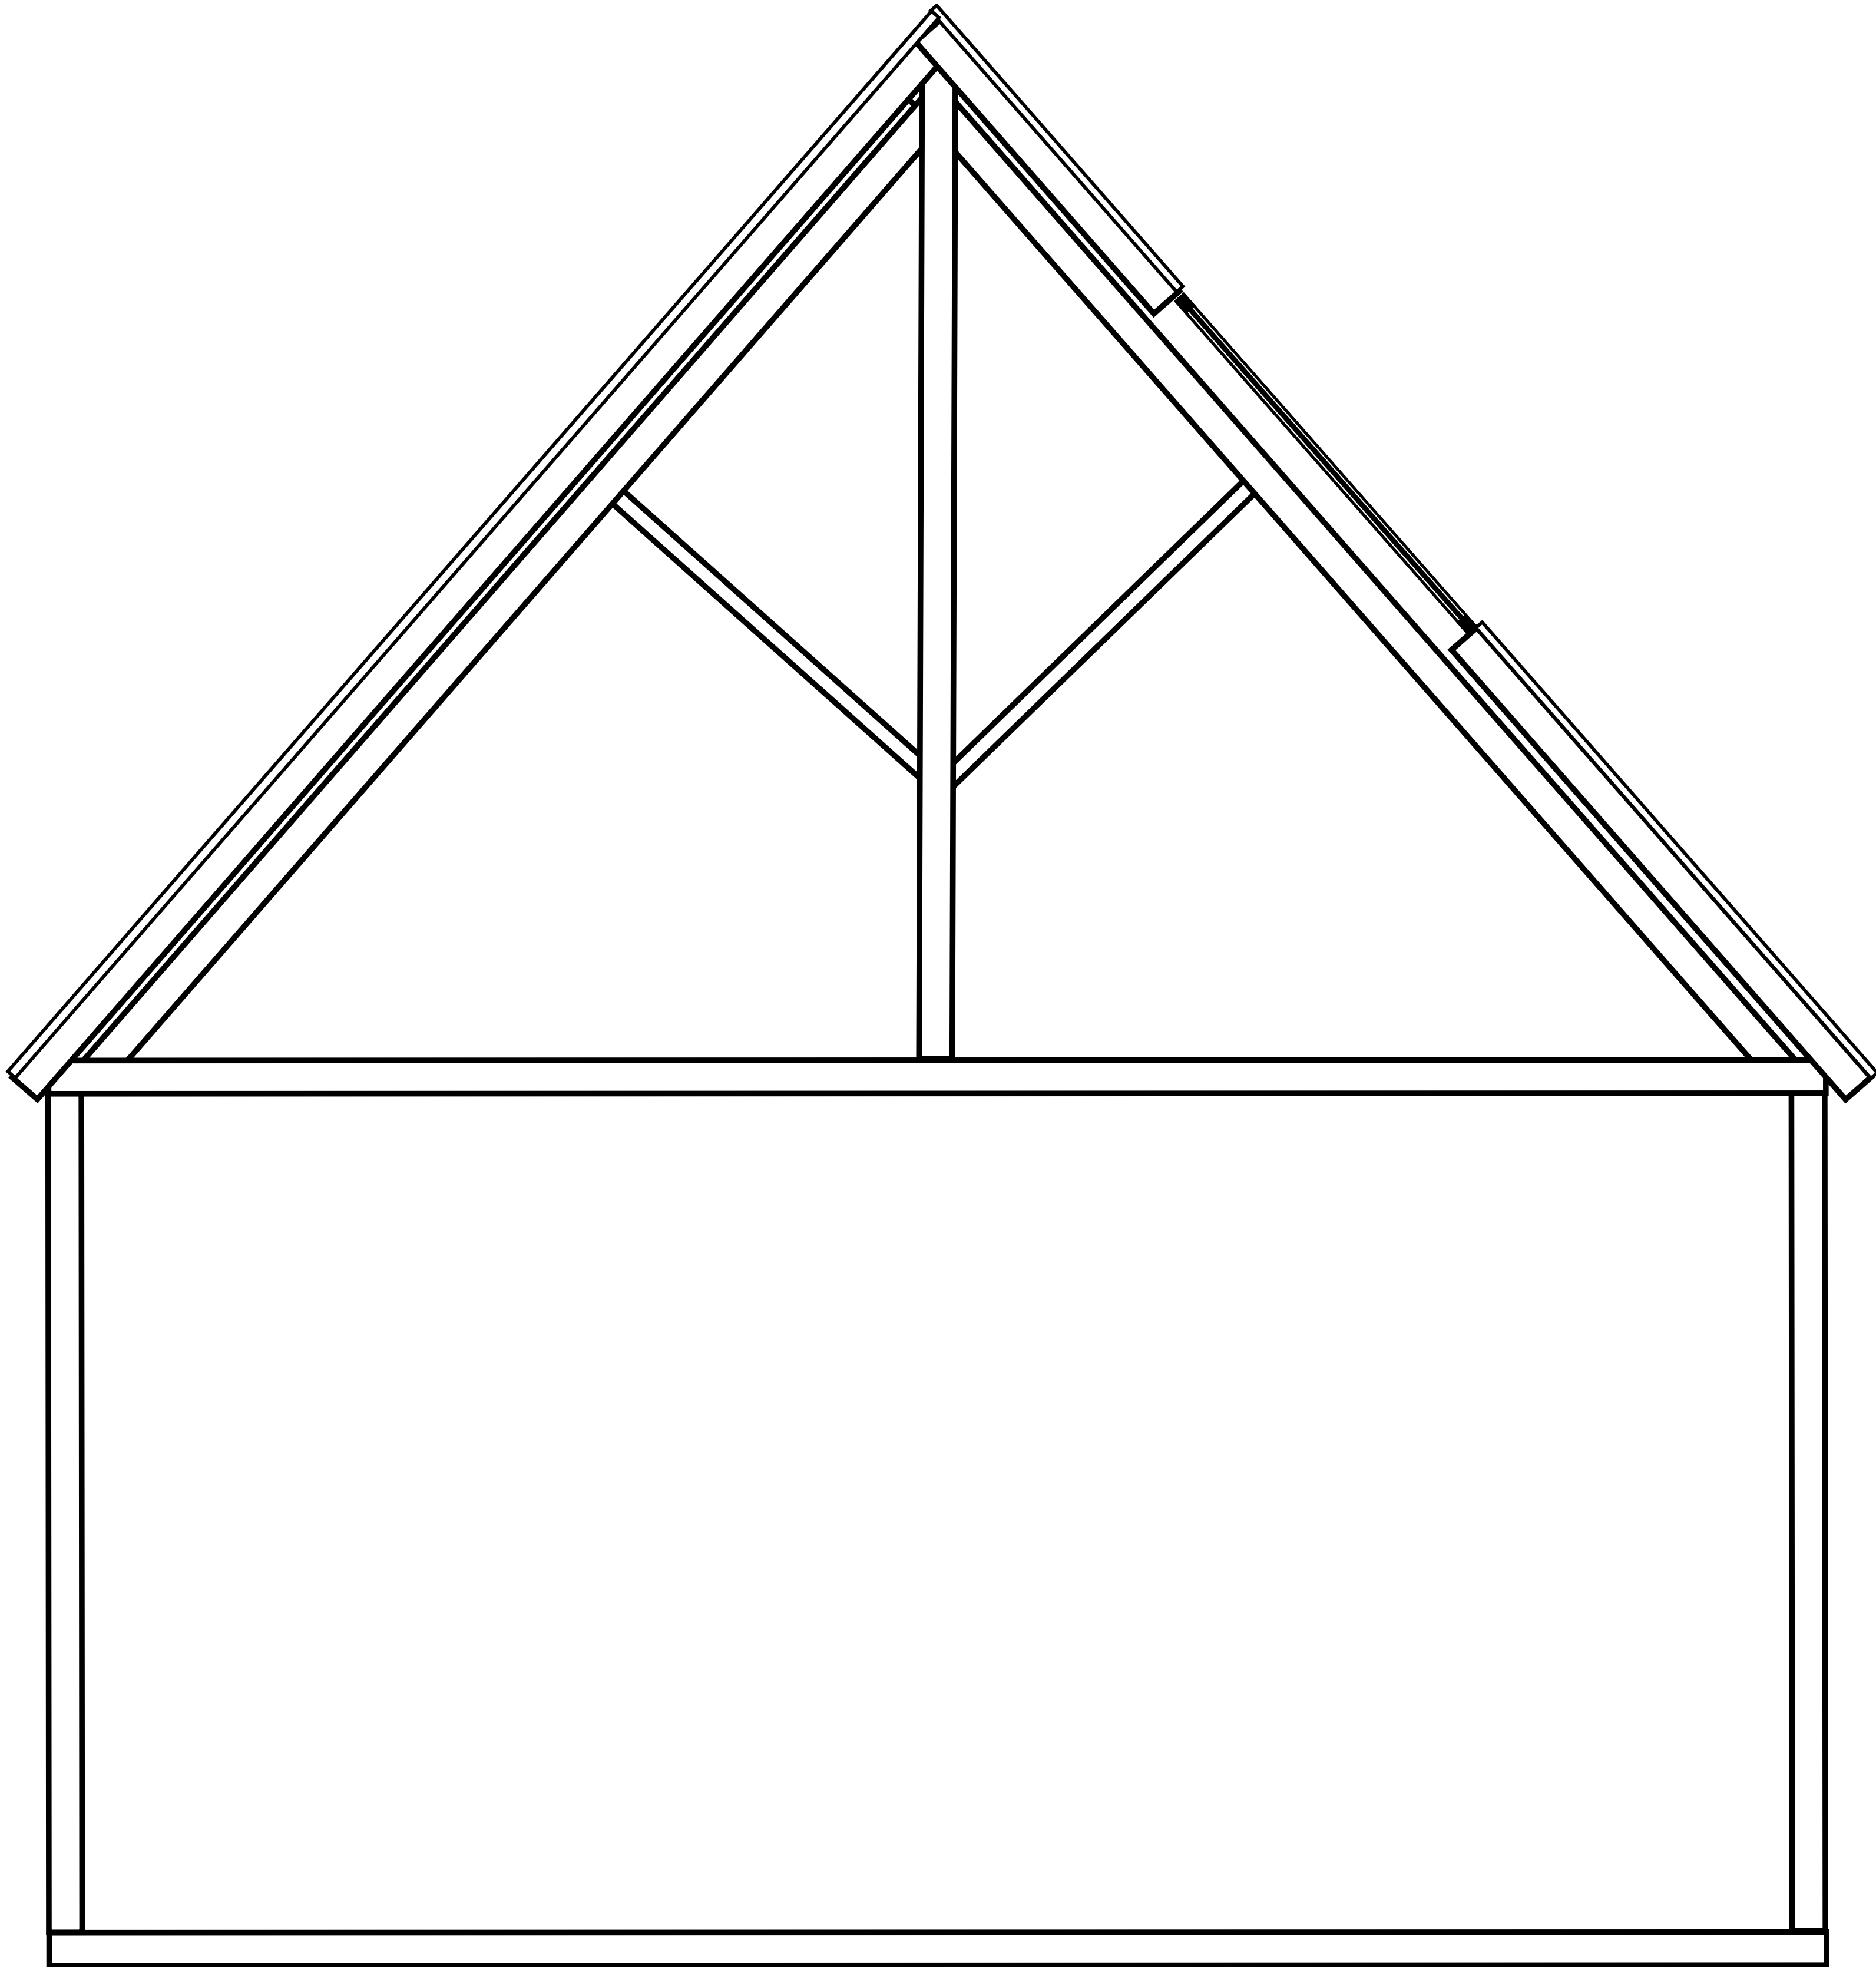

PROPOSED SECTION


PROPOSED MATERIALS

Walls
Timber frame with waney edge cladding

Roof
Double roman tiles

Gutters and downpipes
Black extruded steel roundline

Soffits and fascias
Exposed rafter feet

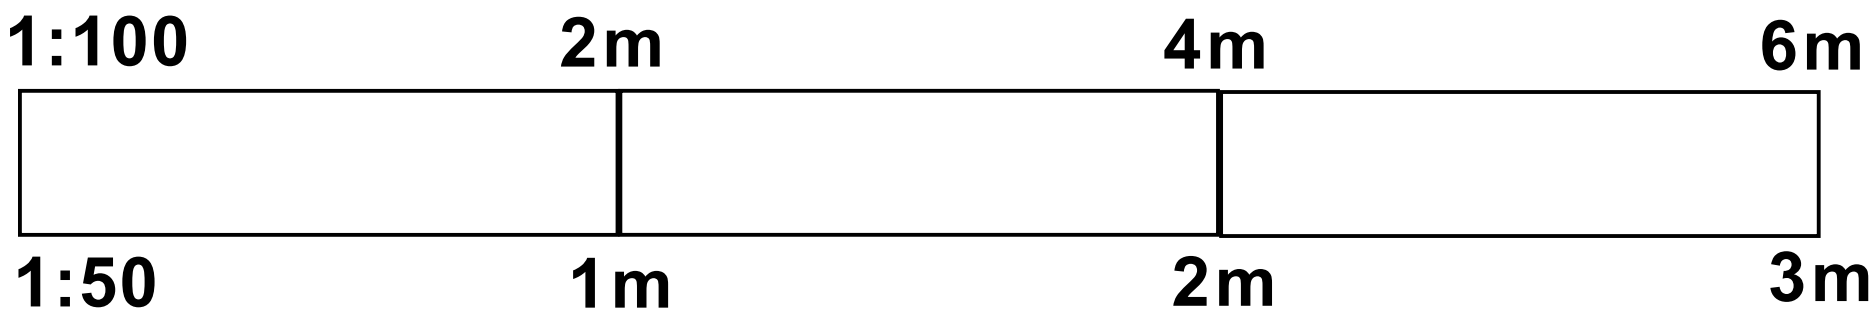

Client:	Mr and Mrs Beggs
Site address:	Amberwell House Box Hill, Corsham, SN13 8EU
Title:	Proposed car port
Drawing no:	3
Rev:	A
Date:	March 2026