


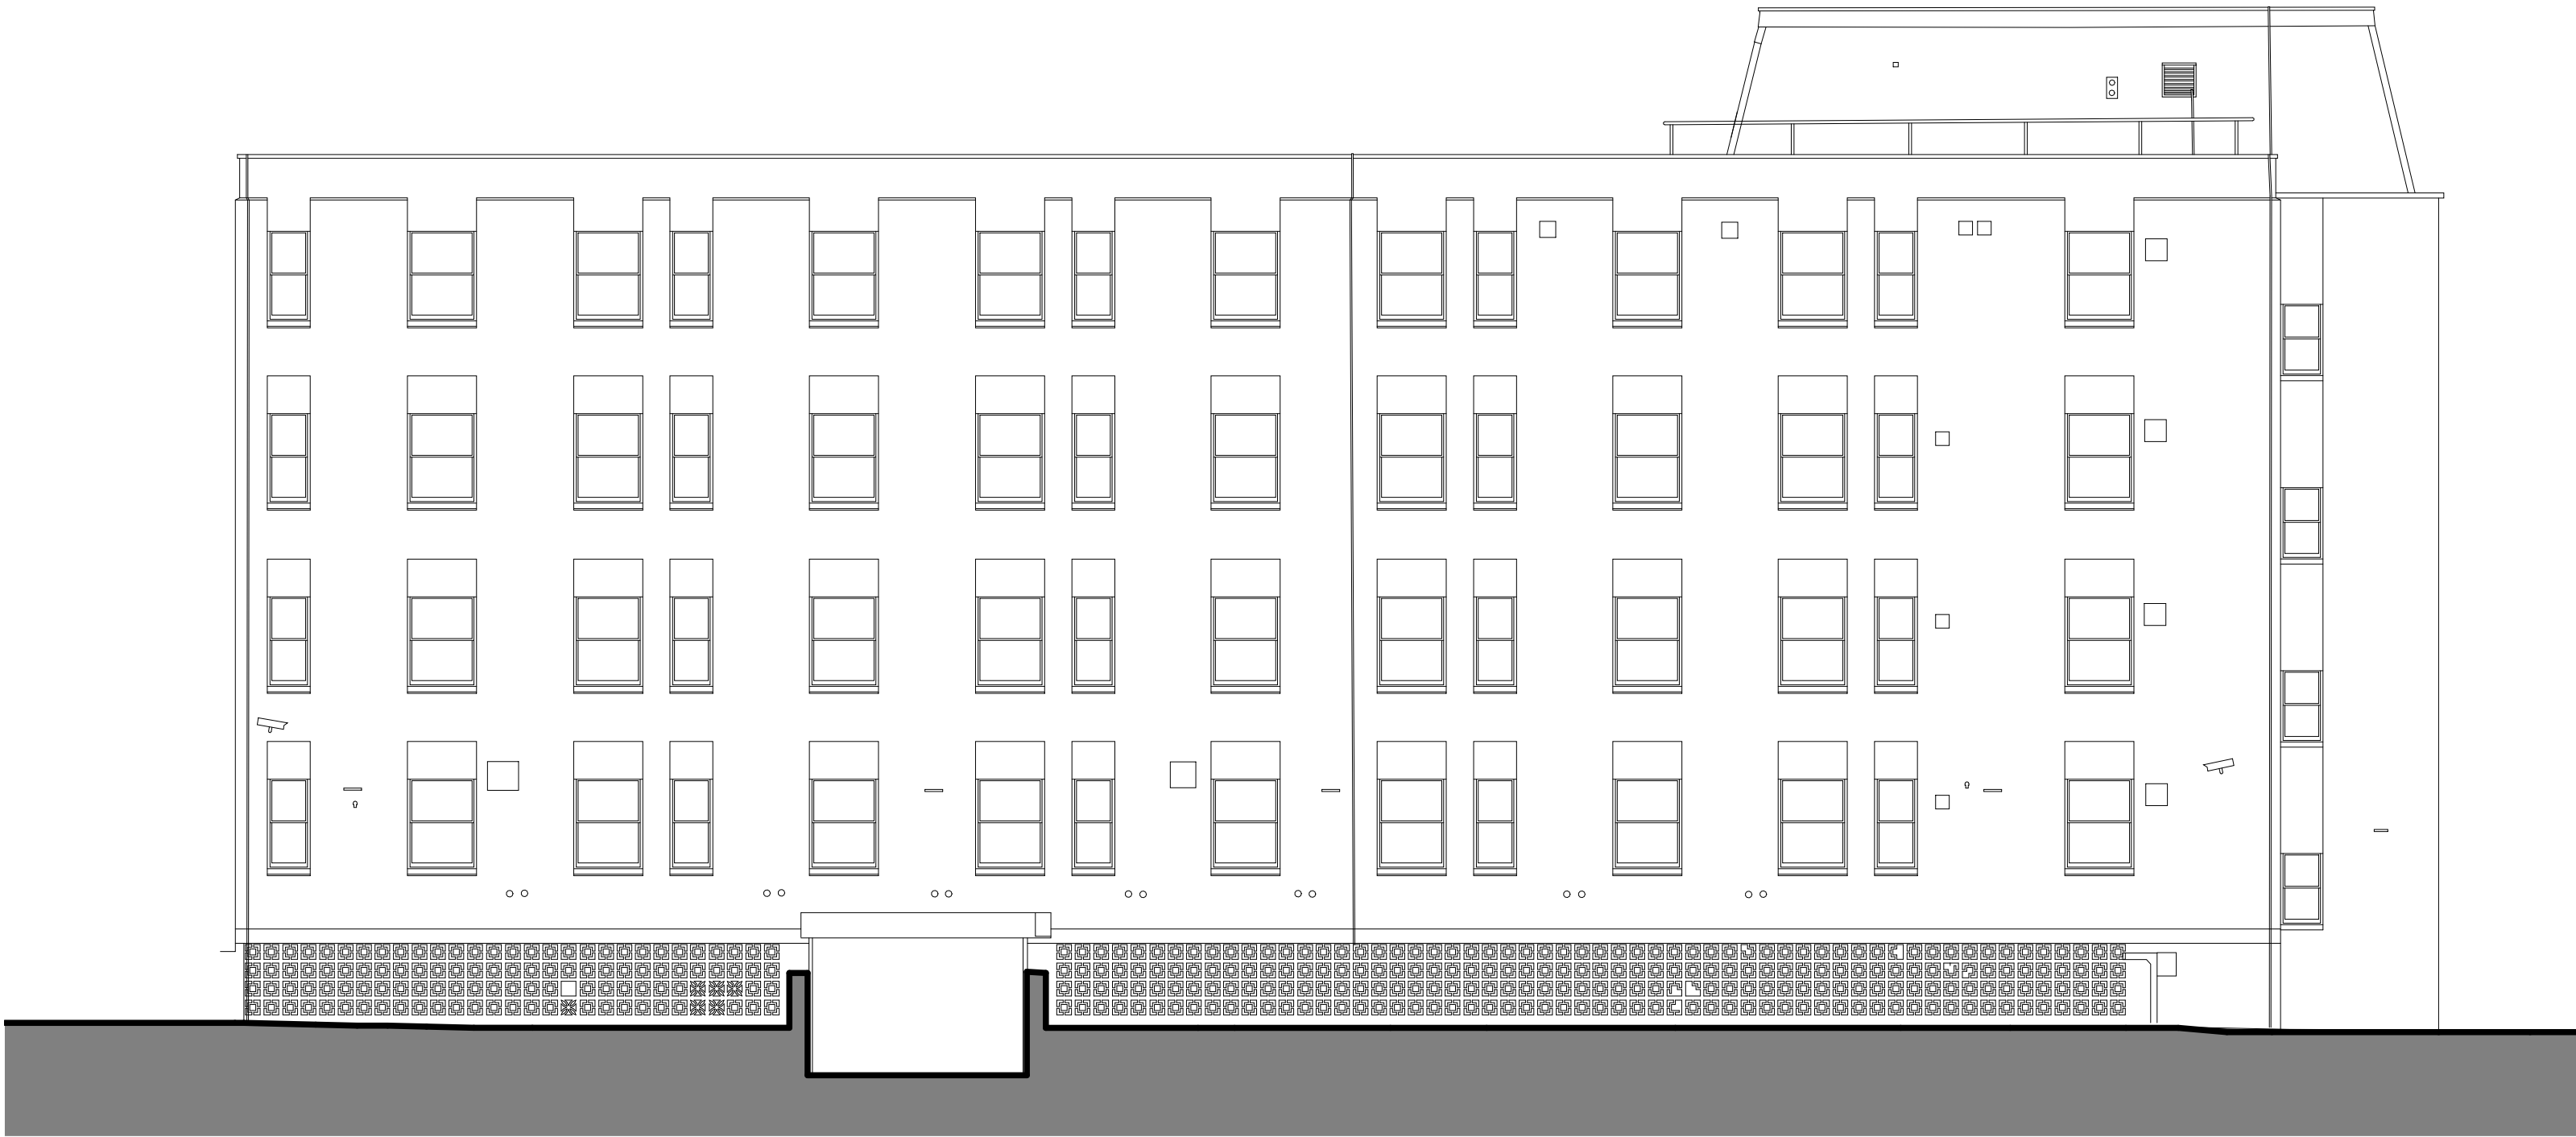

1 Existing North Elevation (2)

1 : 100



2 Existing East Elevation (2)

1 : 100

P04	30.10.25	Planning Issue	AT	TC
P03	09.09.25	Planning Issue	EA	AT
P02	11.08.25	Planning Issue	AT	TC
P01	03.04.25	First Issue	AT	TC

Rev	Date	Revision Details	Dr	Ch
-----	------	------------------	----	----

westworks

0117 214 1101

www.ecwestworks.com

Client's Name
Abode & Co

Job Title
St Paul's House, Chippenham

Drawing Title
Existing North & East Elevations

Scale
1 0 1 2 3 4
1:100 @A1 m

Drawn	Checked	Date
AT	TC	24/01/25

Drawing No	Rev
W0974-WW-ZZ-XX-DR-A-0052	P04

Status

S0 PLANNING