


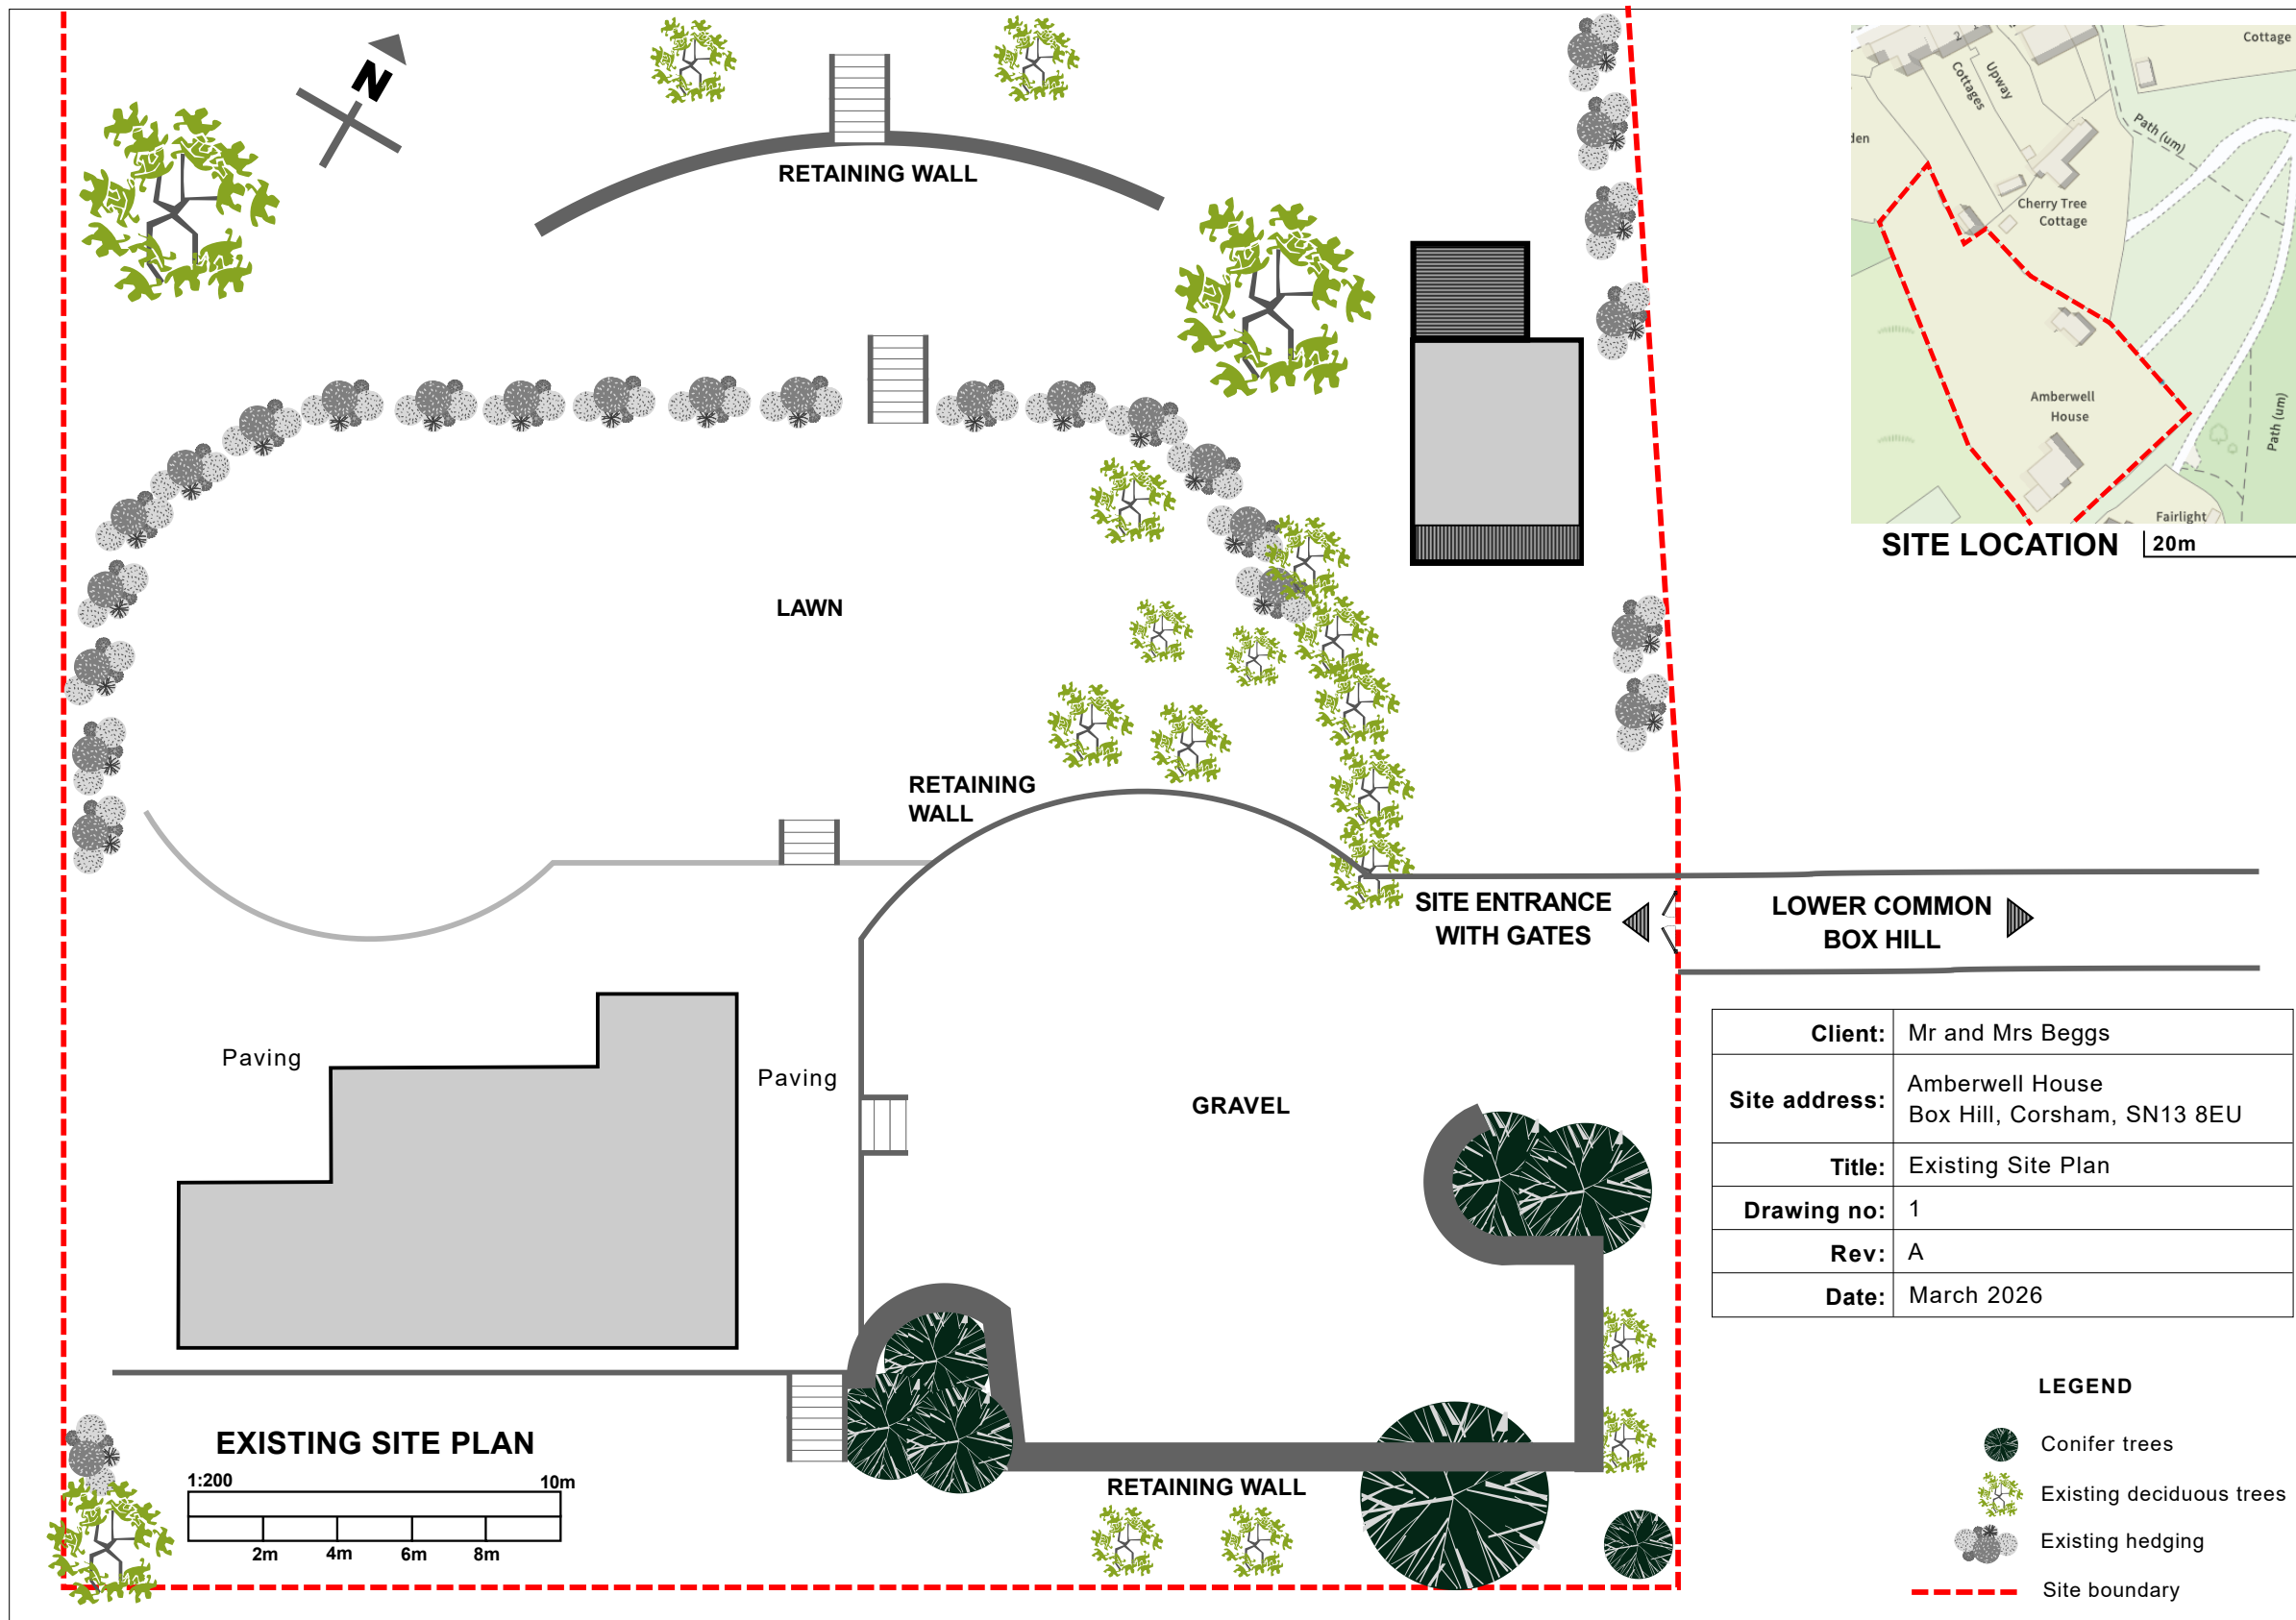

SITE LOCATION 20m

Client:	Mr and Mrs Beggs
Site address:	Amberwell House Box Hill, Corsham, SN13 8EU
Title:	Existing Site Plan
Drawing no:	1
Rev:	A
Date:	March 2026