


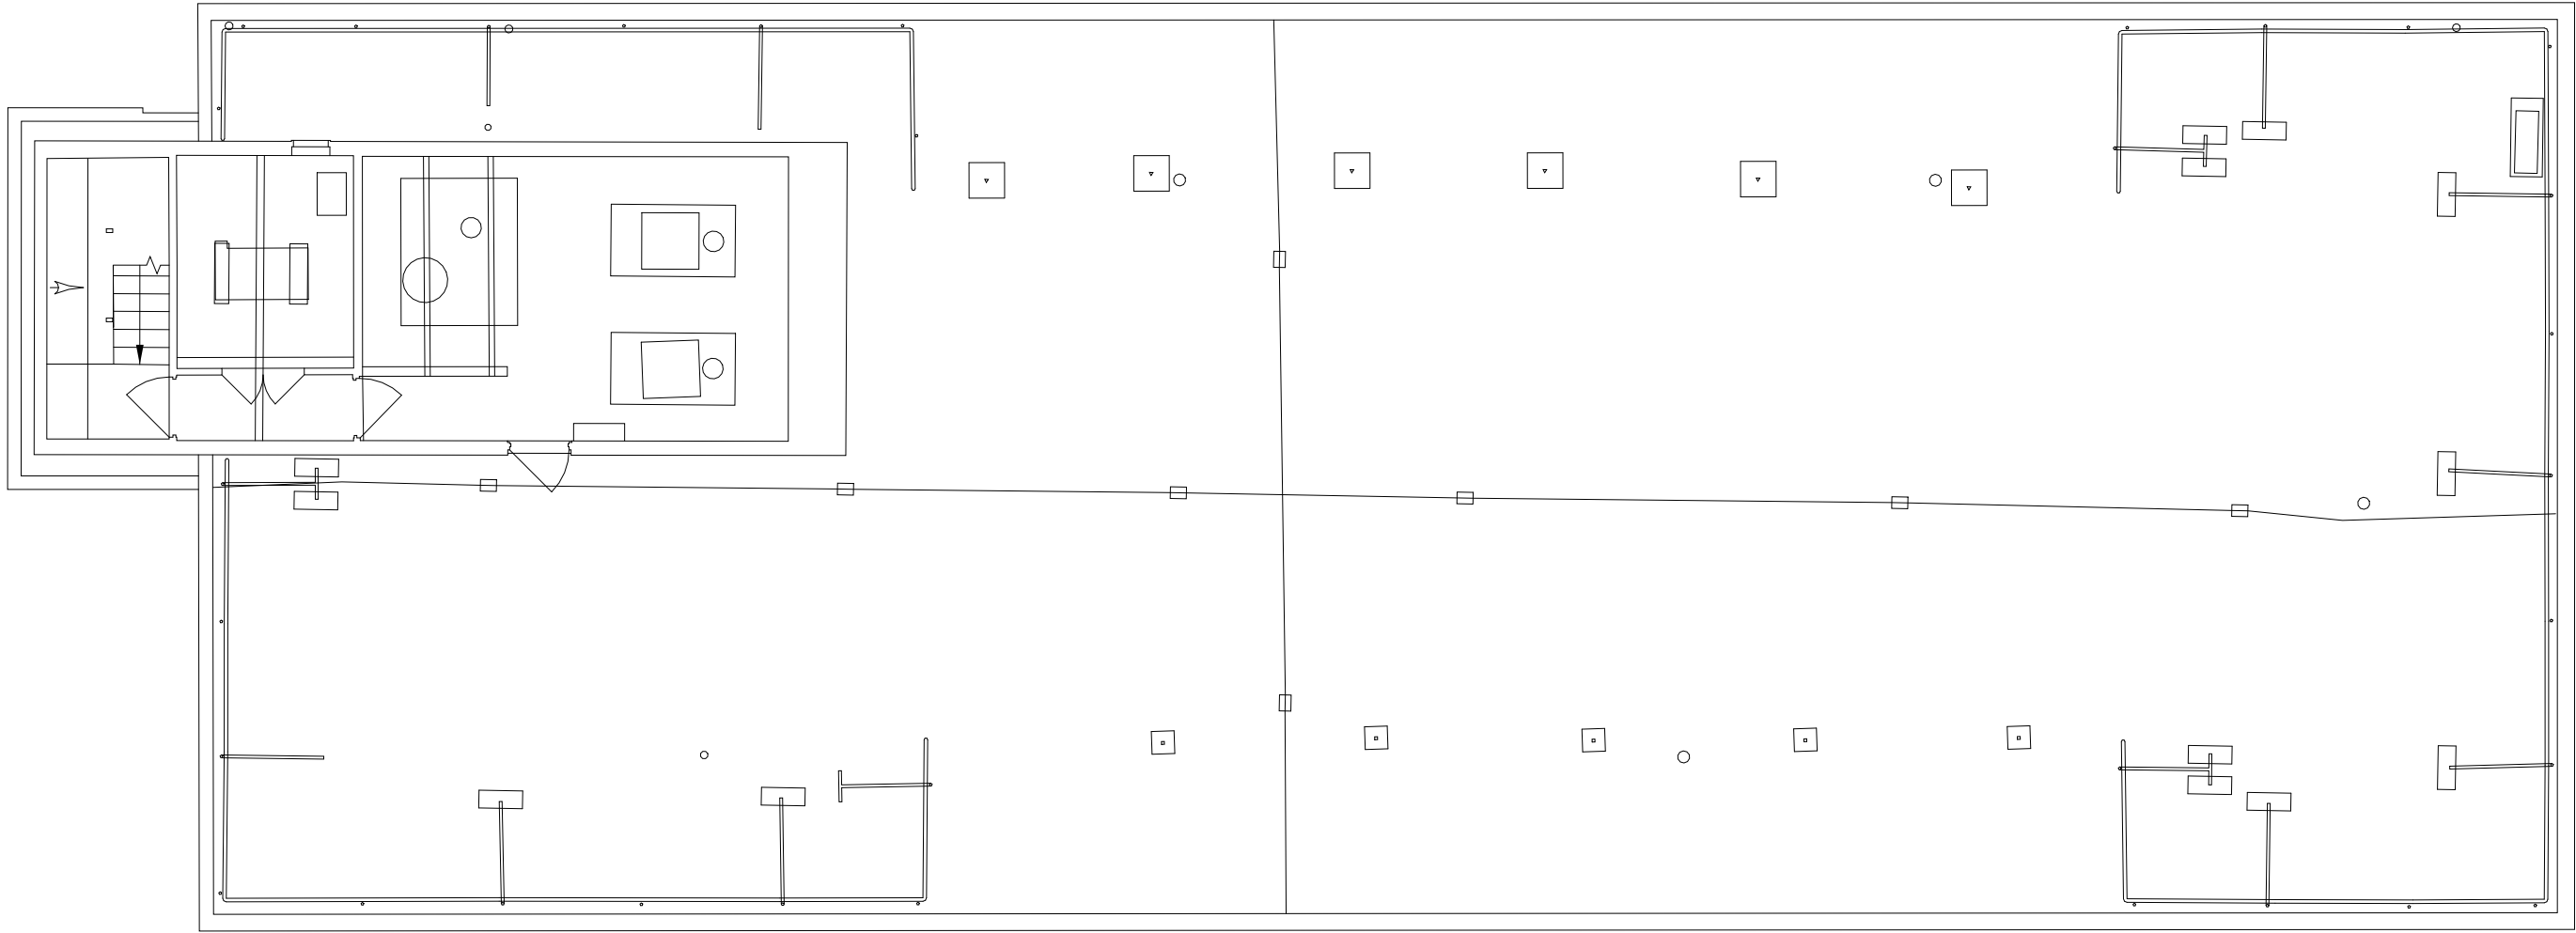

P02	30.10.25	Planning Issue	AT	TC
P01	09.09.25	Planning Issue	EA	AT
Rev	Date	Revision Details	Dr	Ch




0117 214 1101 www.ecwestworks.com

Client's Name
Abode & Co

Job Title
St Paul's House, Chippenham

Drawing Title
Level 04 Existing Roof Plan

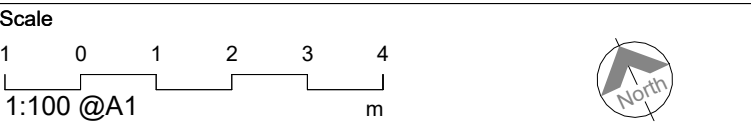

Drawn	Checked	Date
AT	TC	24/01/25

Drawing No	Rev
W0974-WW-ZZ-04-DR-A-0011	P02

Status

S0 PLANNING