



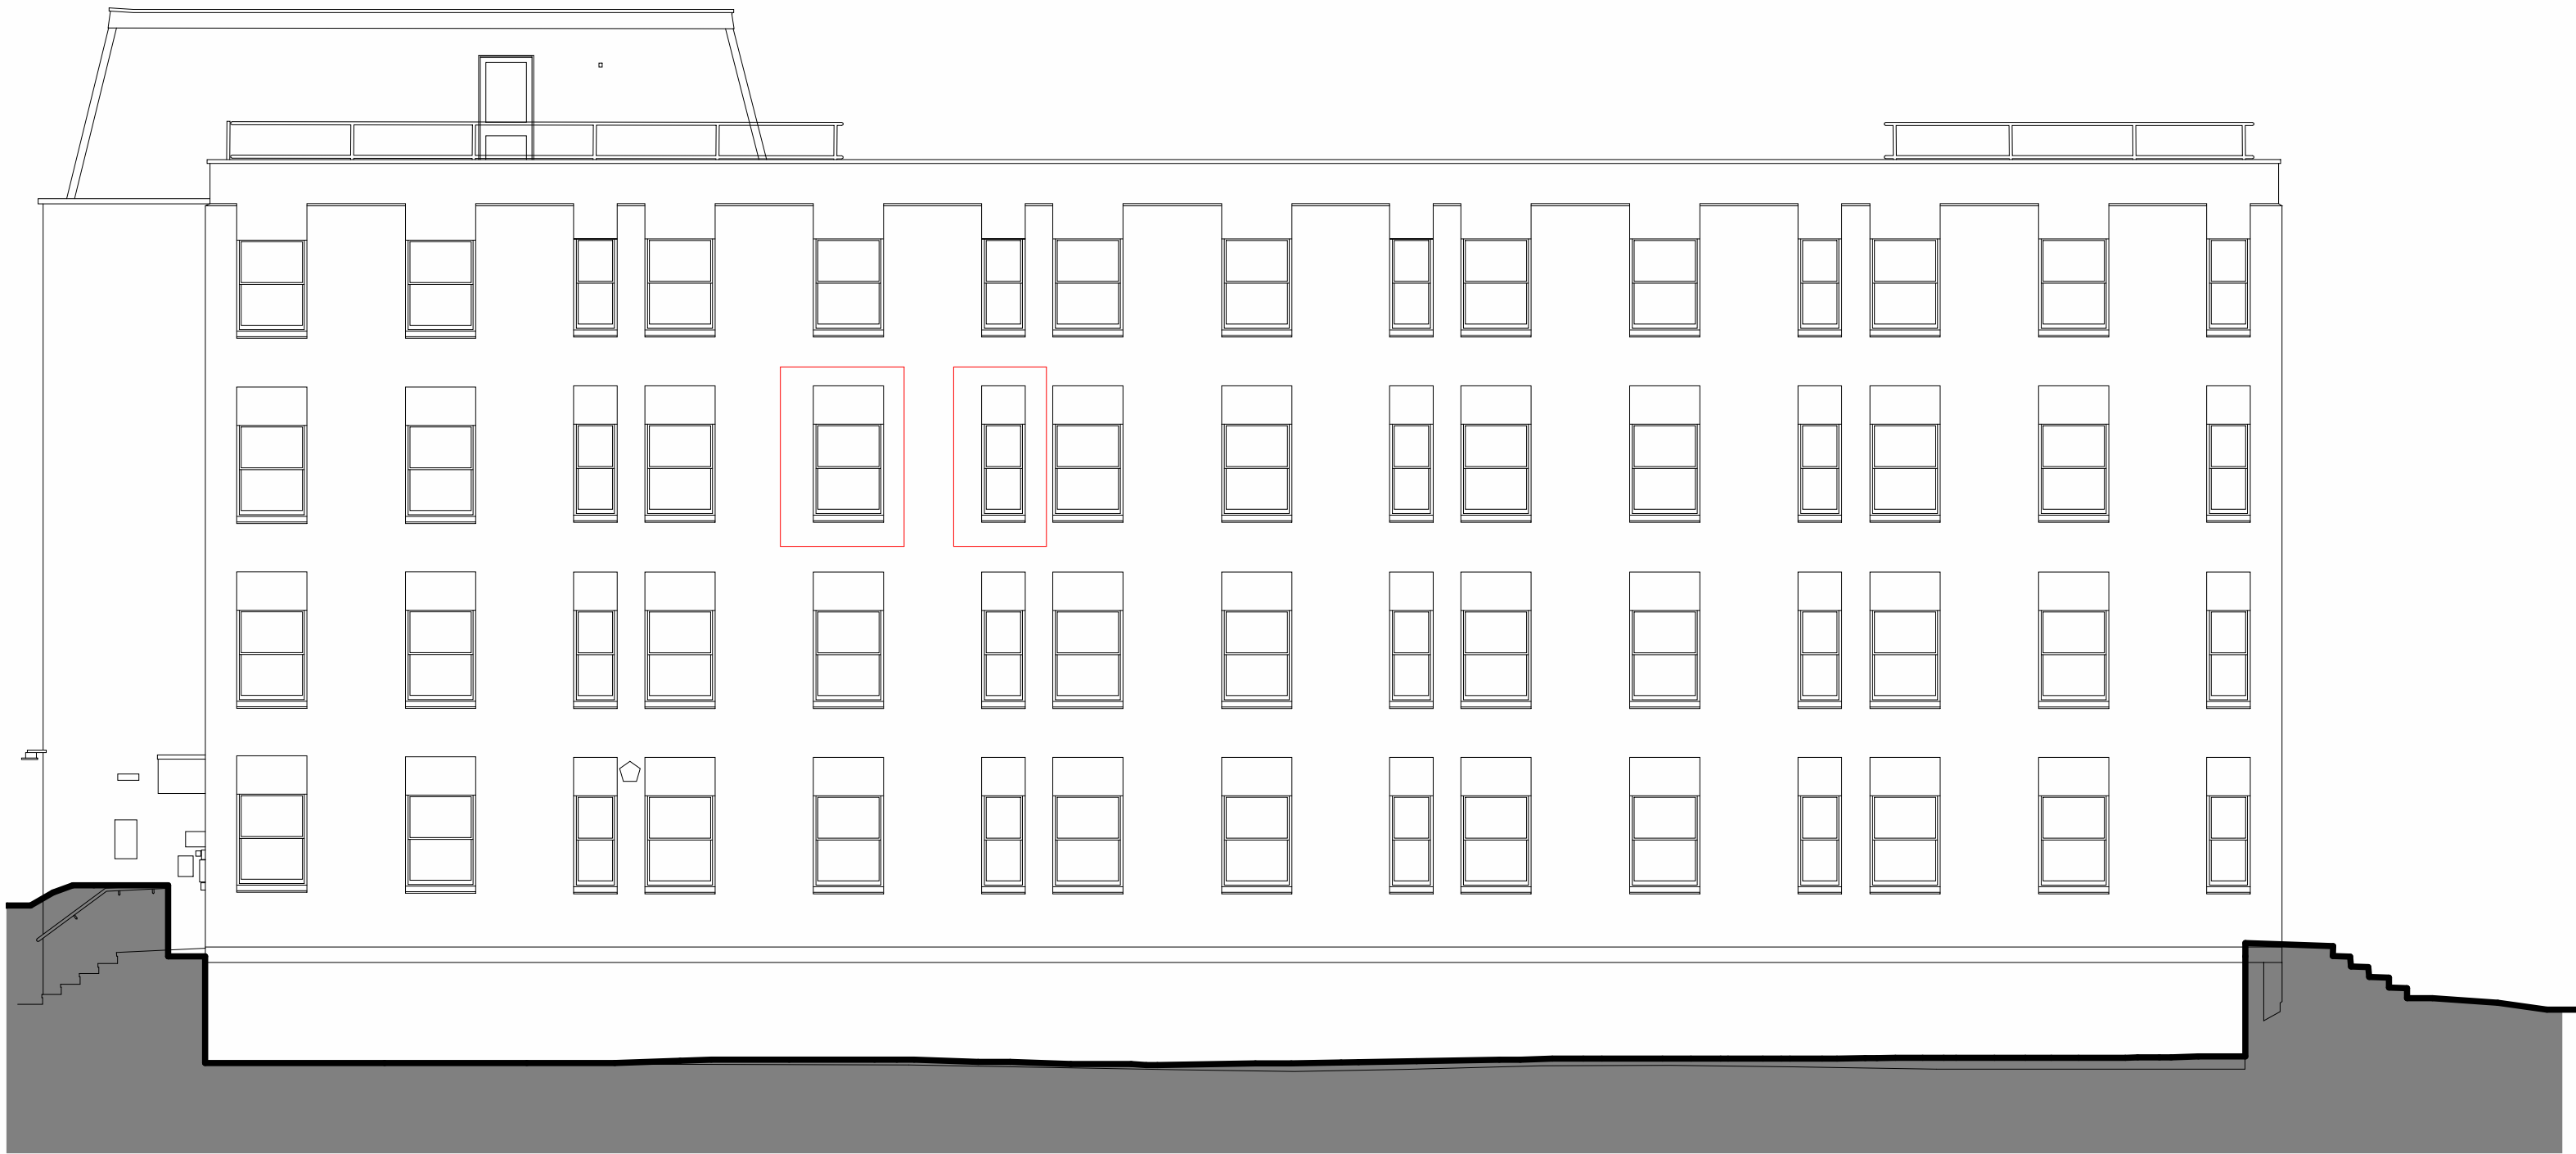


1 Existing South Elevation

1:100

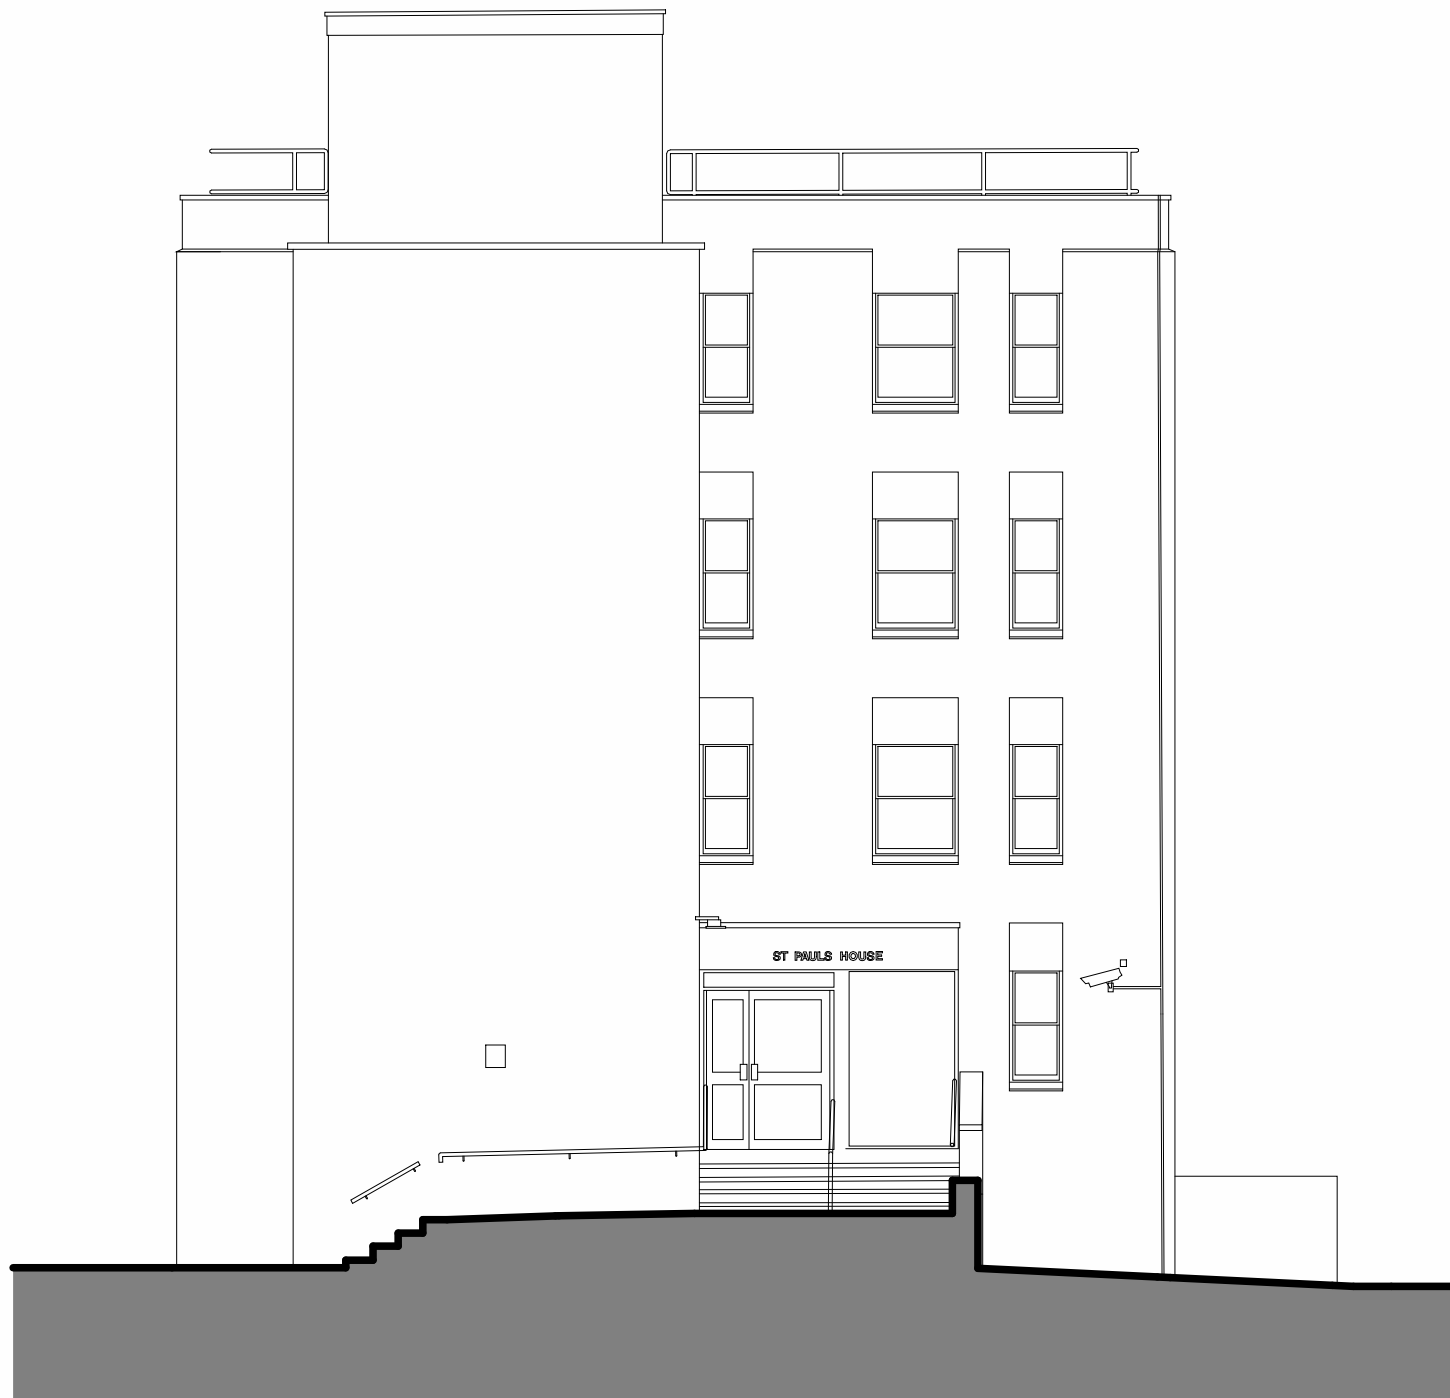


2 Existing West Elevation

1:100

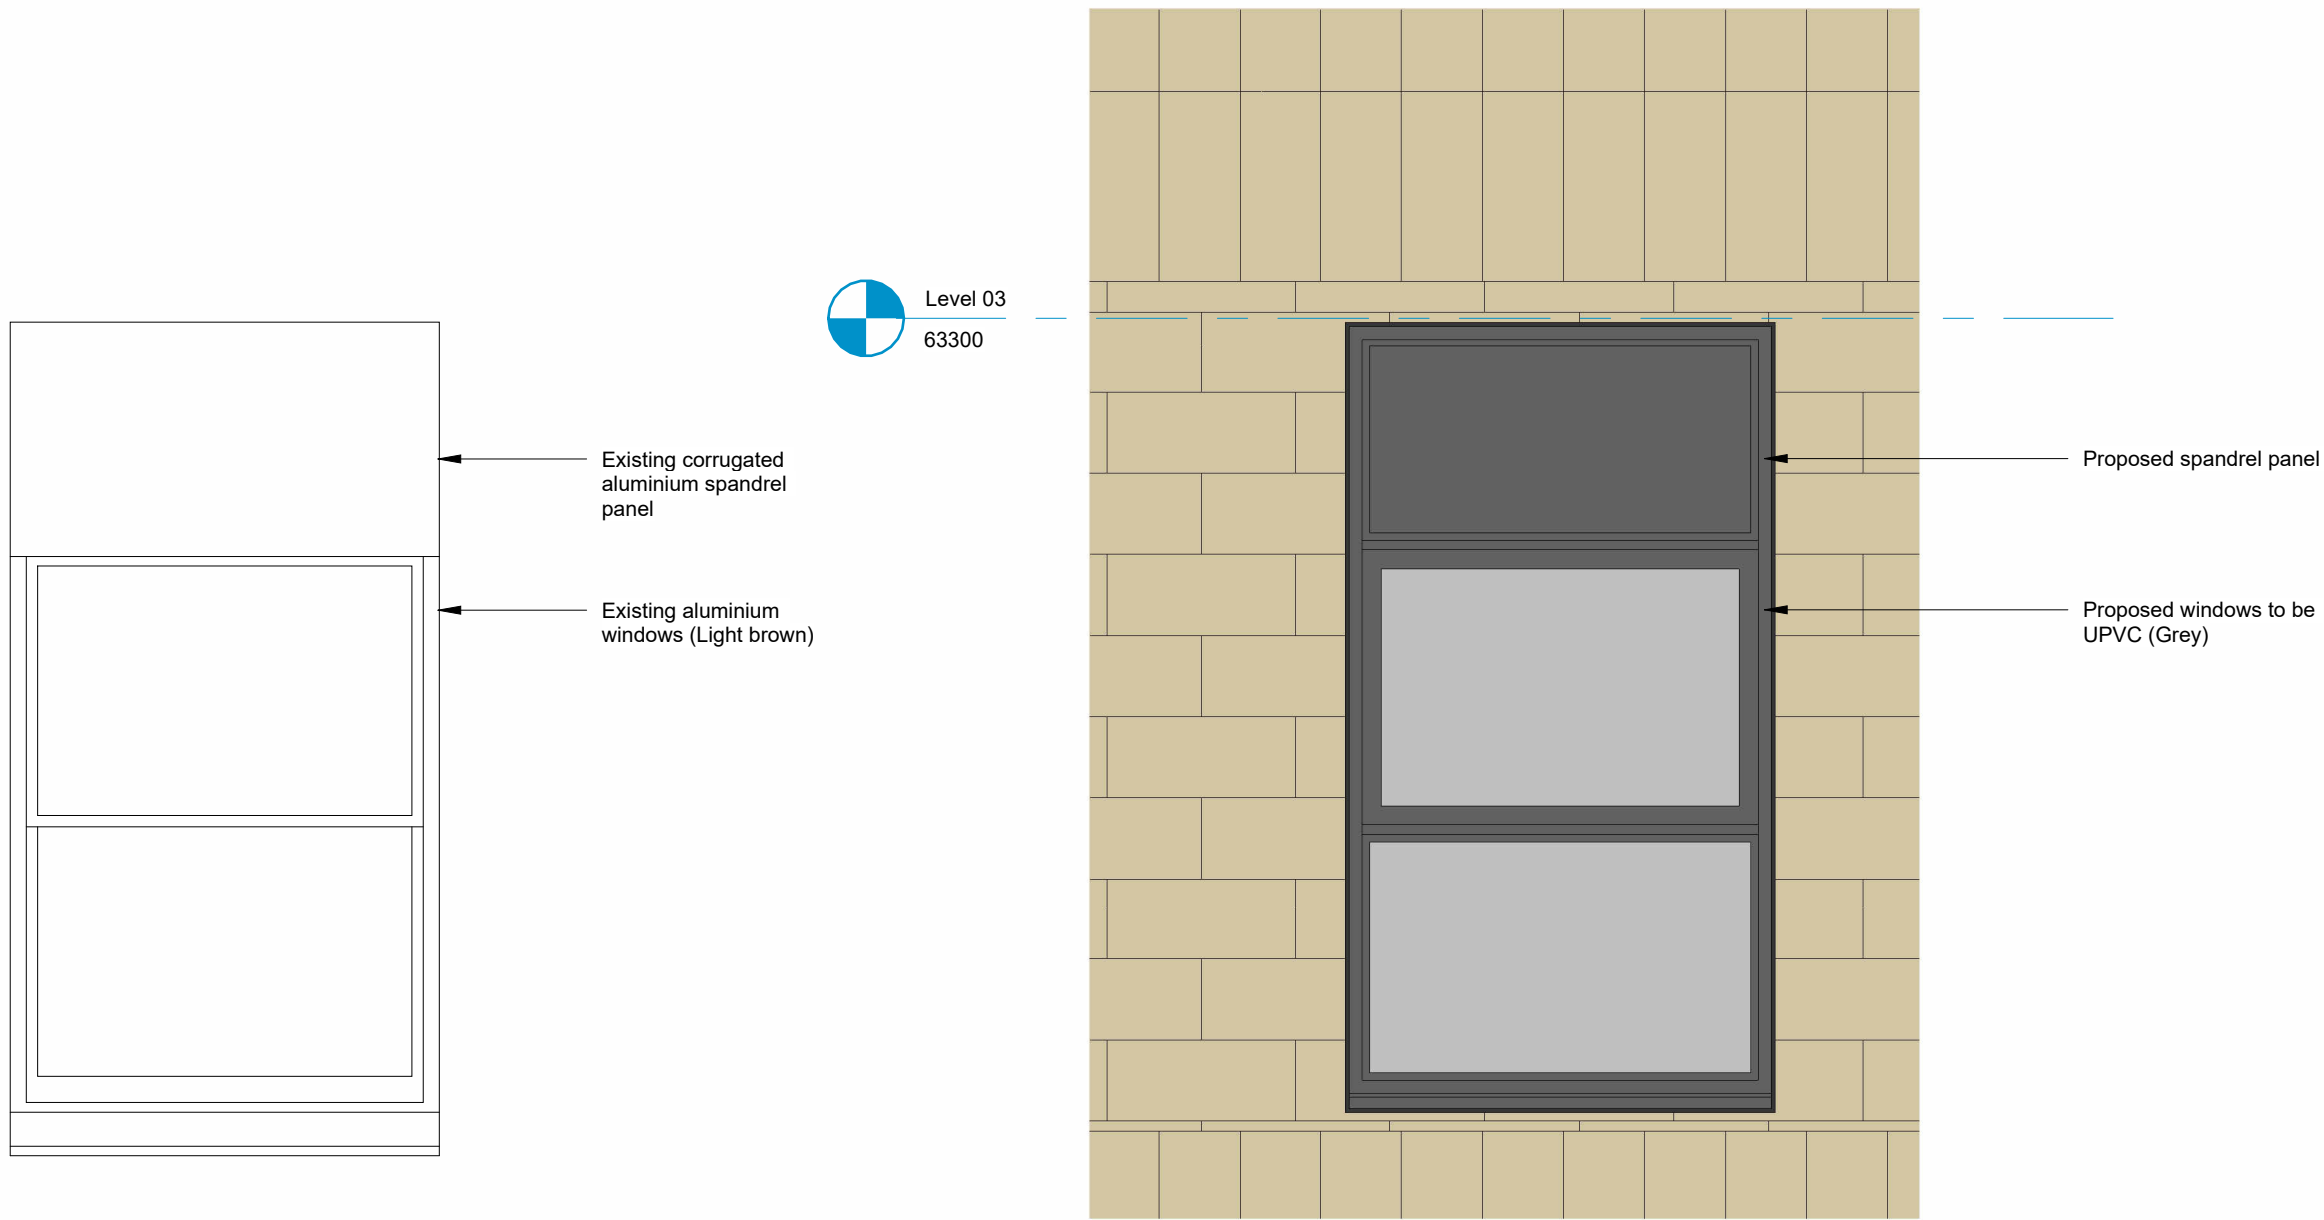


4 Existing Window West Elevation Type 1

1:20

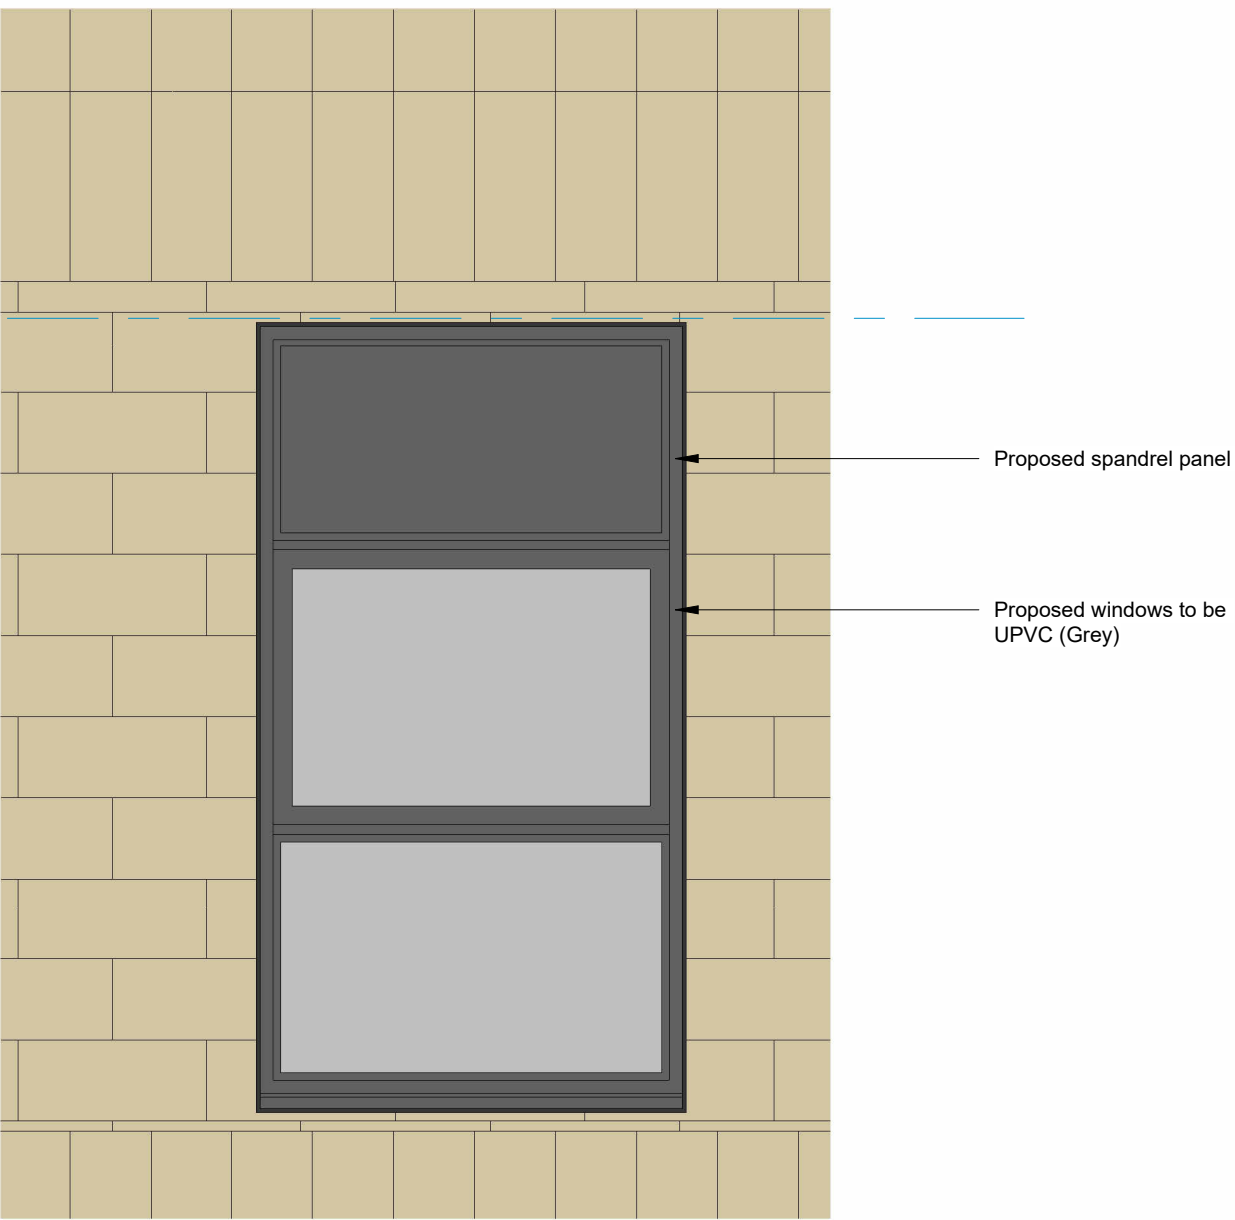


3 Proposed Window West Elevation Type 1

1:20

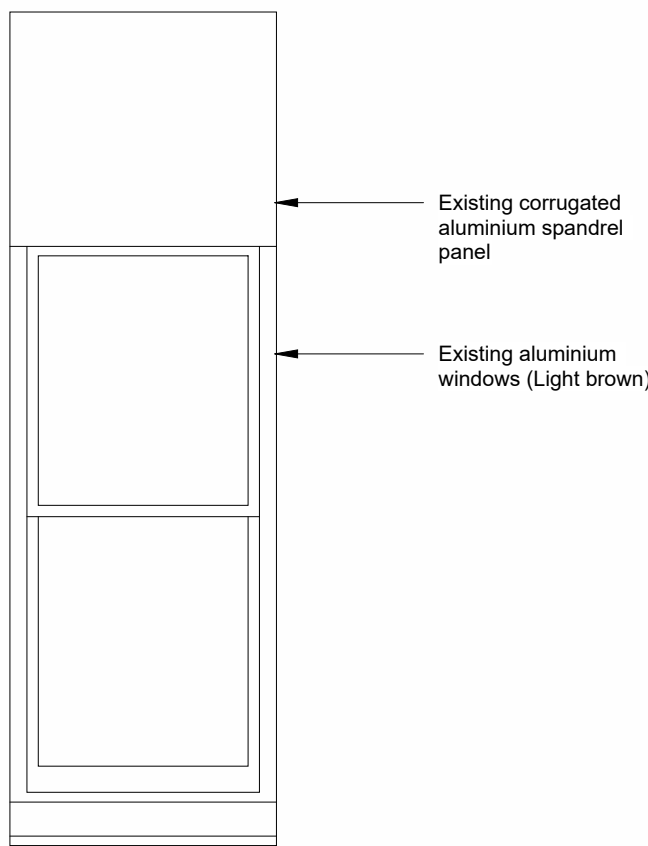

6 Existing Window West Elevation Type 2

1:20

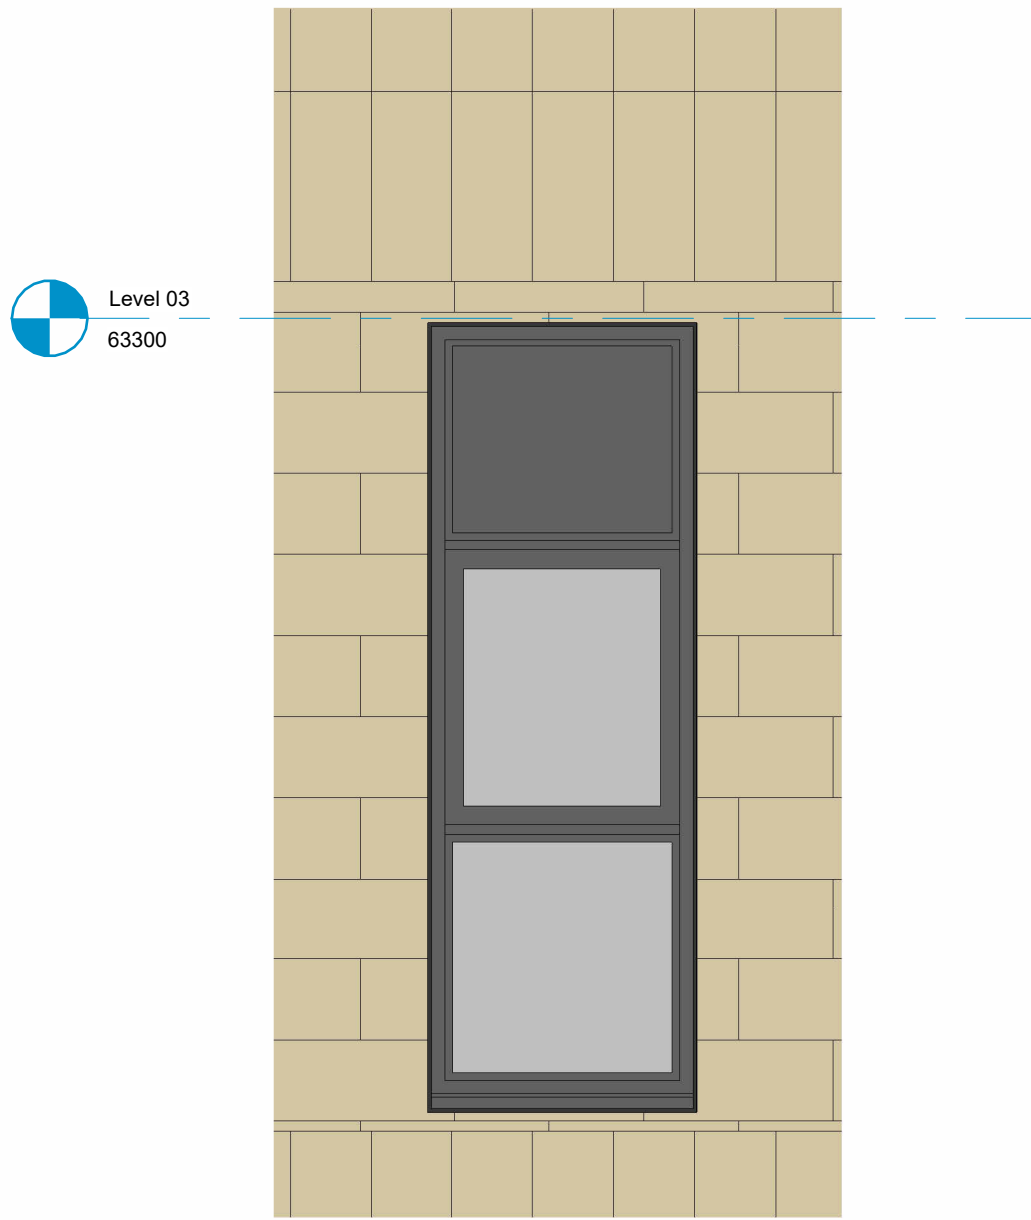

5 Proposed Window West Elevation Type 2

1:20

P03	30.10.25	Planning Issue	AT	TC
P02	09.09.25	Planning Issue	EA	AT
P01	03.04.25	First Issue	AT	TC
Rev	Date	Revision Details	Dr	Ch

westworks

0117 214 1101 www.ecwestworks.com

Client's Name
Abode & Co

Job Title
St Paul's House, Chippenham

Drawing Title
Existing/Proposed South & West Elevations - Window Detail

Scale
1 0 1 2 3 4
1:100 @A1 m

Drawn
AT
Checked
TC
Date
24/01/25

Drawing No
W0974-WW-ZZ-XX-DR-A-0054
Rev
P03

Status

S0 PLANNING