




Front Elevation

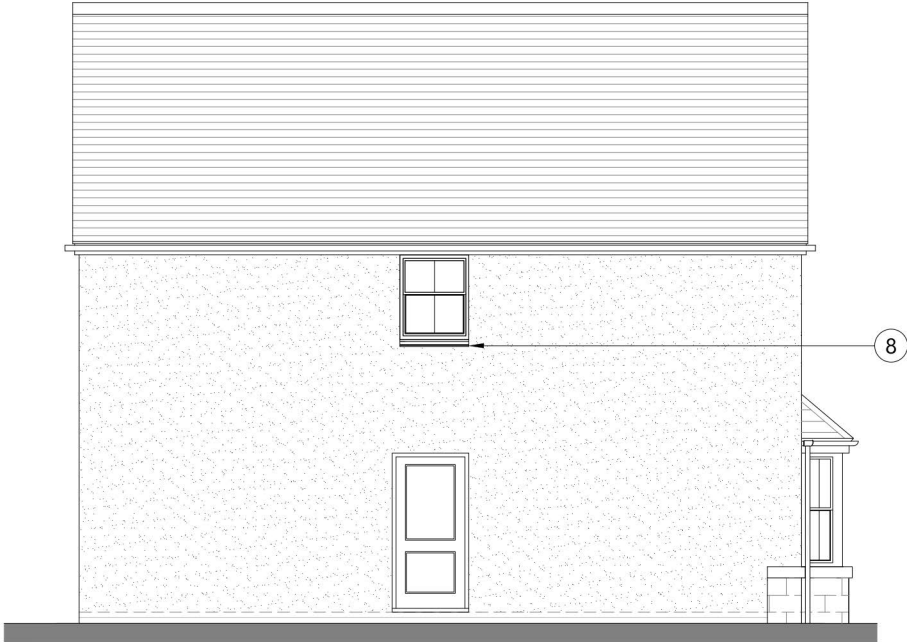

Side Elevation




Rear Elevation



Side Elevation

PLOT No.
As Drawn - 7, 15, 30
Handed - 4, 16, 53

- Materials
(To be read in conjunction with DBML.01, Materials layout drawing)
- 1. Red, grey or brown roof tiles
 - 2. Rendered walls / render Surround
 - 3. N/A
 - 4. N/A
 - 5. Stone - recon dressed
 - 6. N/A
 - 7. Stone header / Surround / Band
 - 8. Red tile cill
 - 9. Stone Quoins
 - 10. N/A
 - 11. Cream windows
 - 12. N/A
 - 13. Black UPVC fascias & bargeboards
 - 14. Black rainwater goods
 - 15. N/A
 - 16. N/A

 

Rev	Description	Date	Au	Ch
A	Planning issue	17.10.25	ZC	
B	Front elevation coloured	31.10.25	VB	ZC
C	Bay added	26.01.26	ZC	

Project	Melksham Road, Holt			
Drawing	House Type Foxham Option 1 Elevations			
Client	Redcliffe Homes Ltd			
Job no.	REDC250257	Date	24.09.25	
Dwg no.	HT.FOX.e.1	Rev.	C	
Author	ZC	Checker	ZC	Scale 1:100 at A3
Status	PLANNING		Office	Romsey
Client ref.				

