


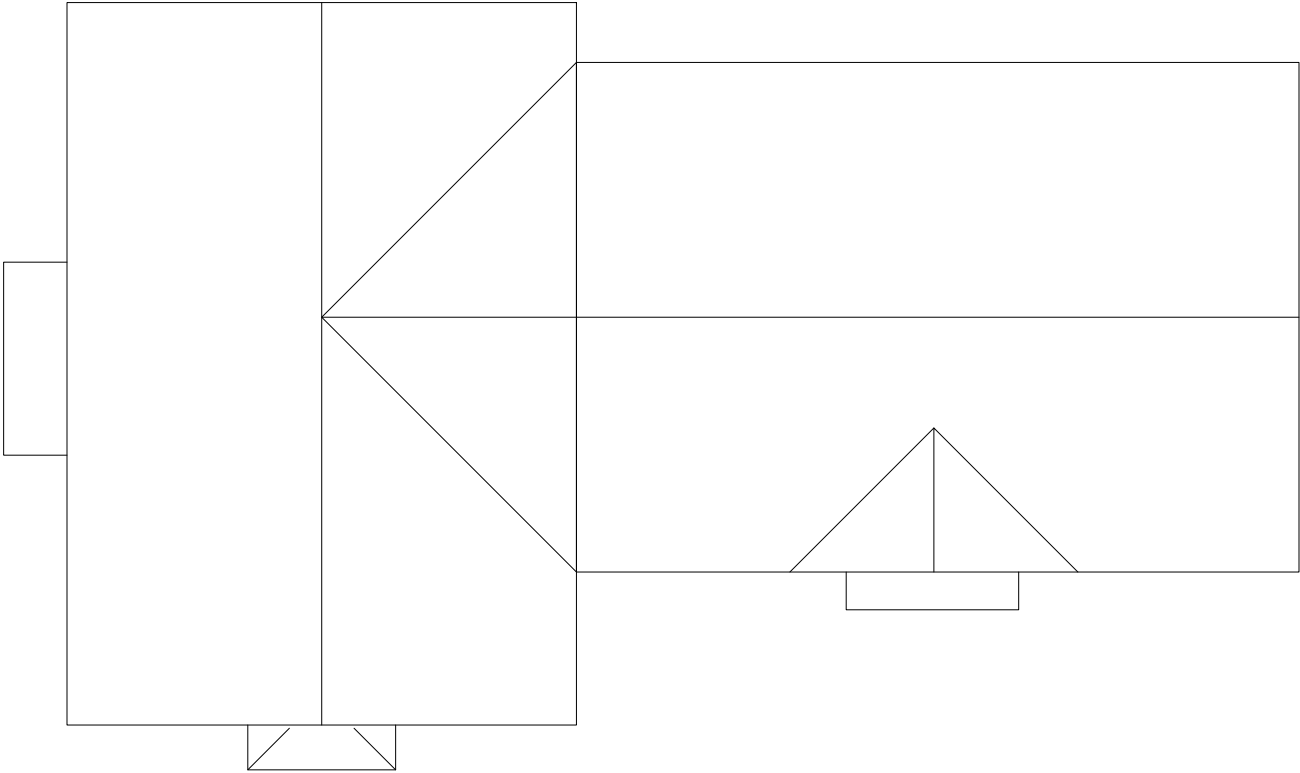

Roof Plan



Romsey	T:01794 367703
Portishead	T:01275 407000
London	T:01794 367703

www.thrivearchitects.co.uk

This drawing is the copyright of Thrive Architects Ltd ©. All rights reserved. Ordnance Survey Data © Crown Copyright. All rights reserved. Licence No. 100007359. Permission is granted to scale from this drawing for the purposes of **Local Authority Planning Applications only**. For all other purposes DO NOT scale from this drawing. Contractors, sub-contractors and suppliers are to check all relevant dimensions and levels of the site and building before commencing any shop drawings or building work. Any discrepancies should be recorded to the Architect. Where applicable this drawing is to be read in conjunction with the Consultants' drawings / Clients' Construction Specification.

Rev	Description	Date	Au	Ch
A	Planning issue	17.10.25	ZC	
B	Bay added, floor area adjusted	28.01.26	ZC	

Project	Melksham Road, Holt			
Drawing	House Block 5 Roof Plan			
Client	Redcliffe Homes			
Job no.	REDC250527	Date	24.09.25	
Dwg no.	HB.5.p.2	Rev.	B	
Author	ZC	Checker	ZC	Scale 1:100 at A3
Status	PLANNING		Office	Romsey
Client ref.				

