


NOTES

1. ALL DIMENSIONS AND LEVELS TO BE CHECKED ON SITE PRIOR TO SETTING OUT OR MANUFACTURE. ANY DISCREPANCIES BETWEEN SITE, DRAWING OR SPECIFICATION TO BE REPORTED TO THE ARCHITECT IMMEDIATELY.

2. THIS DRAWING IS THE COPYRIGHT OF ALEX TART ARCHITECTS

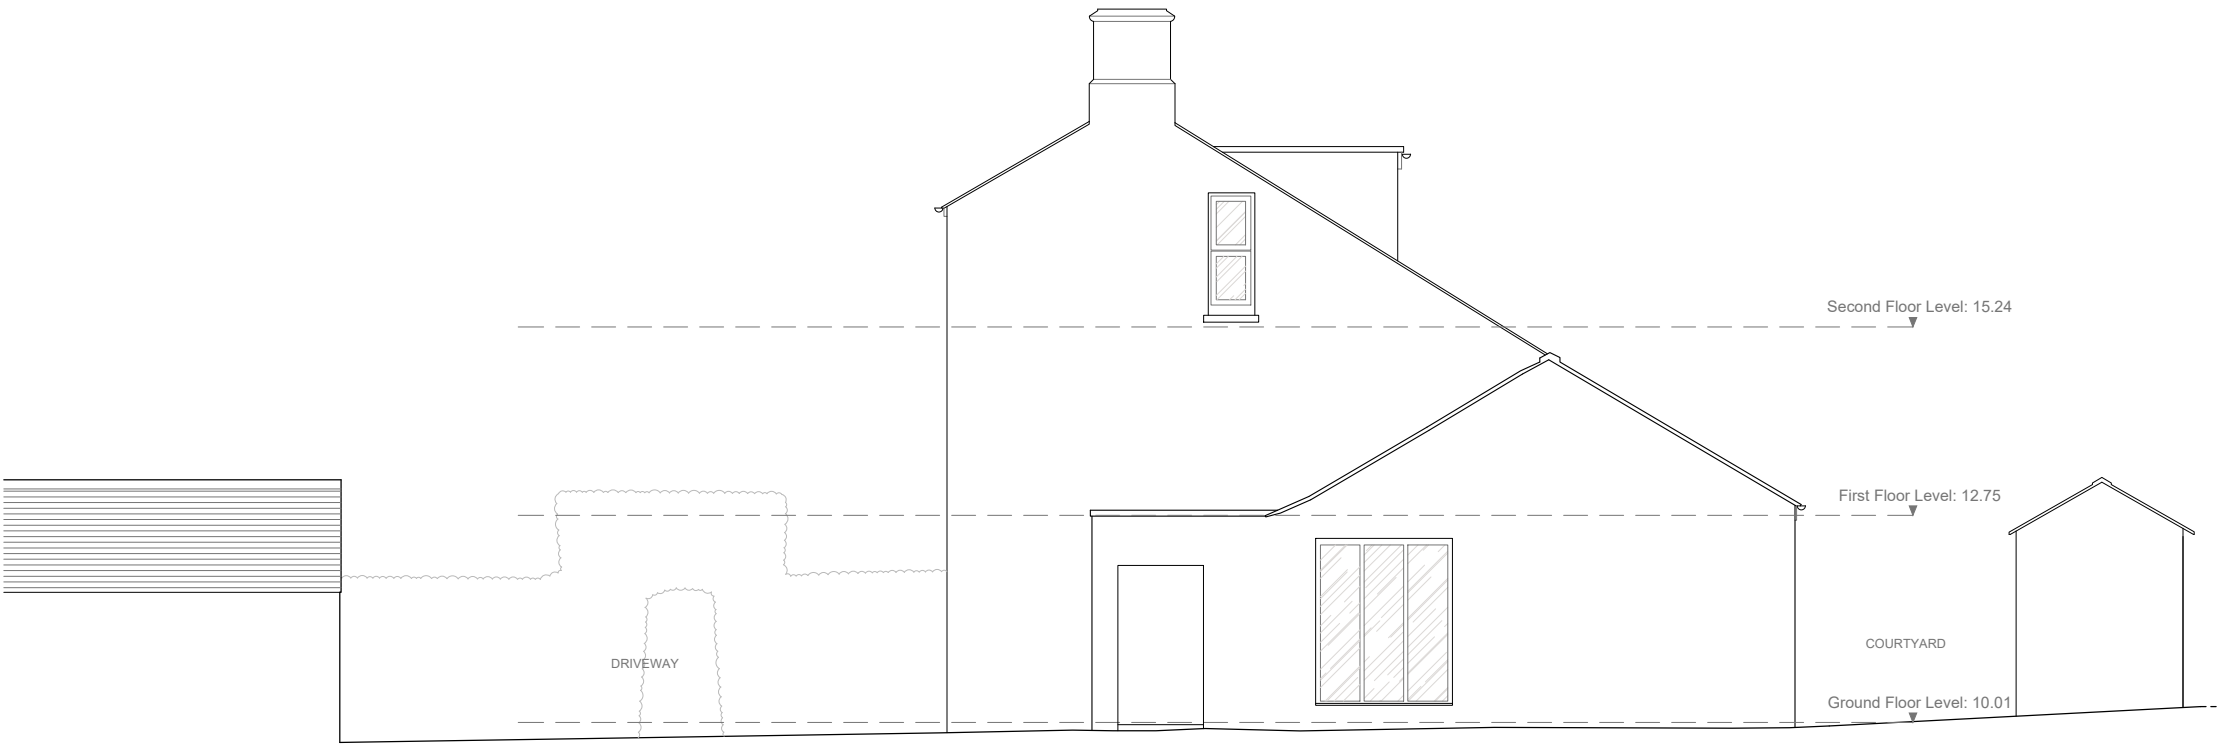

ALEX TART ARCHITECTS

THE LANDING, TILEMAN HOUSE,
UPPER RICHMOND RD, PUTNEY
LONDON, SW15 2TL

TEL: 020 3937 8989
Email: office@alextartarchitects.com

Project
191_ Rosemead

Site
**Rosemead, Culver Gardens,
Malmesbury, Wiltshire SN16 9BY**

Drawing Title
Existing East Elevation

Scale	Date	Drawn	Checked
1:50@A1 1:100@A3	23.01.2025	JR / FB	AT

Drawing No.	Revision
E 07.0	-

Existing East Elevation
Scale 1:50@A1 Scale 1:100@A3