



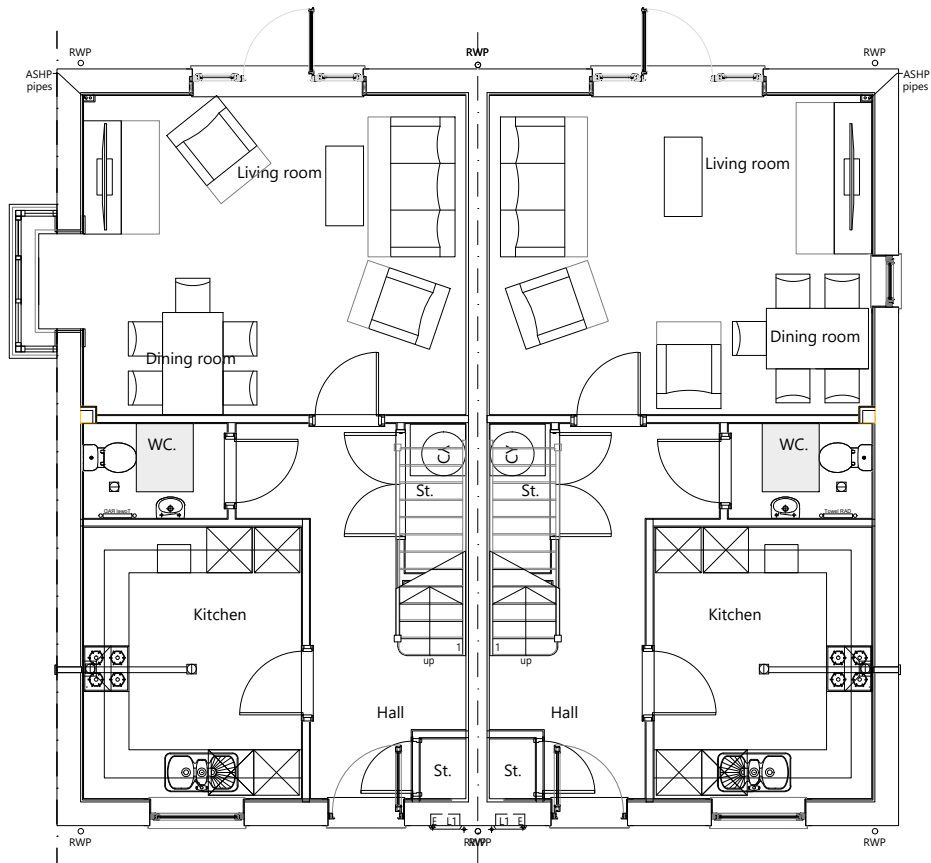

Ground Floor Plan

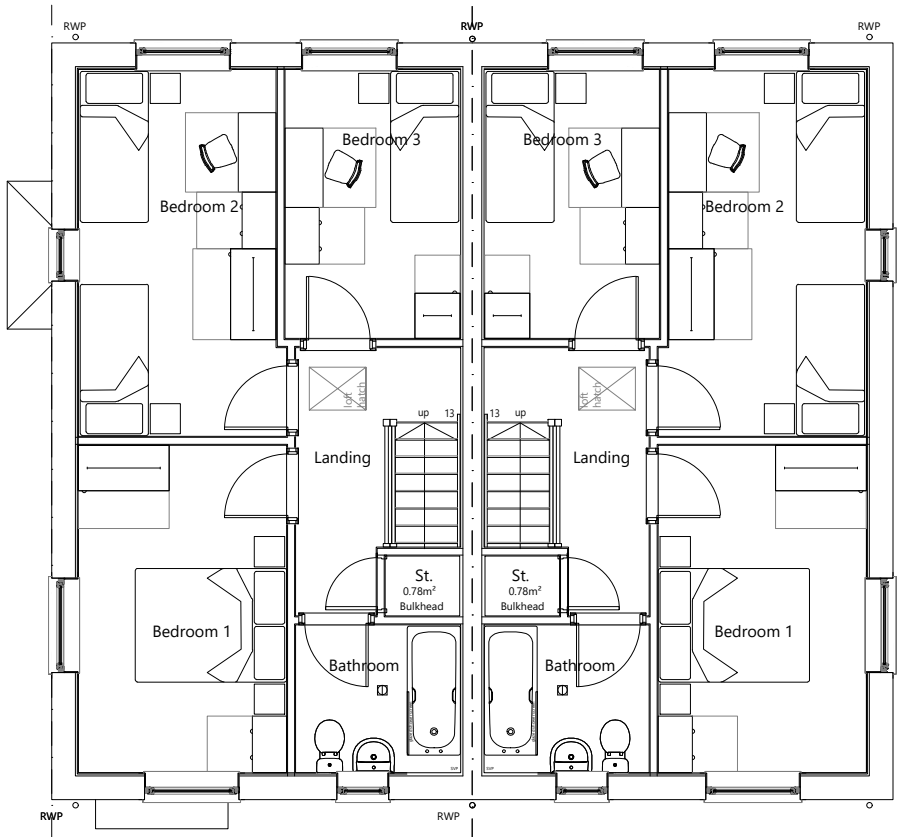

First Floor Plan

Total Internal Floor Area:
GIA = 96.16m² / 1035.05ft²
NIA = 94.12m² / 1013.09ft²

House Type	3B5P	Variation	Option	House Type	3B5P	Variation	Option
Bedrooms	3	Persons	5	Bedrooms	3	Persons	5
Sq.ft	1012	Sq.m	94.06	Sq.ft	1019	Sq.m	94.71

PLOT No.
As Drawn - 40 - 41
Handed -

scale 1:100



Romsey T:01794 367703
Portishead T:01275 407000
London T:01794 367703

www.thrivearchitects.co.uk

This drawing is the copyright of Thrive Architects Ltd ©. All rights reserved. Ordnance Survey Data © Crown Copyright. All rights reserved. Licence No. 100007359. Permission is granted to scale from this drawing for the purposes of Local Authority Planning Applications only. For all other purposes DO NOT scale from this drawing. Contractors, sub-contractors and suppliers are to check all relevant dimensions and levels of the site and building before commencing any shop drawings or building work. Any discrepancies should be recorded to the Architect. Where applicable this drawing is to be read in conjunction with the Consultants' drawings / Clients' Construction Specification.

Rev	Description	Date	Au	Ch
A	Planning issue	17.10.25	ZC	

Project	Melksham Road, Holt		
Drawing	House Block 8 Floor Plans		
Client	Redcliffe Homes Ltd		
Job no.	REDC250257	Date	24.09.25
Dwg no.	HB8.p	Rev.	A
Author	ZC	Checker	ZC
Status	PLANNING	Scale	1:100 at A3
Client ref.		Office	Romsey

