

CHRIS

HYDE


3 Potley Lane
Corsham, Wilts
SN13 9RY
01225811057

Project
5 The Turnings
Corsham SN13 9DE

Drawing
Floor Plans as
Existing


Scale
1:50
Drawing No.
2671/1
Date
Feb 2006
Drawn
CH

1:50 at A3 size.

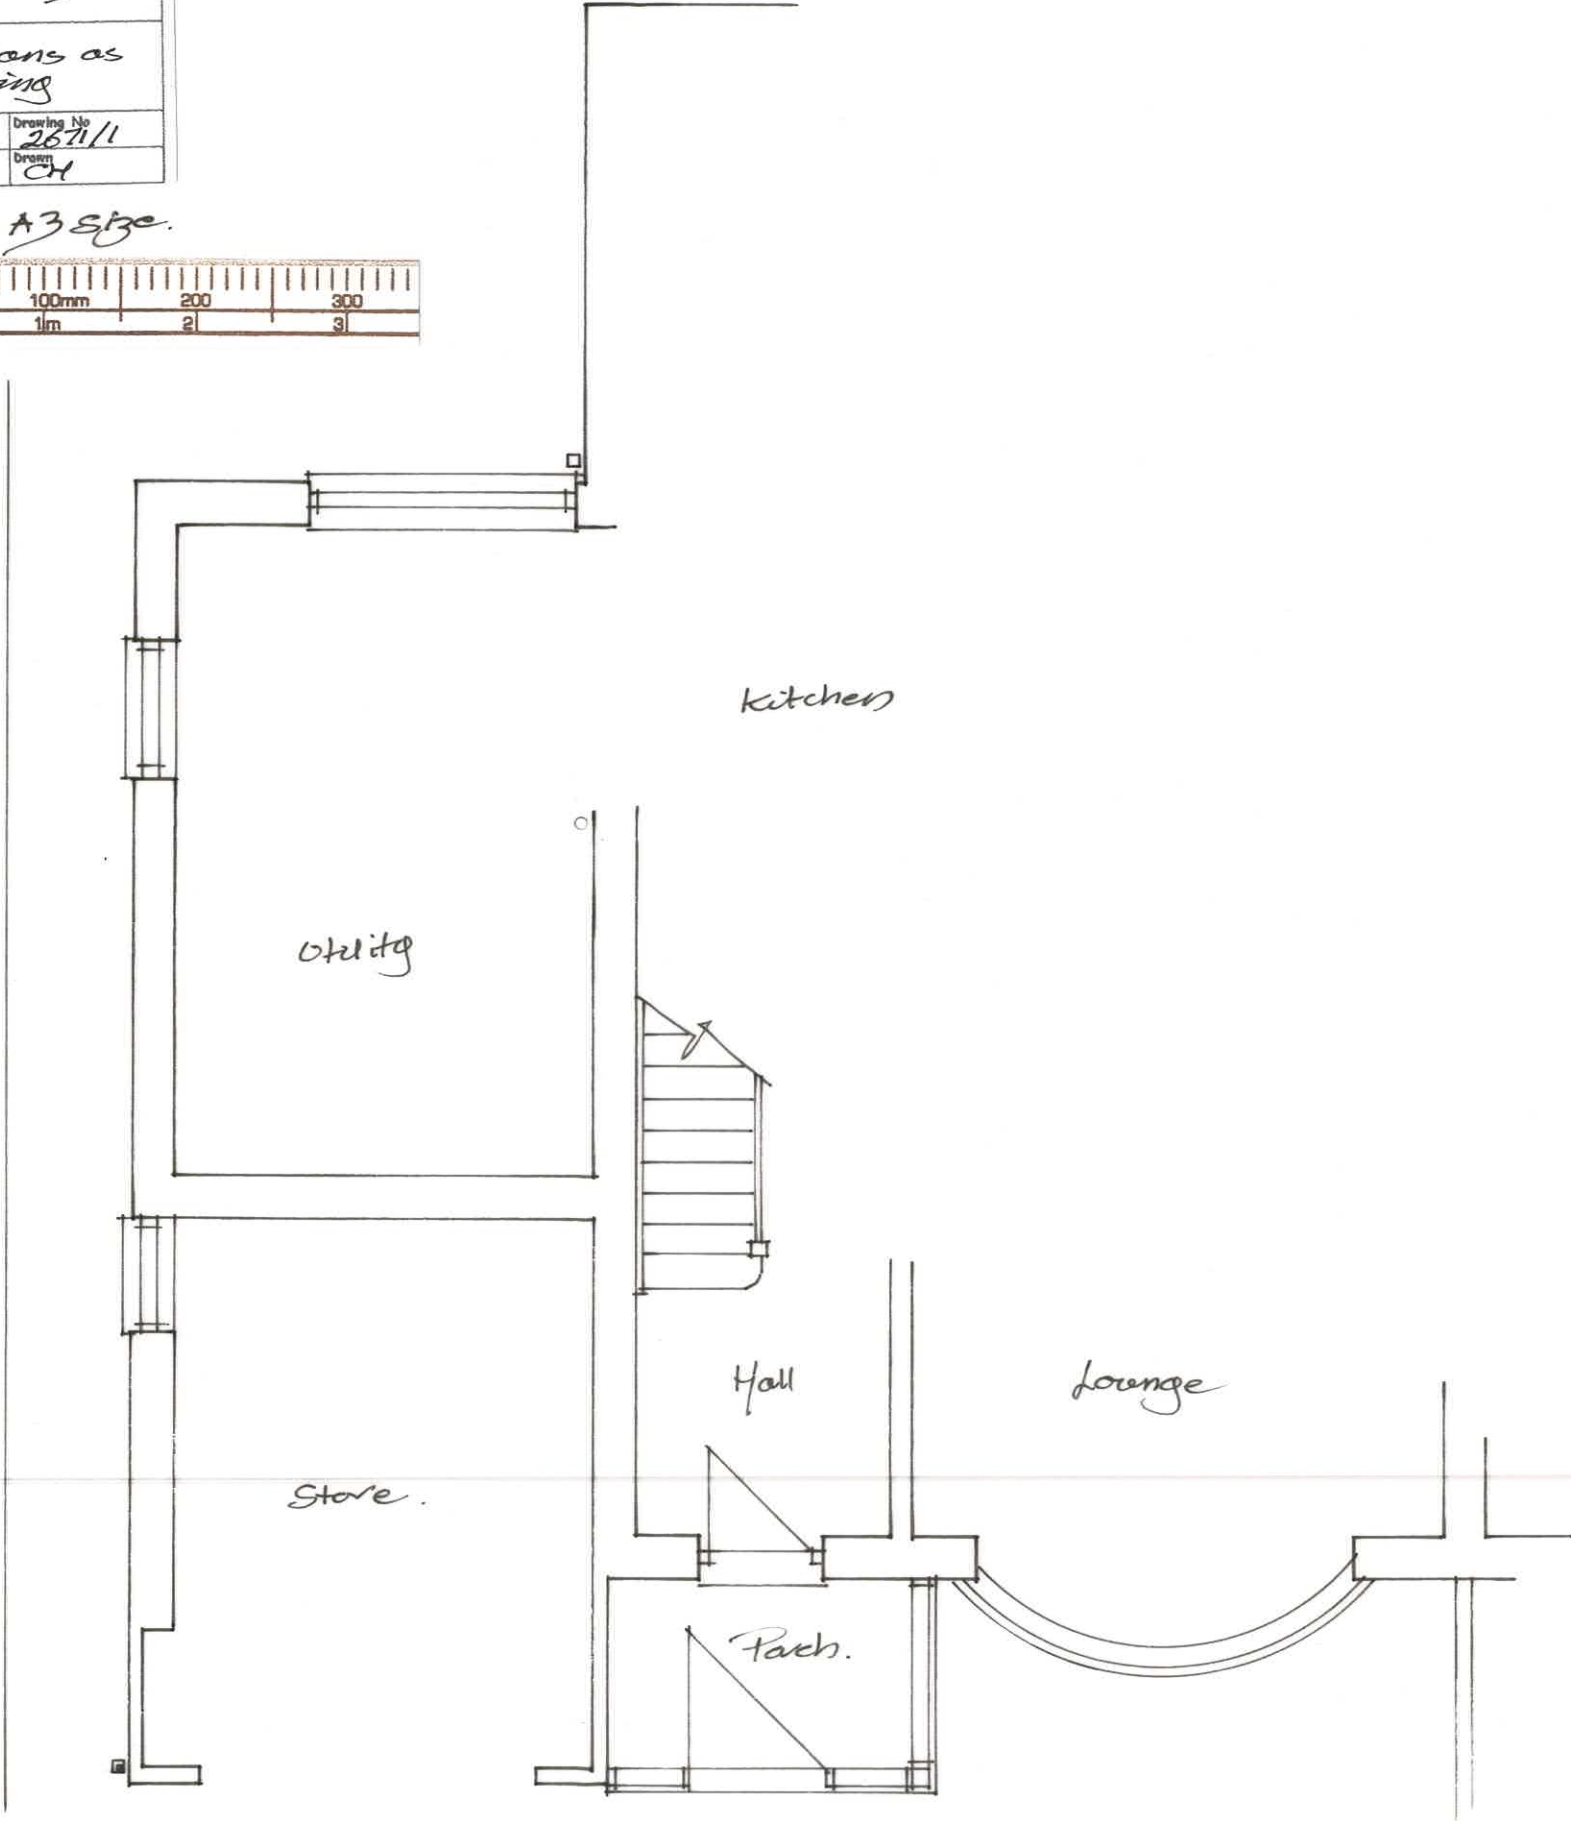

Ground Floor.

Plans Existing 1:50

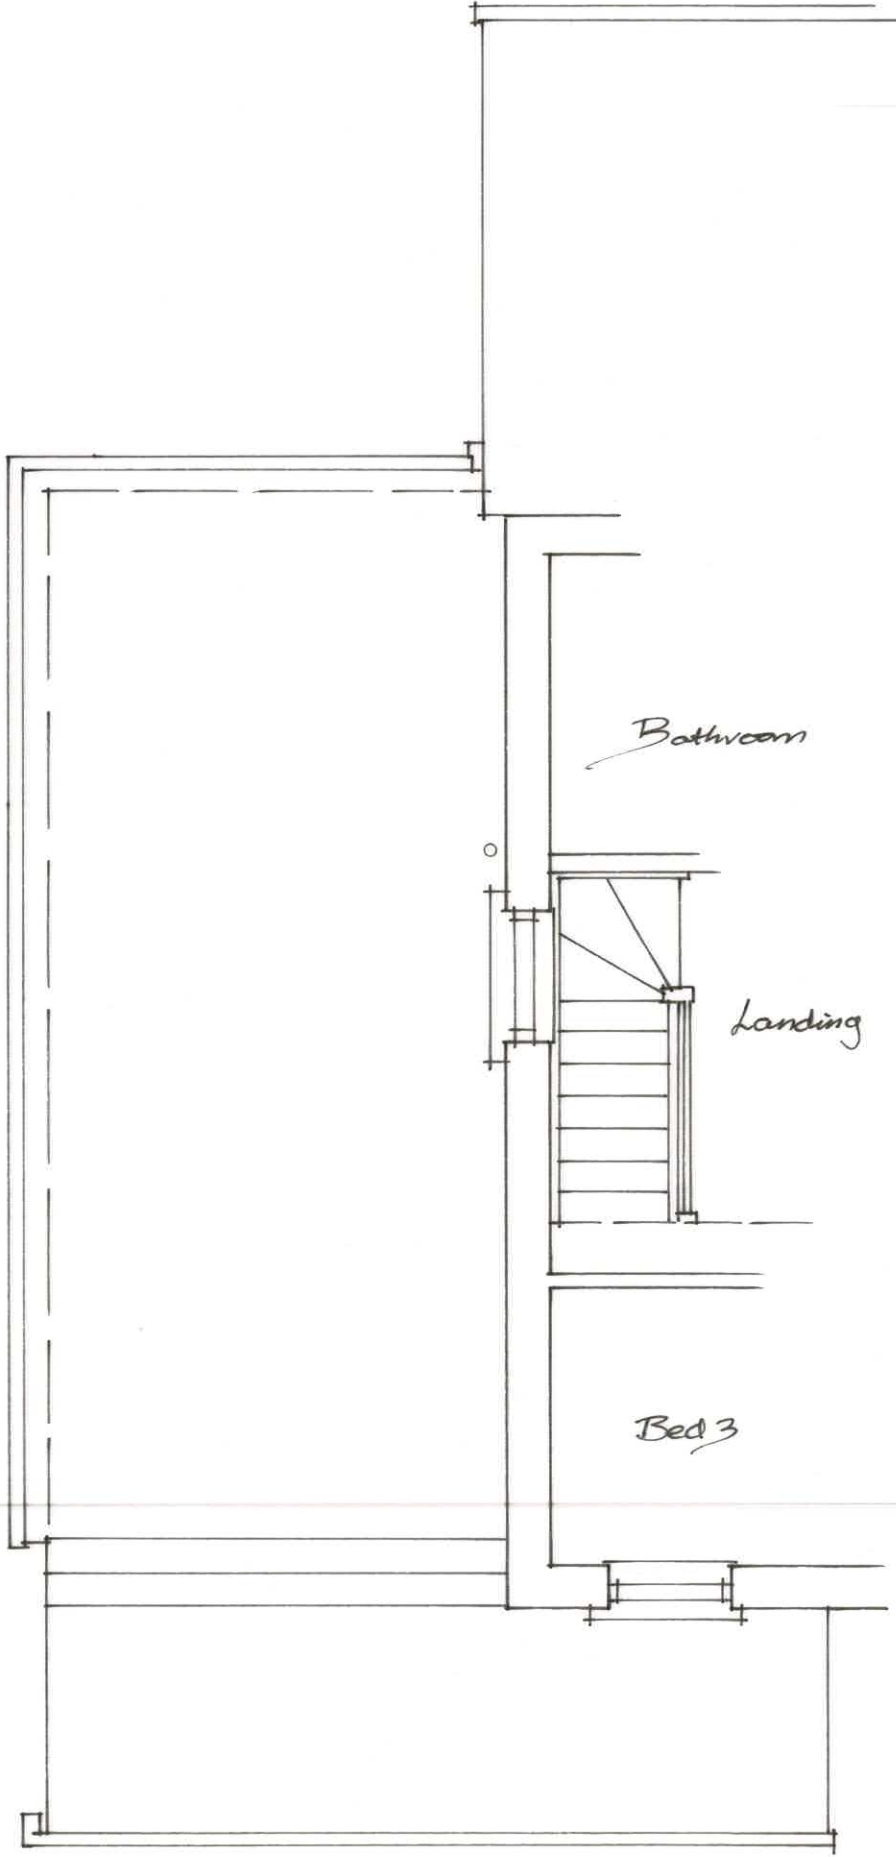

First Floor.