



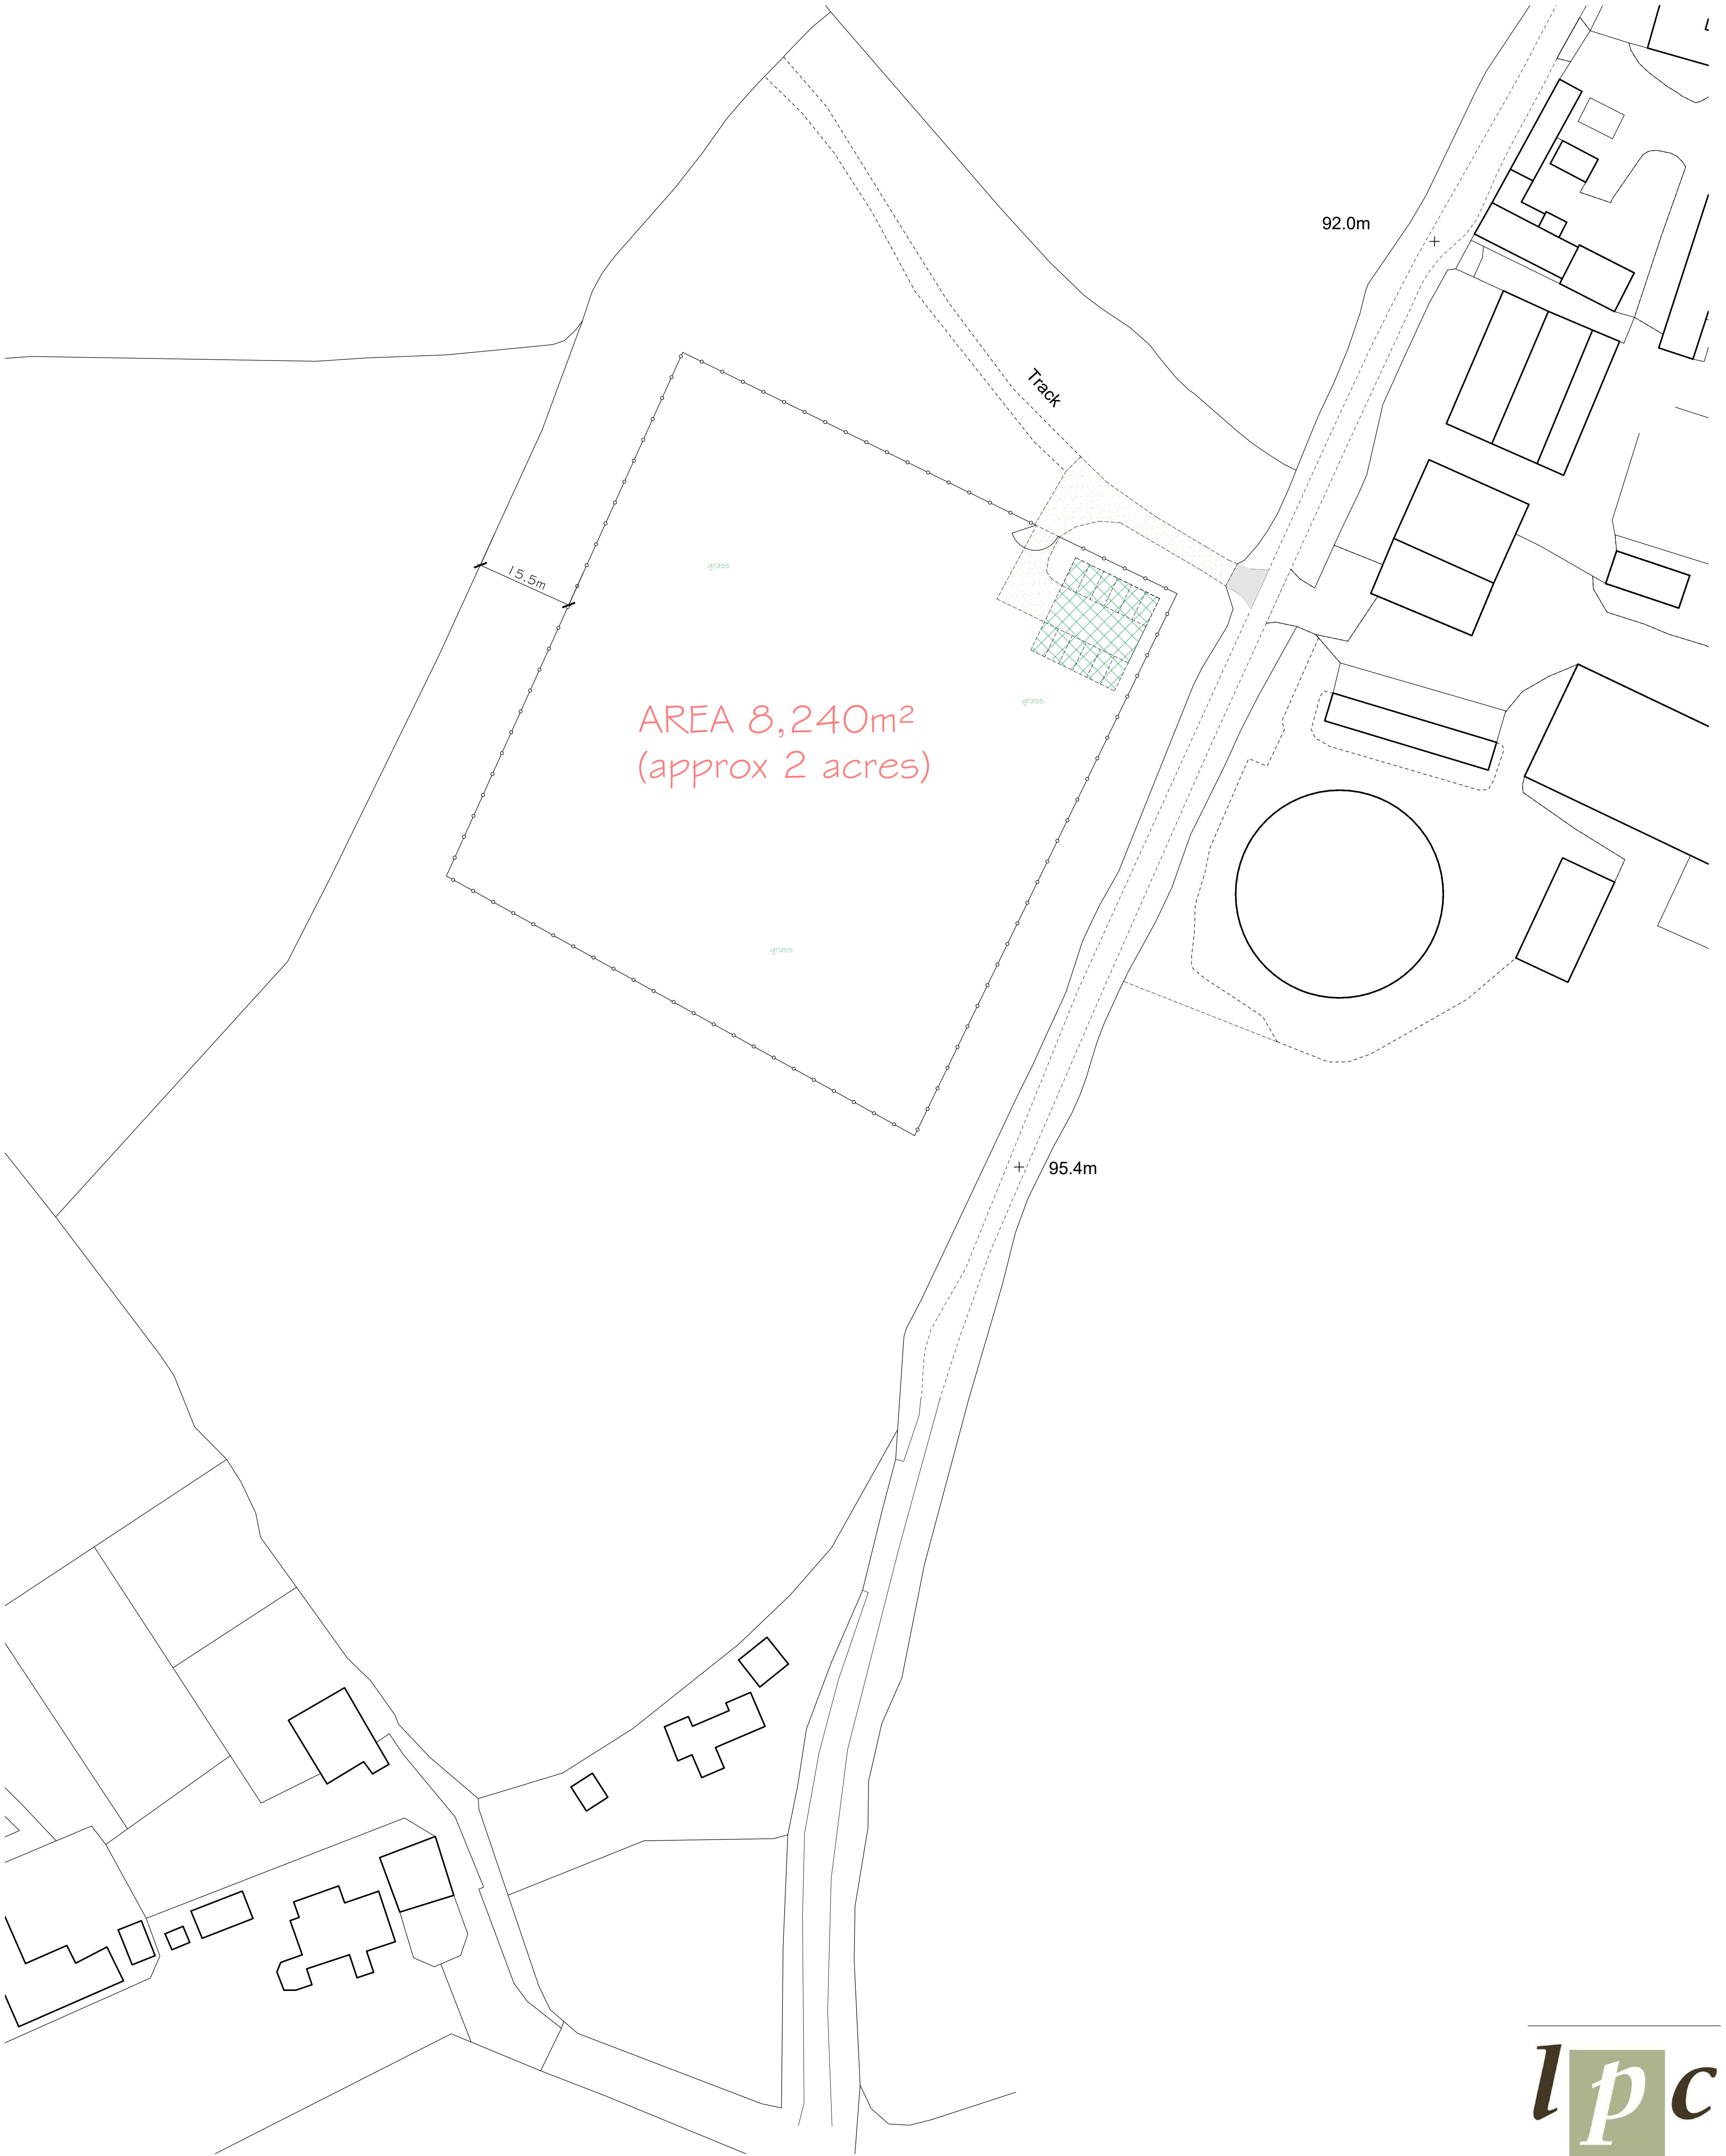

-  Bituminous surface 5m deep
-  Compacted hard core vehicle access
-  Grass mesh support for vehicle parking
-  1.8m agricultural timber post & wire fencing
-  grass
-  grassed area

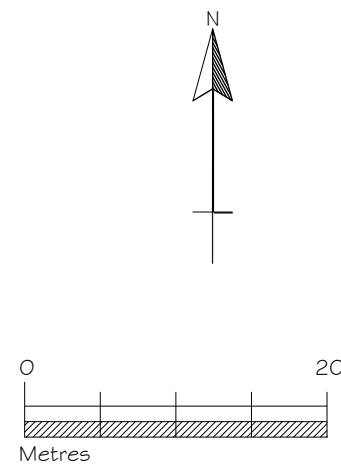

lpc
TOWN AND COUNTRY PLANNING DEVELOPMENT CONSULTANTS

LPC (TRULL) LTD.,
TRULL, TETBURY, GLOUCESTERSHIRE GL6 8SQ
Tel: 01285 641433 email: admin@lpctrull.com

Client
Mr D Maidment

Project
Street Farm, Cleverton,
Chippenham,
Wiltshire SN15 5BS

Drawing
PROPOSED SITE PLAN

Date: February 2026 Scale: 1:500 @ A1
Drawing Number
LPC 5870 PR 01