
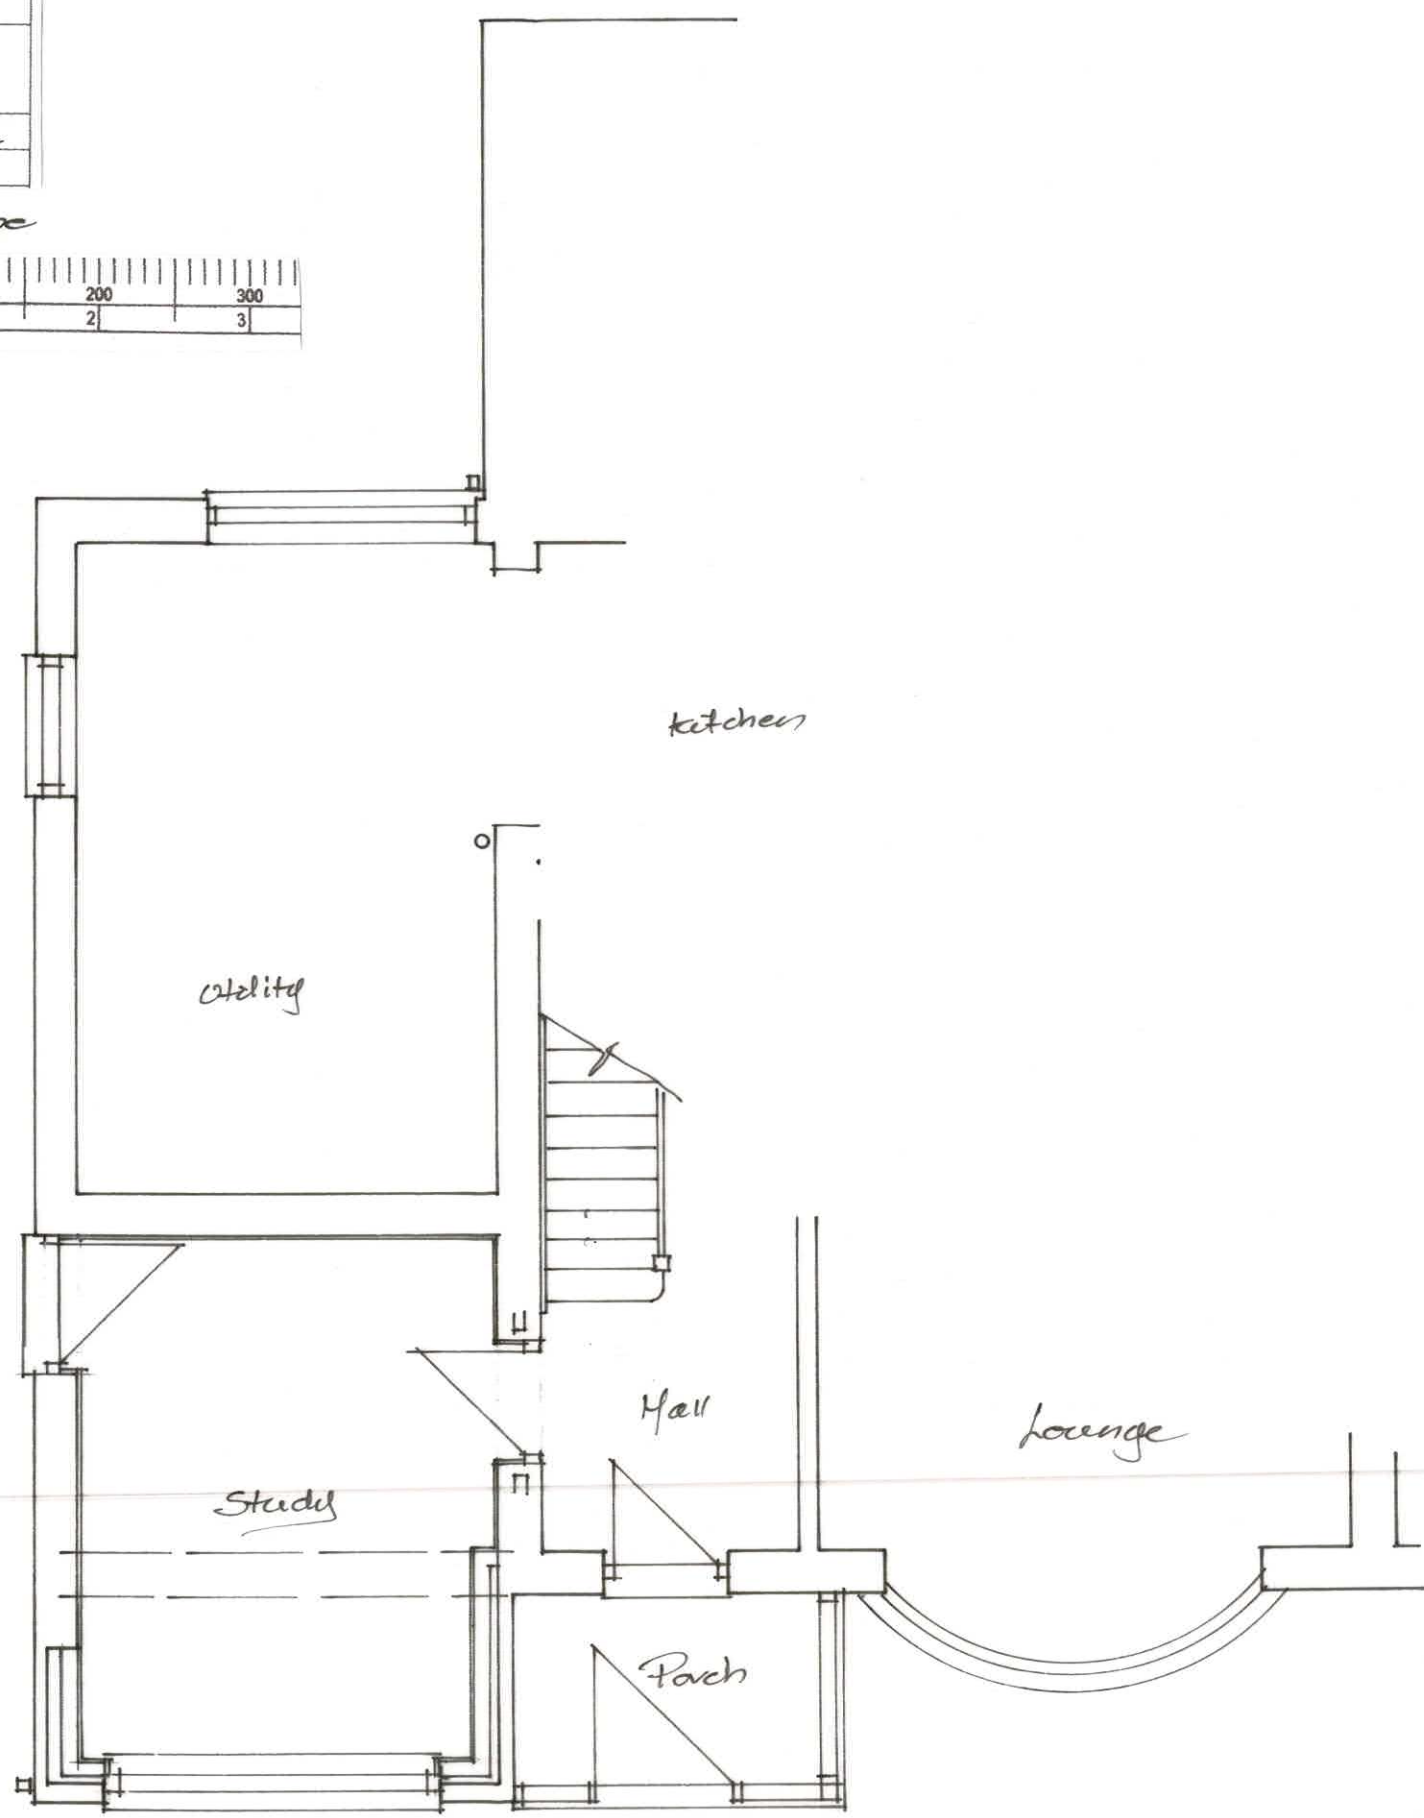


Project *5 The Tanning
 Corsham SN13 9DE*

Drawing
*Floor Plans
 Proposed*


Scale *1:50*
 Drawing No *2611/2*
 Date *March 26*
 Drawn *CH*

Drawn at A3 size

 

Ground Floor

Plans 1:50

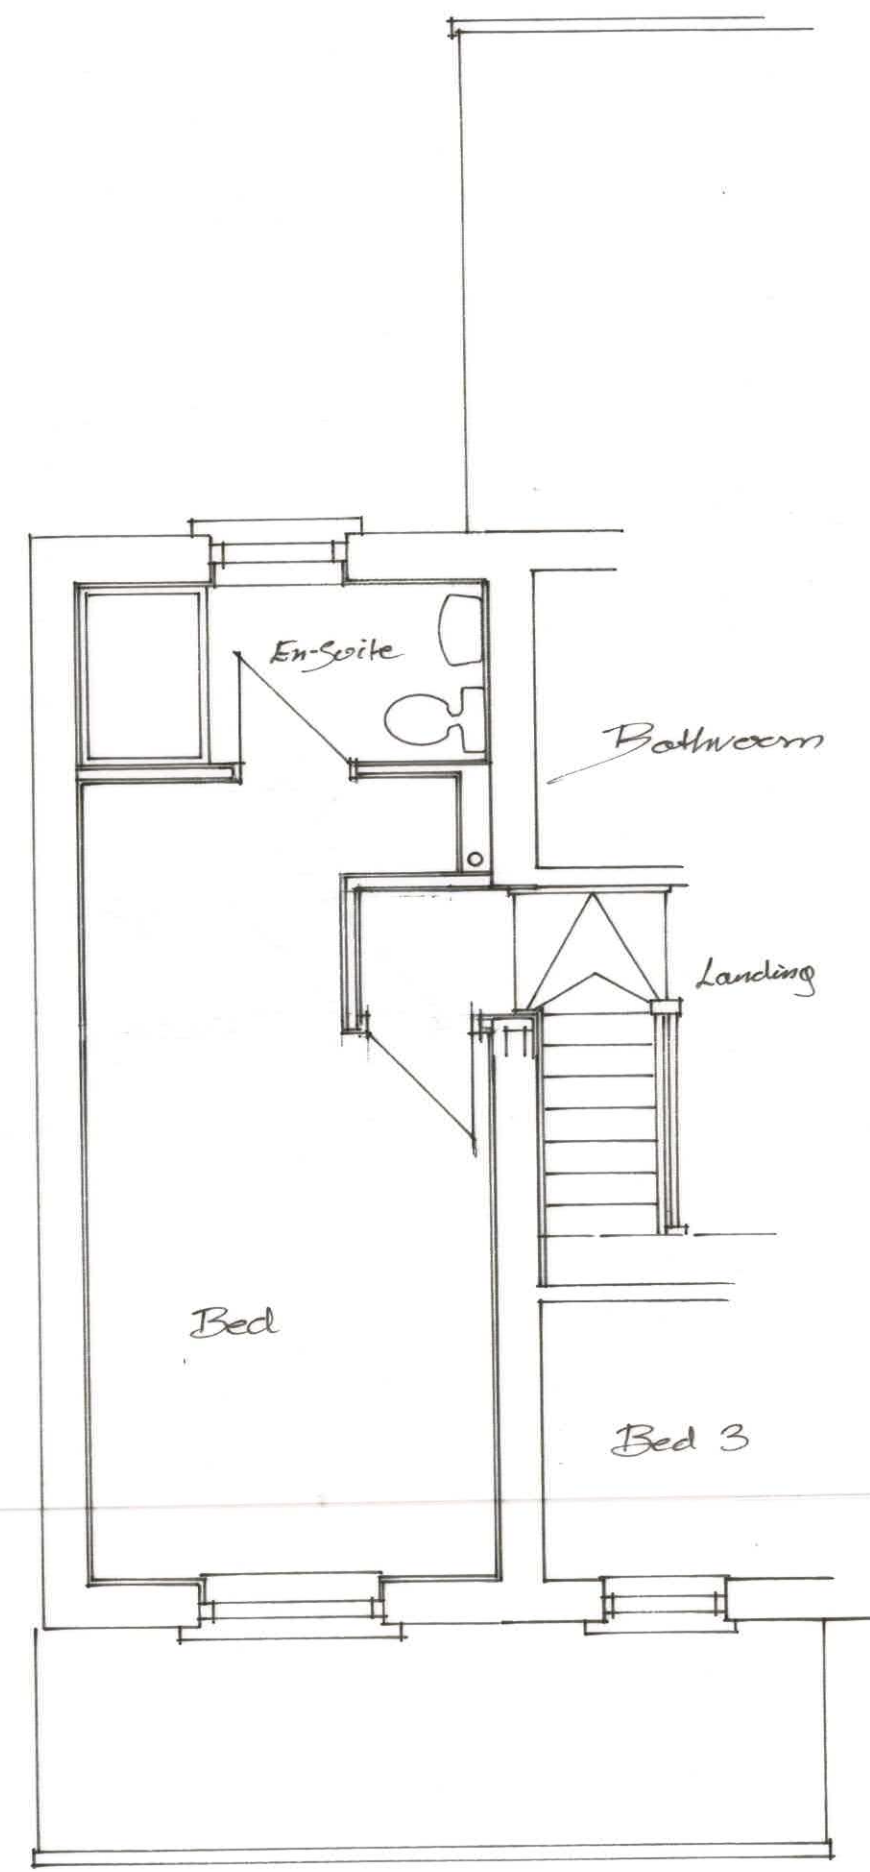

First Floor.