




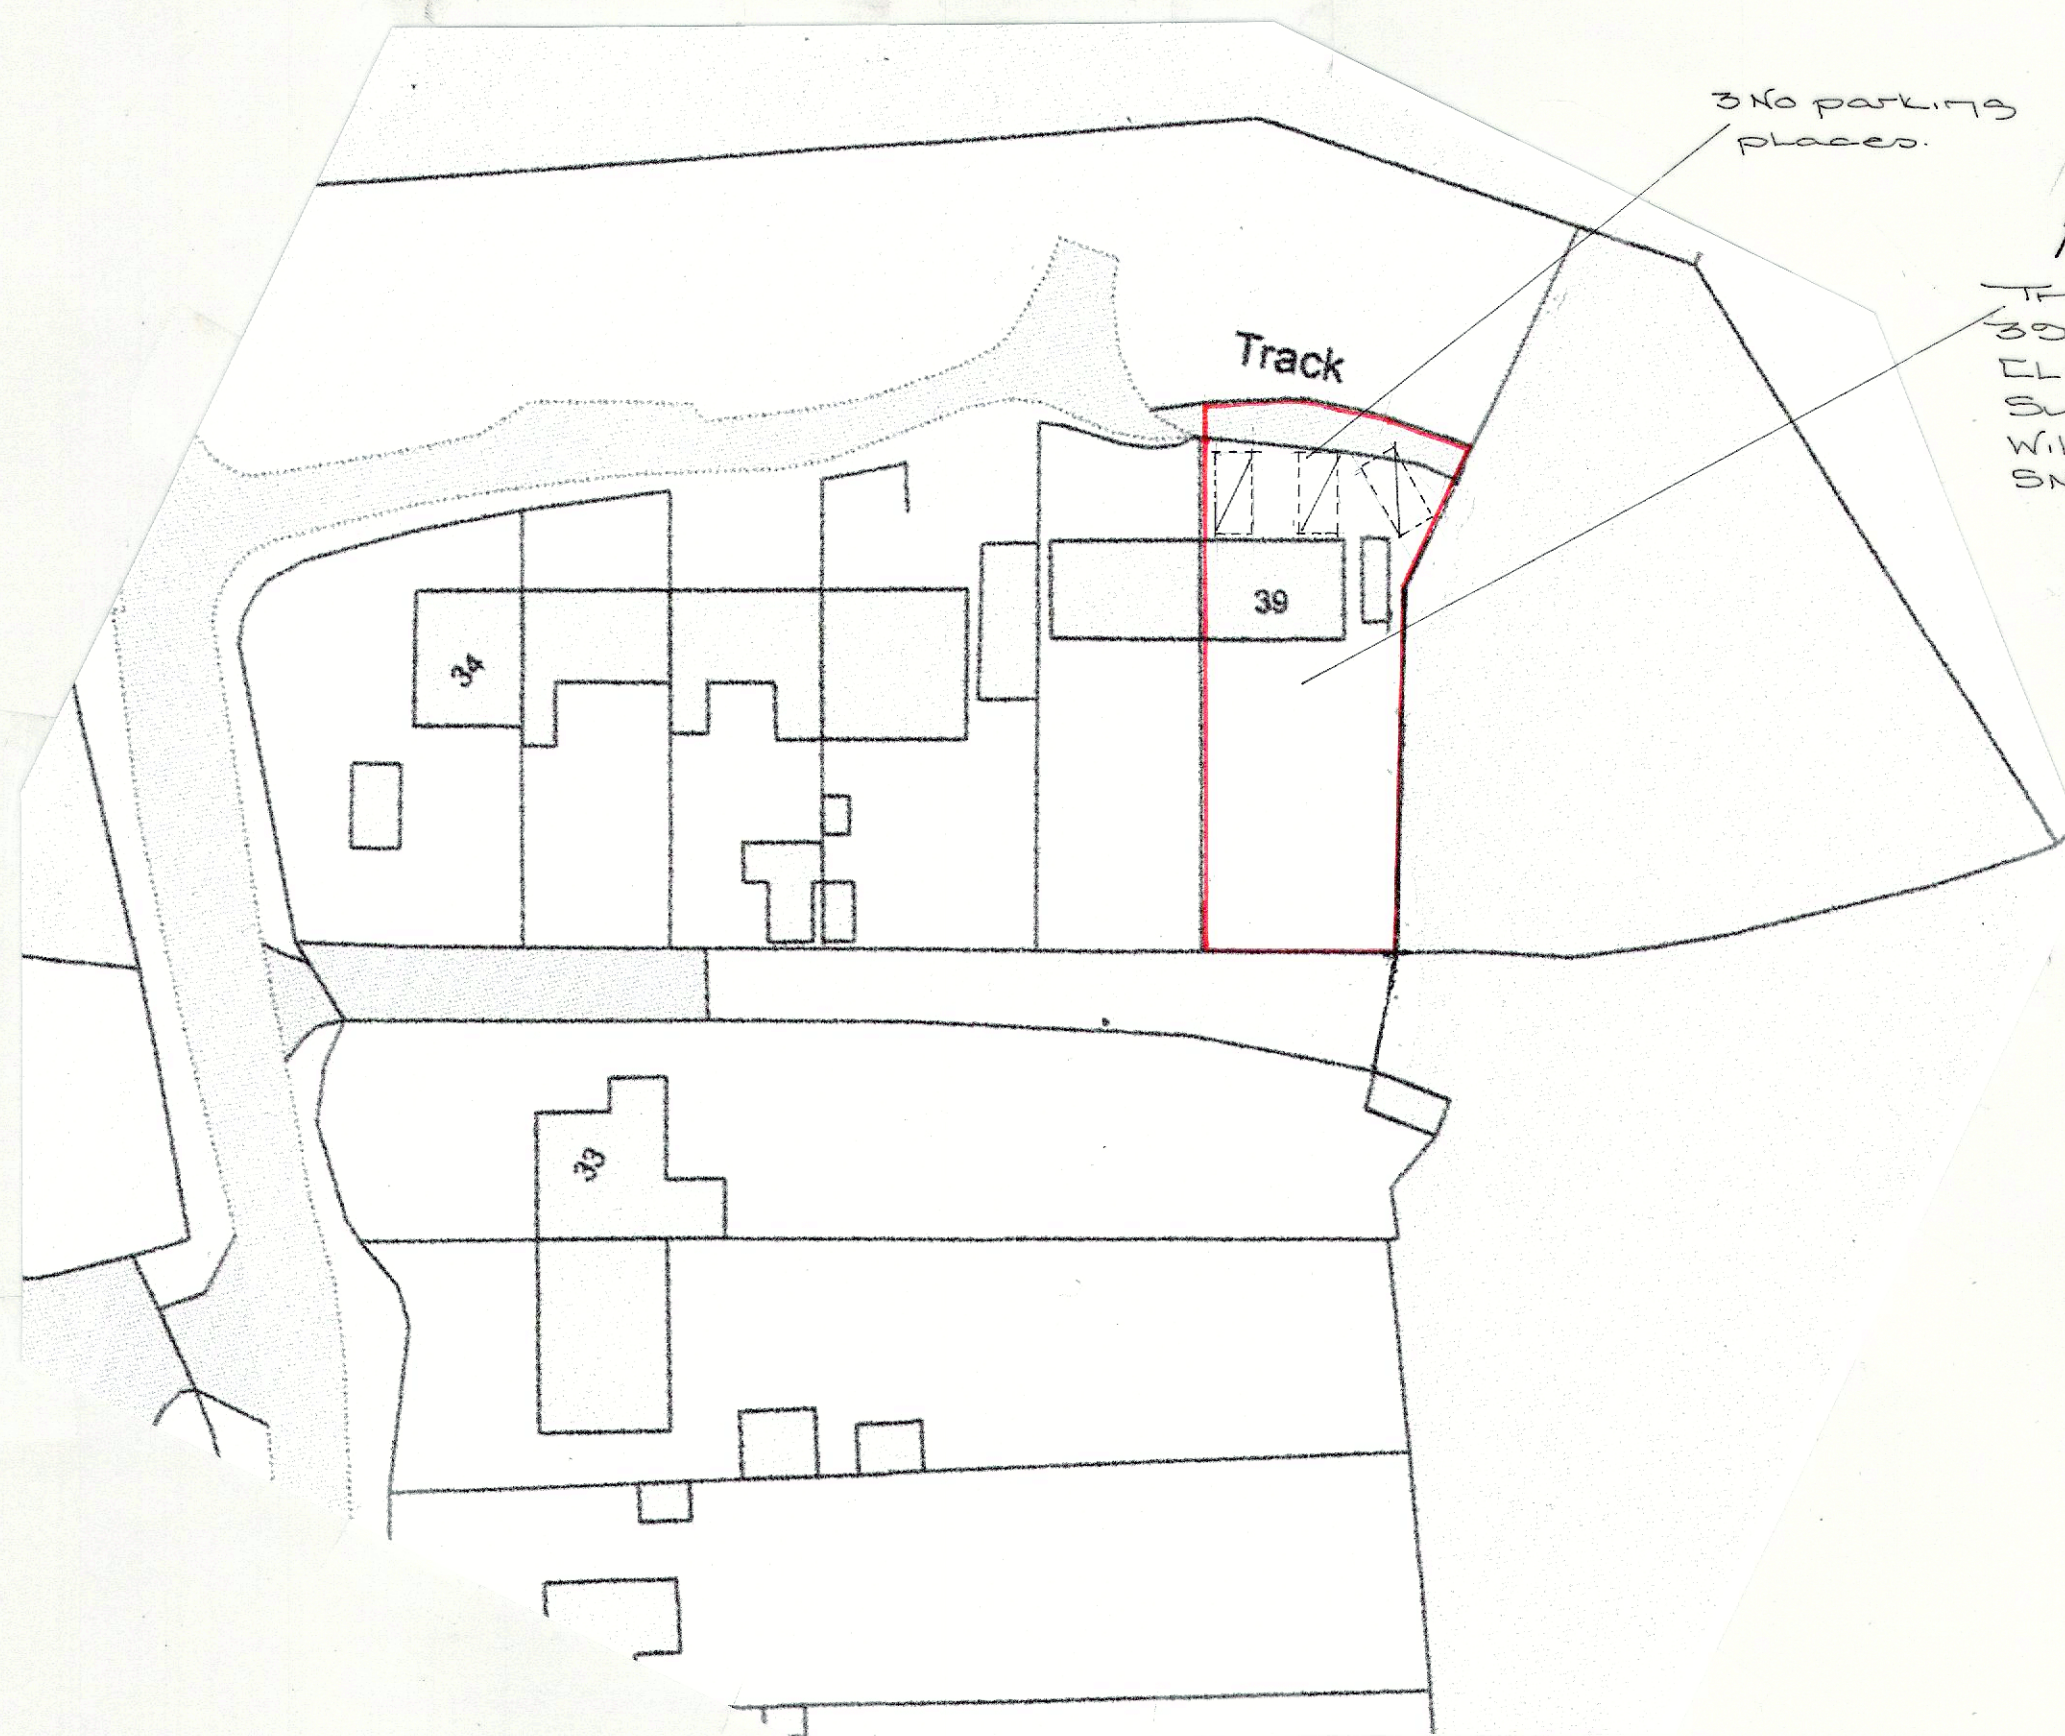


Existing
Site Plan
Scale - 1:500

 

Scale - 1:500

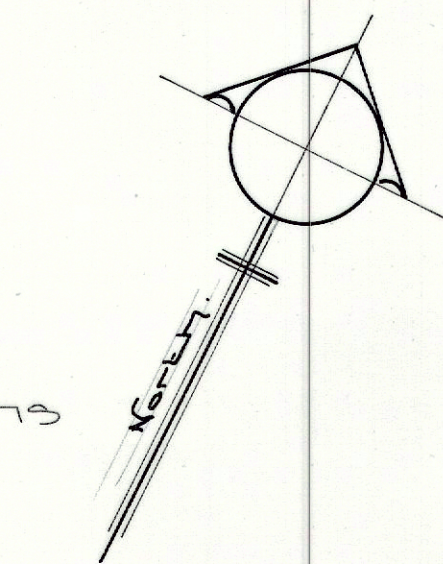

The Site
39 Clyffe Pypard
Clyffe Pypard
Swindon
Wiltshire
SN4 7PY

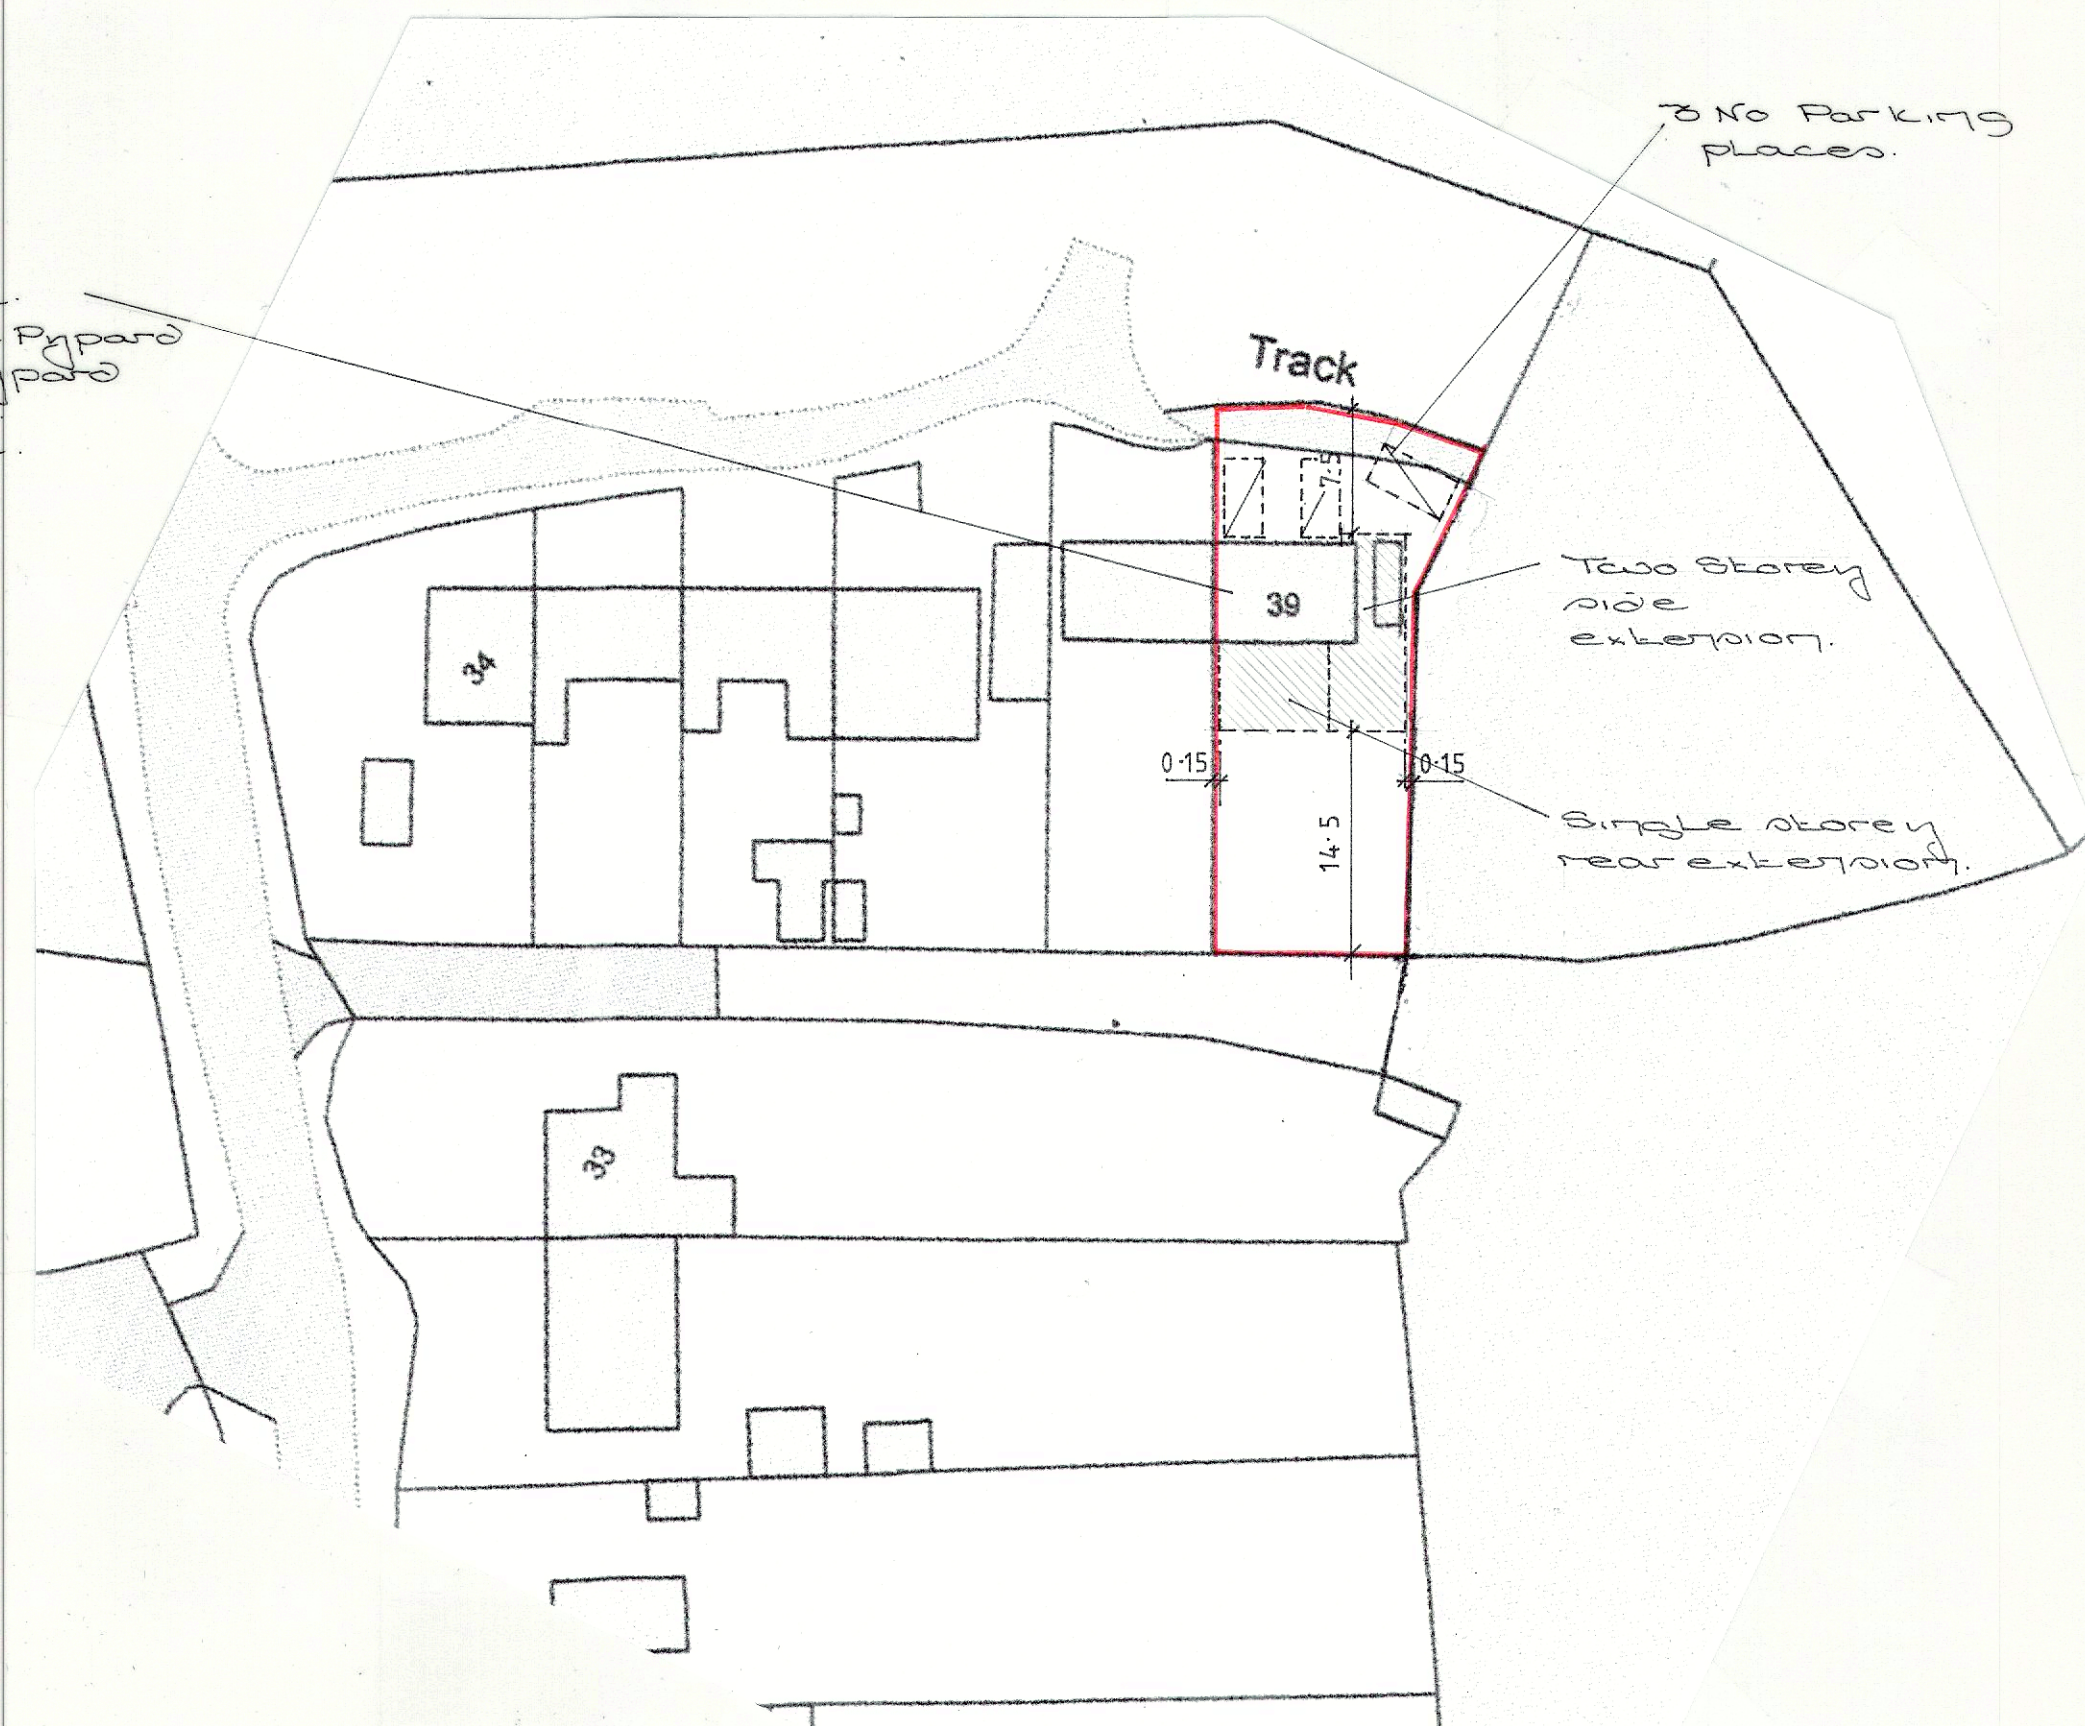

Proposed
Site Plan
Scale - 1:500

Proposed Extension and Alterations at:
39. Clyffe Pypard. Clyffe Pypard. Swindon, Wiltshire. SN4 7PY
Title: Existing & Proposed Site Plans.
Client: Mr L. McGinty & Ms T. Baxter
Date: March 2026
Scales: 1: 500 @ A2
Drawing No: 2026/ 355/ 004
Drawn: ST