





EXISTING REAR ELEVATION




PROPOSED REAR ELEVATION

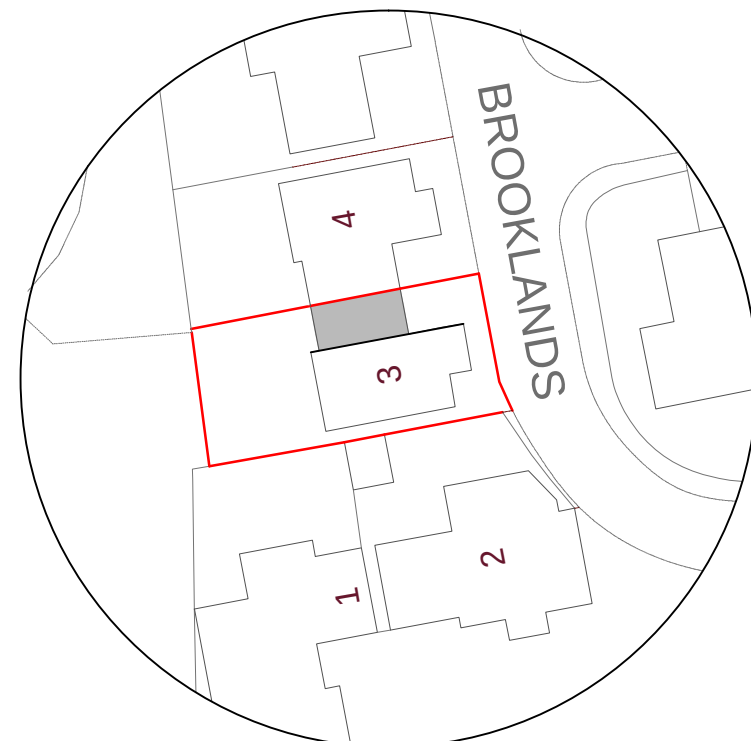


Block Plan Scale
1:500

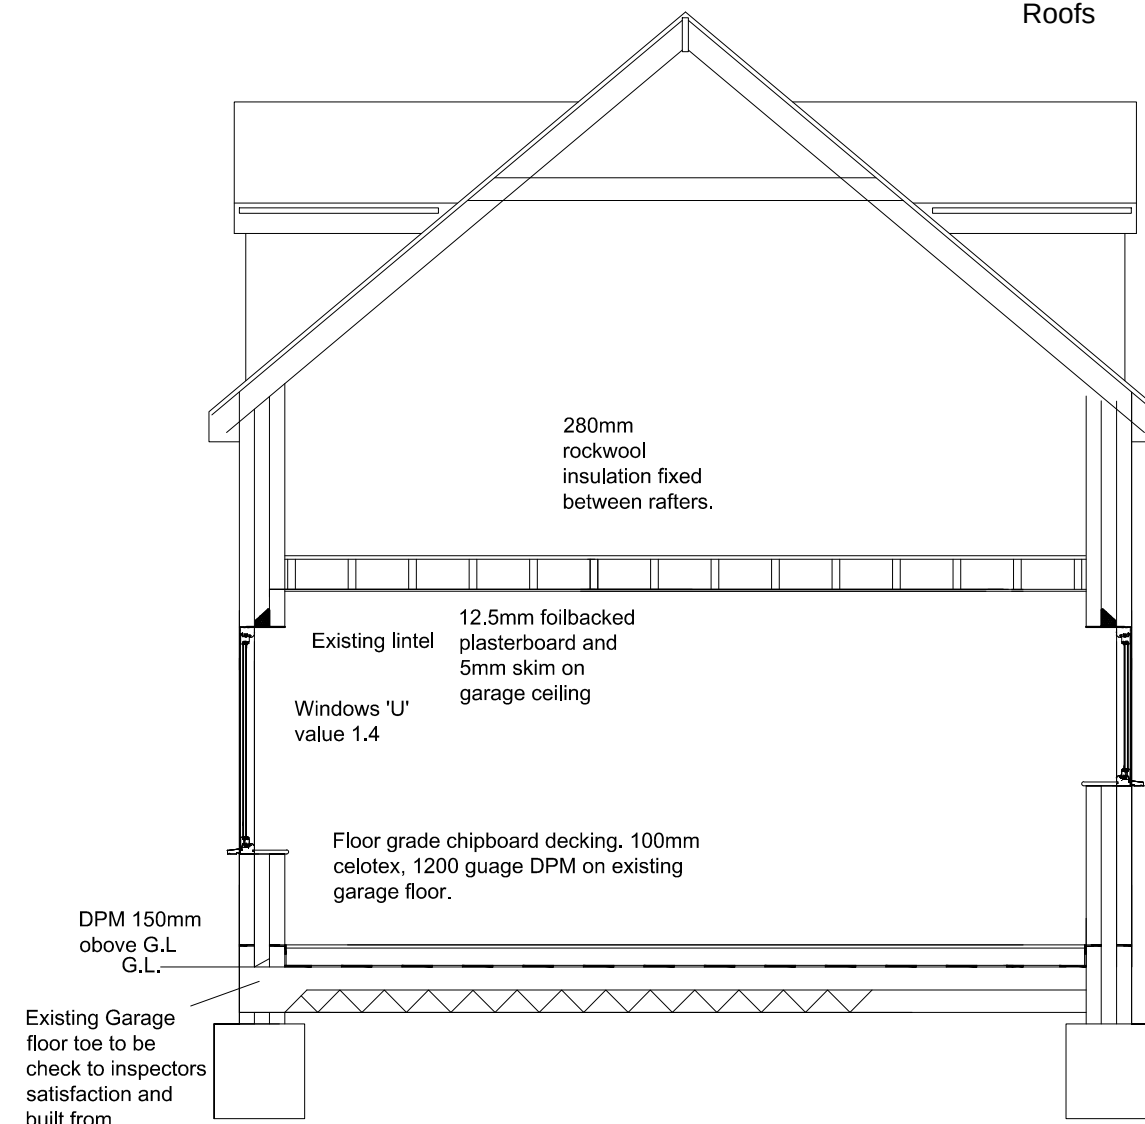


SECTION THROUGH GARAGE CONVERSION

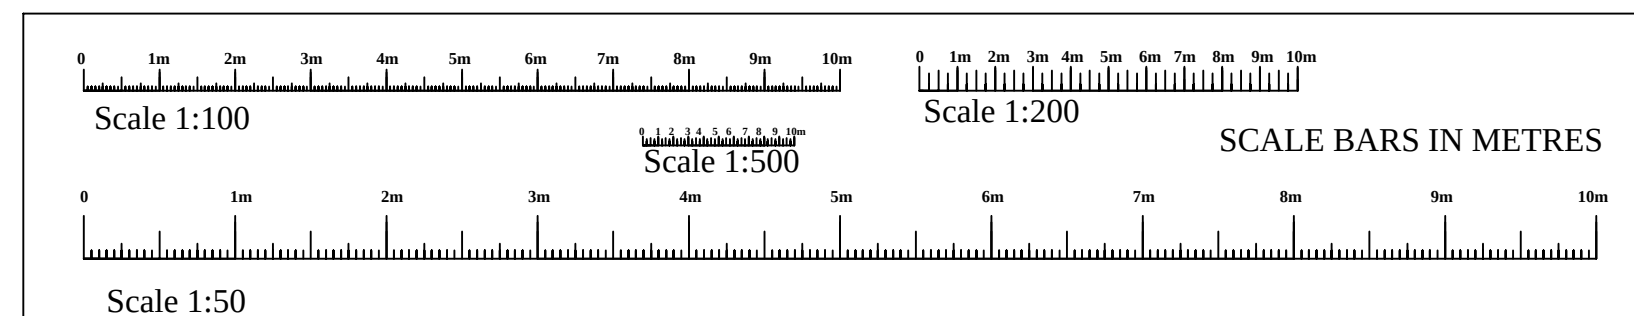


All windows and stairs must be measured and designed on site by specialist supplier. All woodwork to be agreed with client before supplying and fixing. All measurements checked on site and discussed with Phil Rand if any problems have been found.

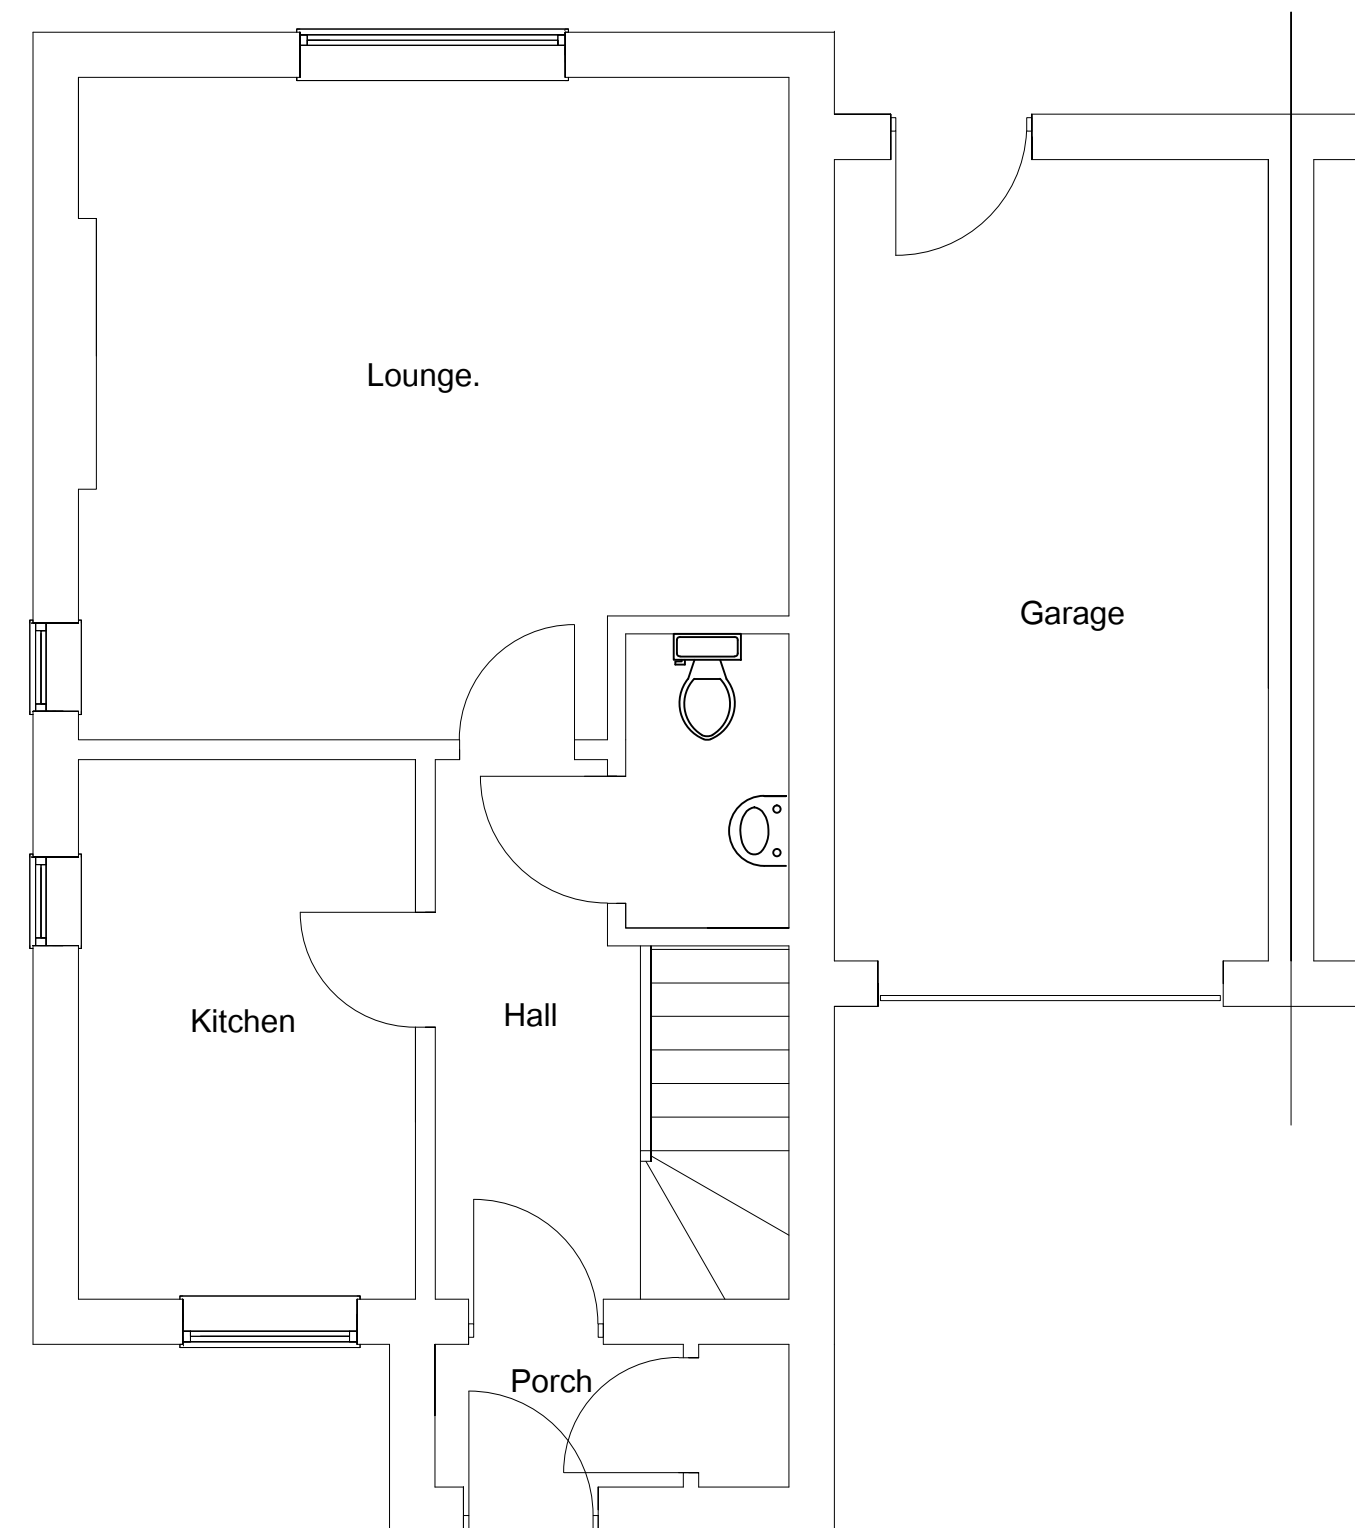

EXISTING GROUND FLOOR
Scale 1:50

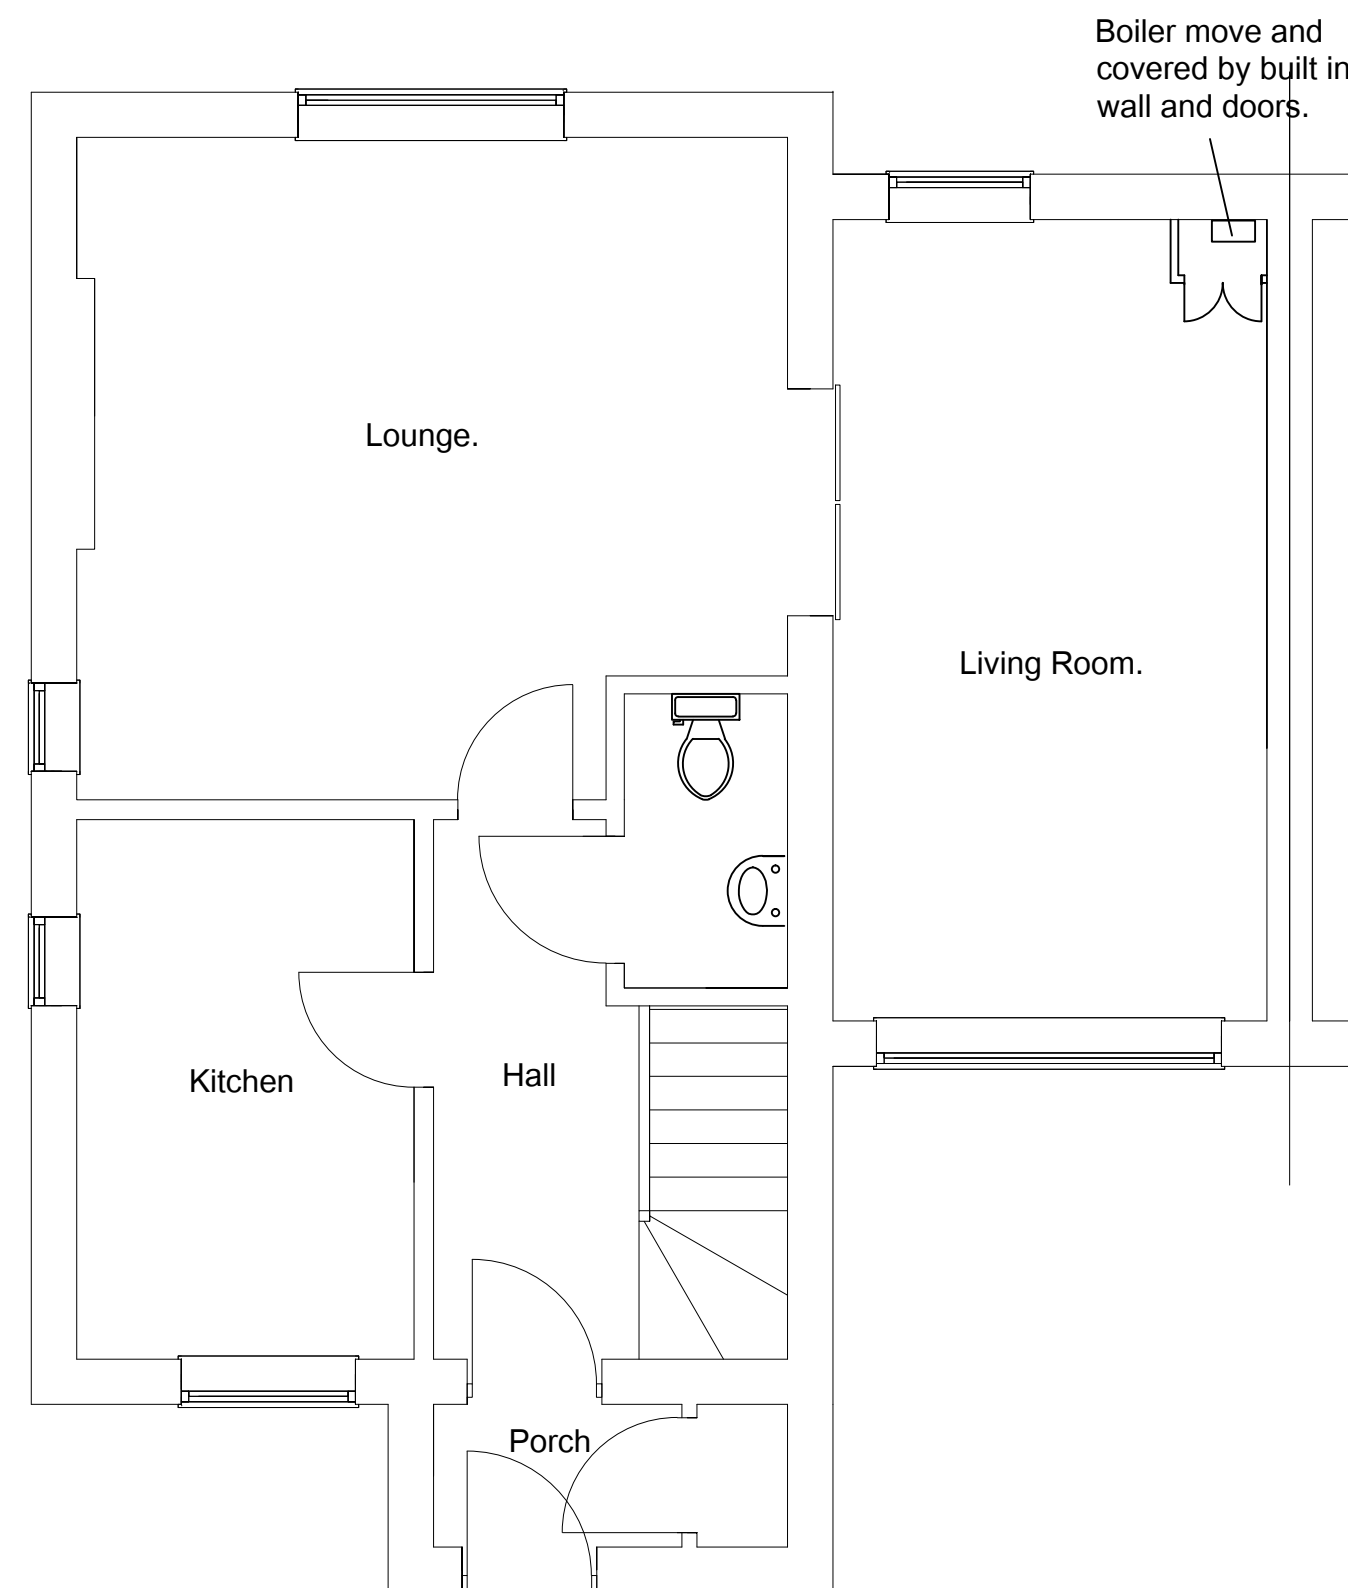

PROPOSED GROUND FLOOR
Scale 1:50

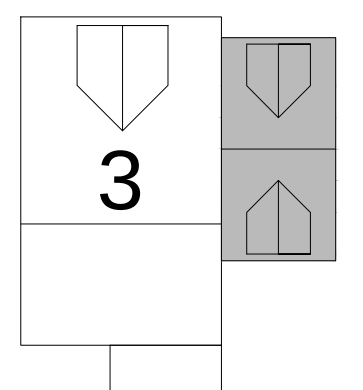

Roof plan
Scale 1:200

Client	Mr and Mrs Evans		
SITE ADDRESS	3 Brooklands Royal Wootton Bassett Swindon SN4 7SE		
PROJECT	Garage conversion.		
 RAND PLANNING CONSULTANCY LTD	Phil Rand Cherry Tree House Clardon lane Purlton, Wiltshire SN5 4HN TEL 01793 771128		
	Drawn by	Drawing No	
Scales	Phil Rand 1:500 1:100 1:50	Date	01 3rd February 2006