



This drawing is the property of the National Trust. The information shown is to be treated as confidential and must not be copied, reproduced or disclosed to any third person, without the Trust's written permission.

Protected By The Design Copyright Act 1988



This drawing is for information purposes only. The Contractor should take their own measurements for pricing purposes and not rely on scaling off of this drawing.

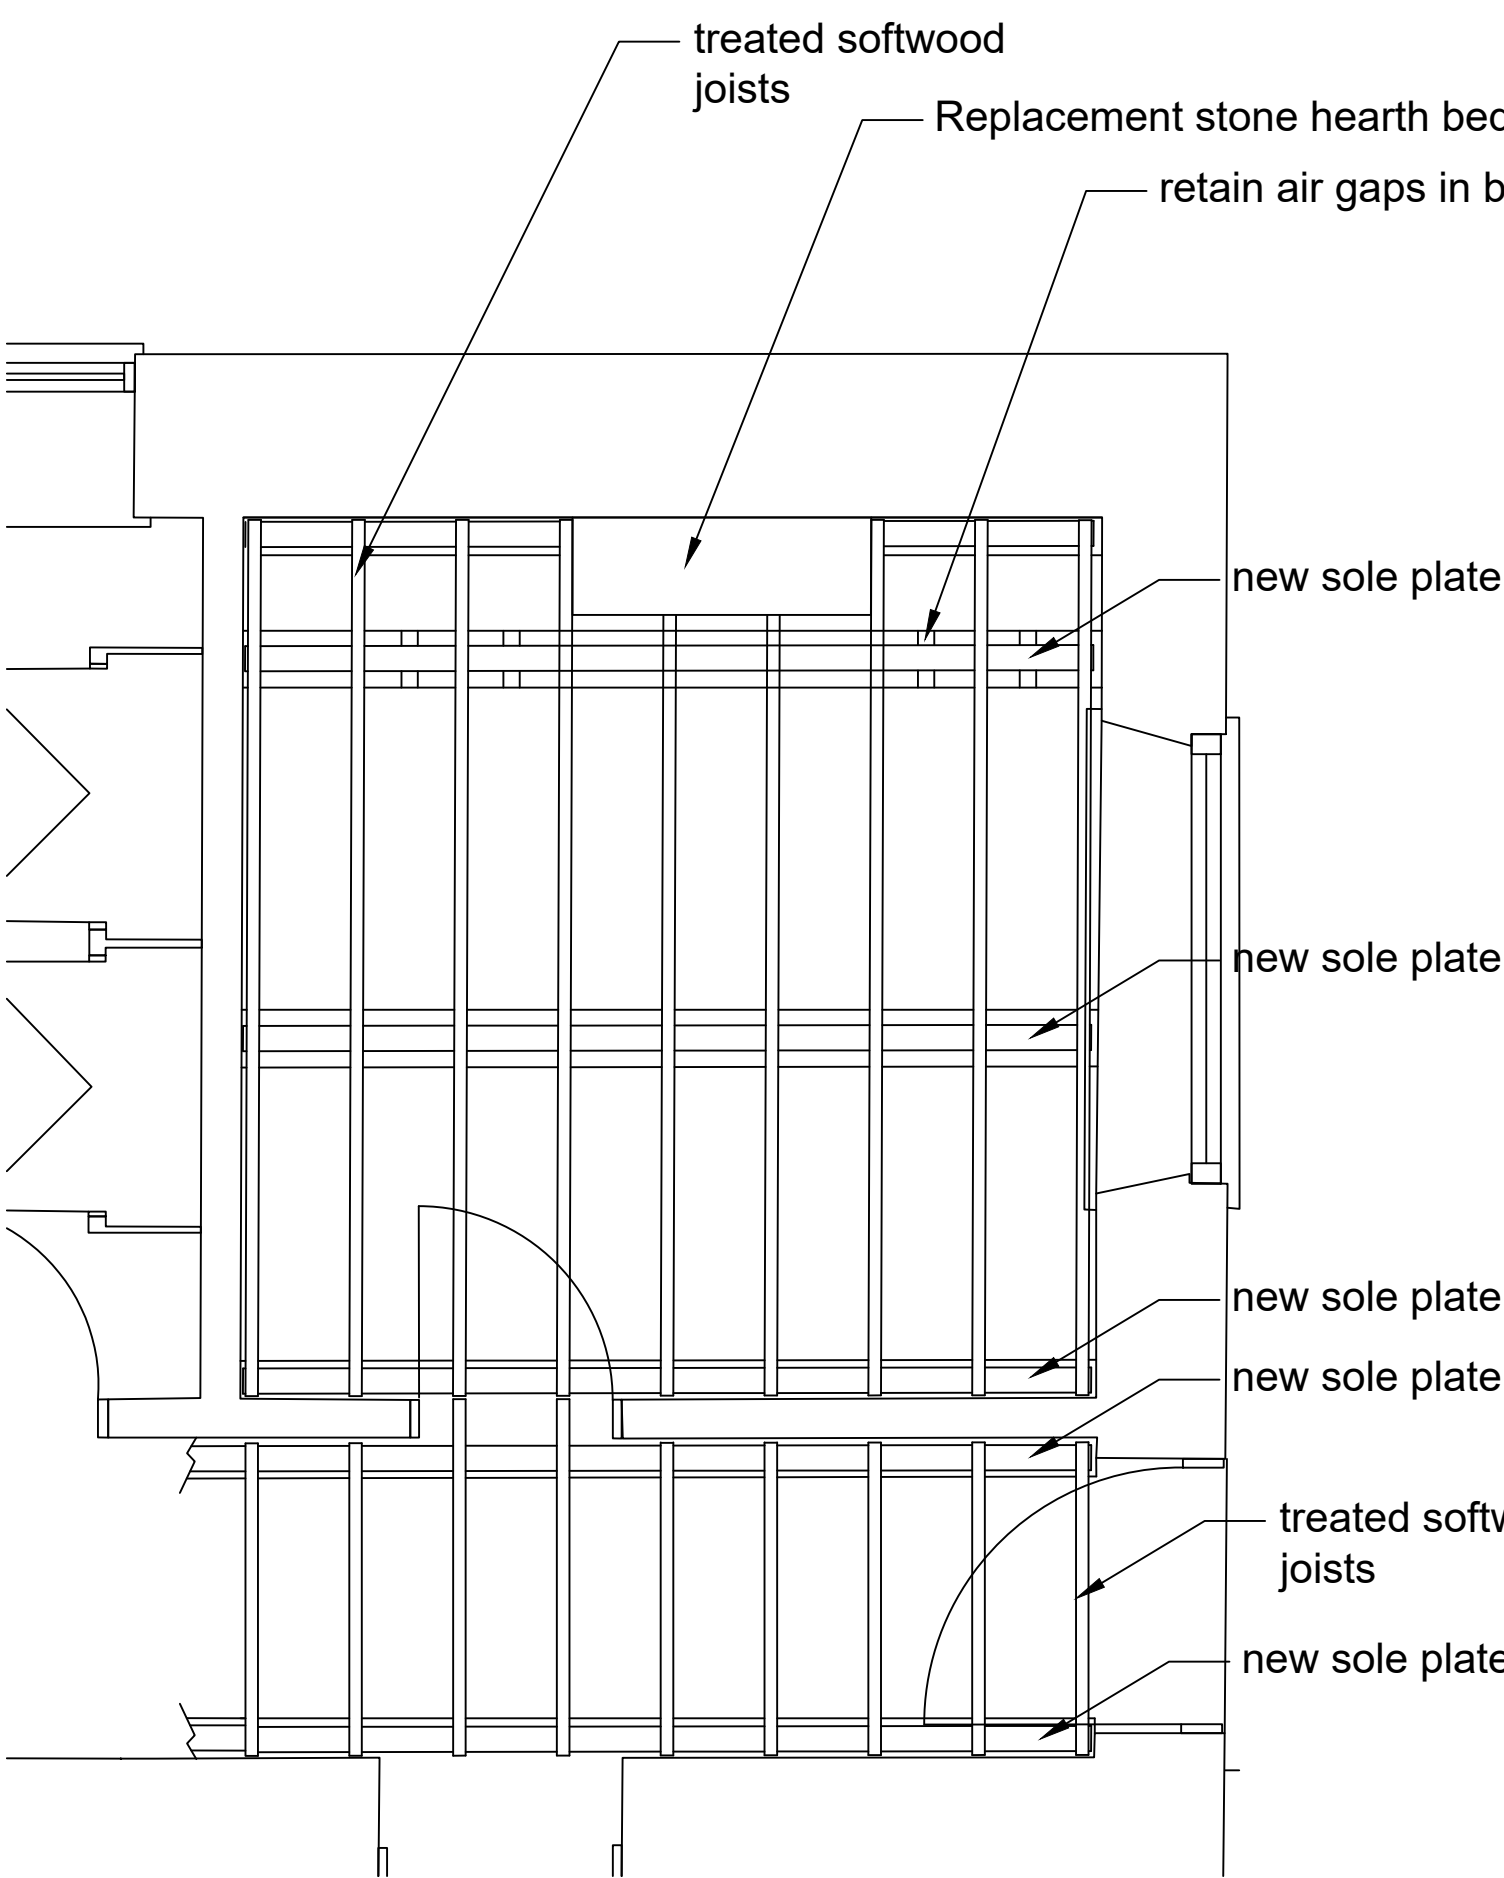

PROPOSED FLOOR DETAIL 1:30

 

PROPOSED GROUND FLOOR PLAN 1:100

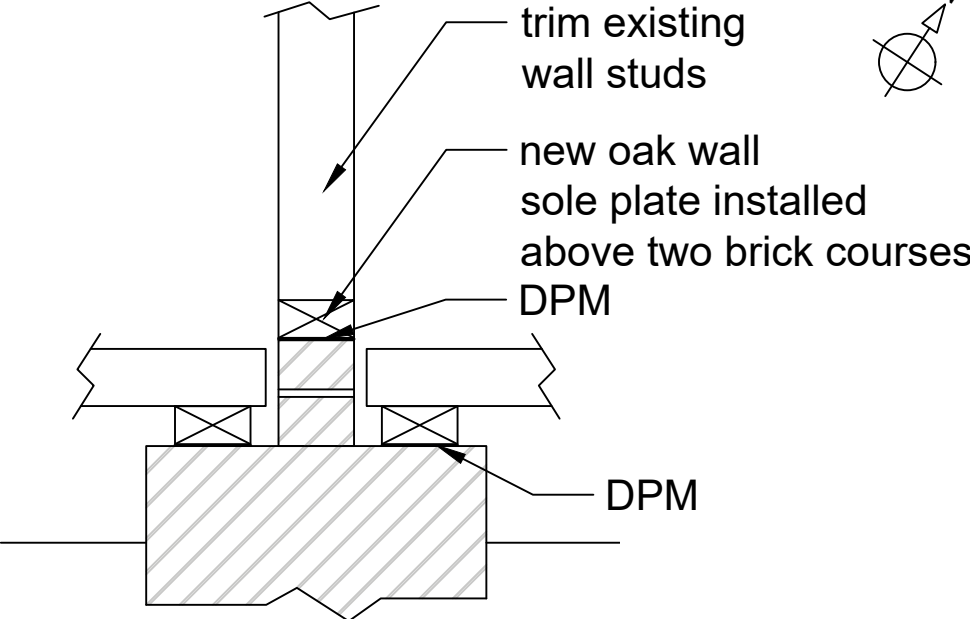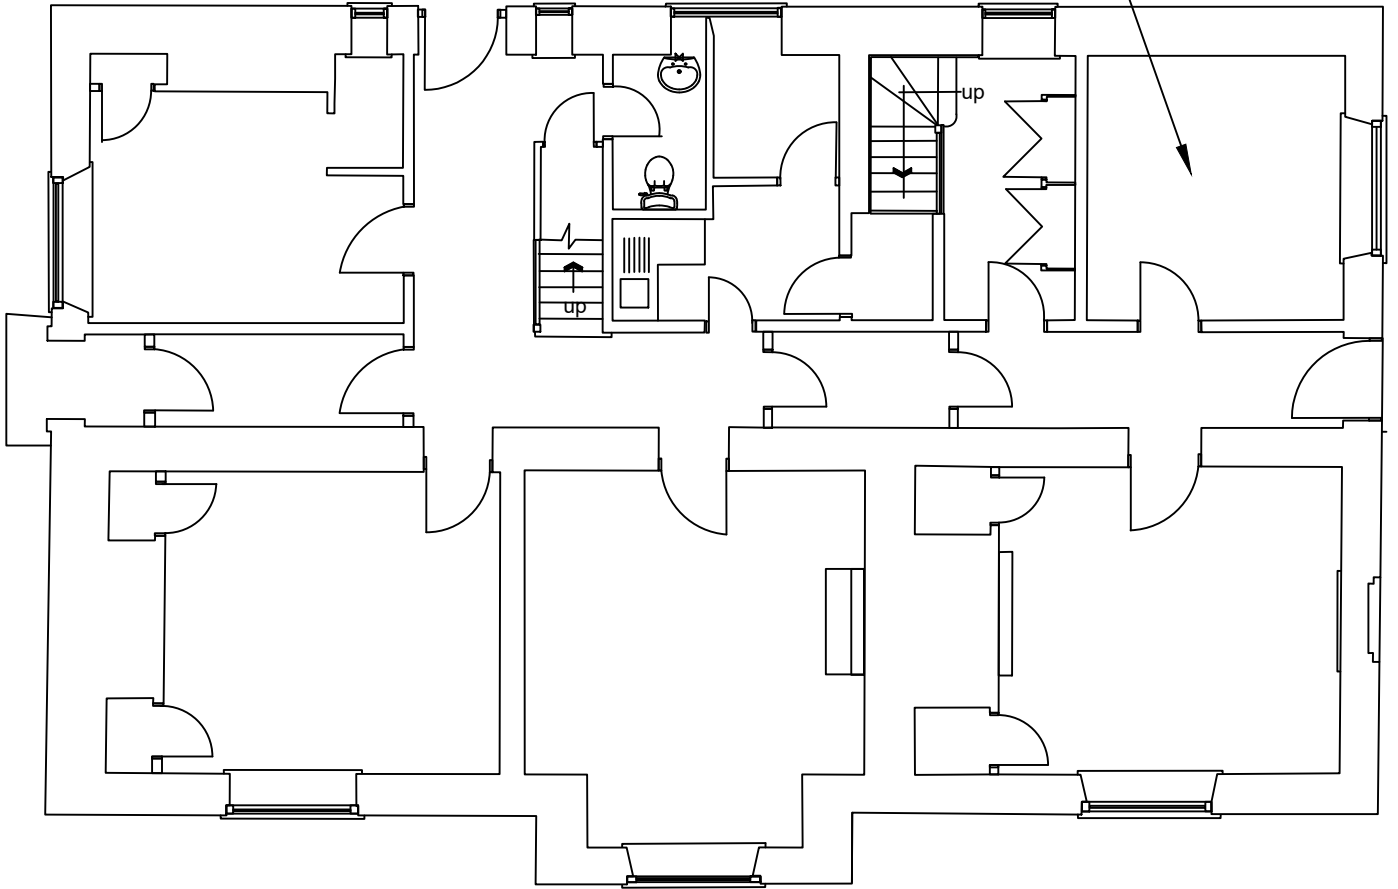

PROPOSED WALL SECTION



REV.	DATE
DATE	09/03/2026
ADDRESS/PROJECT	Stourhead Estate Office Floor and Wall repairs
DRAWING TITLE	Proposed Ground floorplan and section
SCALE	AS SHOWN @A3
	
NATIONAL TRUST	
SOUTH WEST REGION TISBURY HUB, PLACE FARM COURTYARD, COURT STREET, TISBURY, SALISBURY, WILTSHIRE, SP3 6LW paul.bower@nationaltrust.org.uk	
JOB	DRG
ST6	03
REV	A