




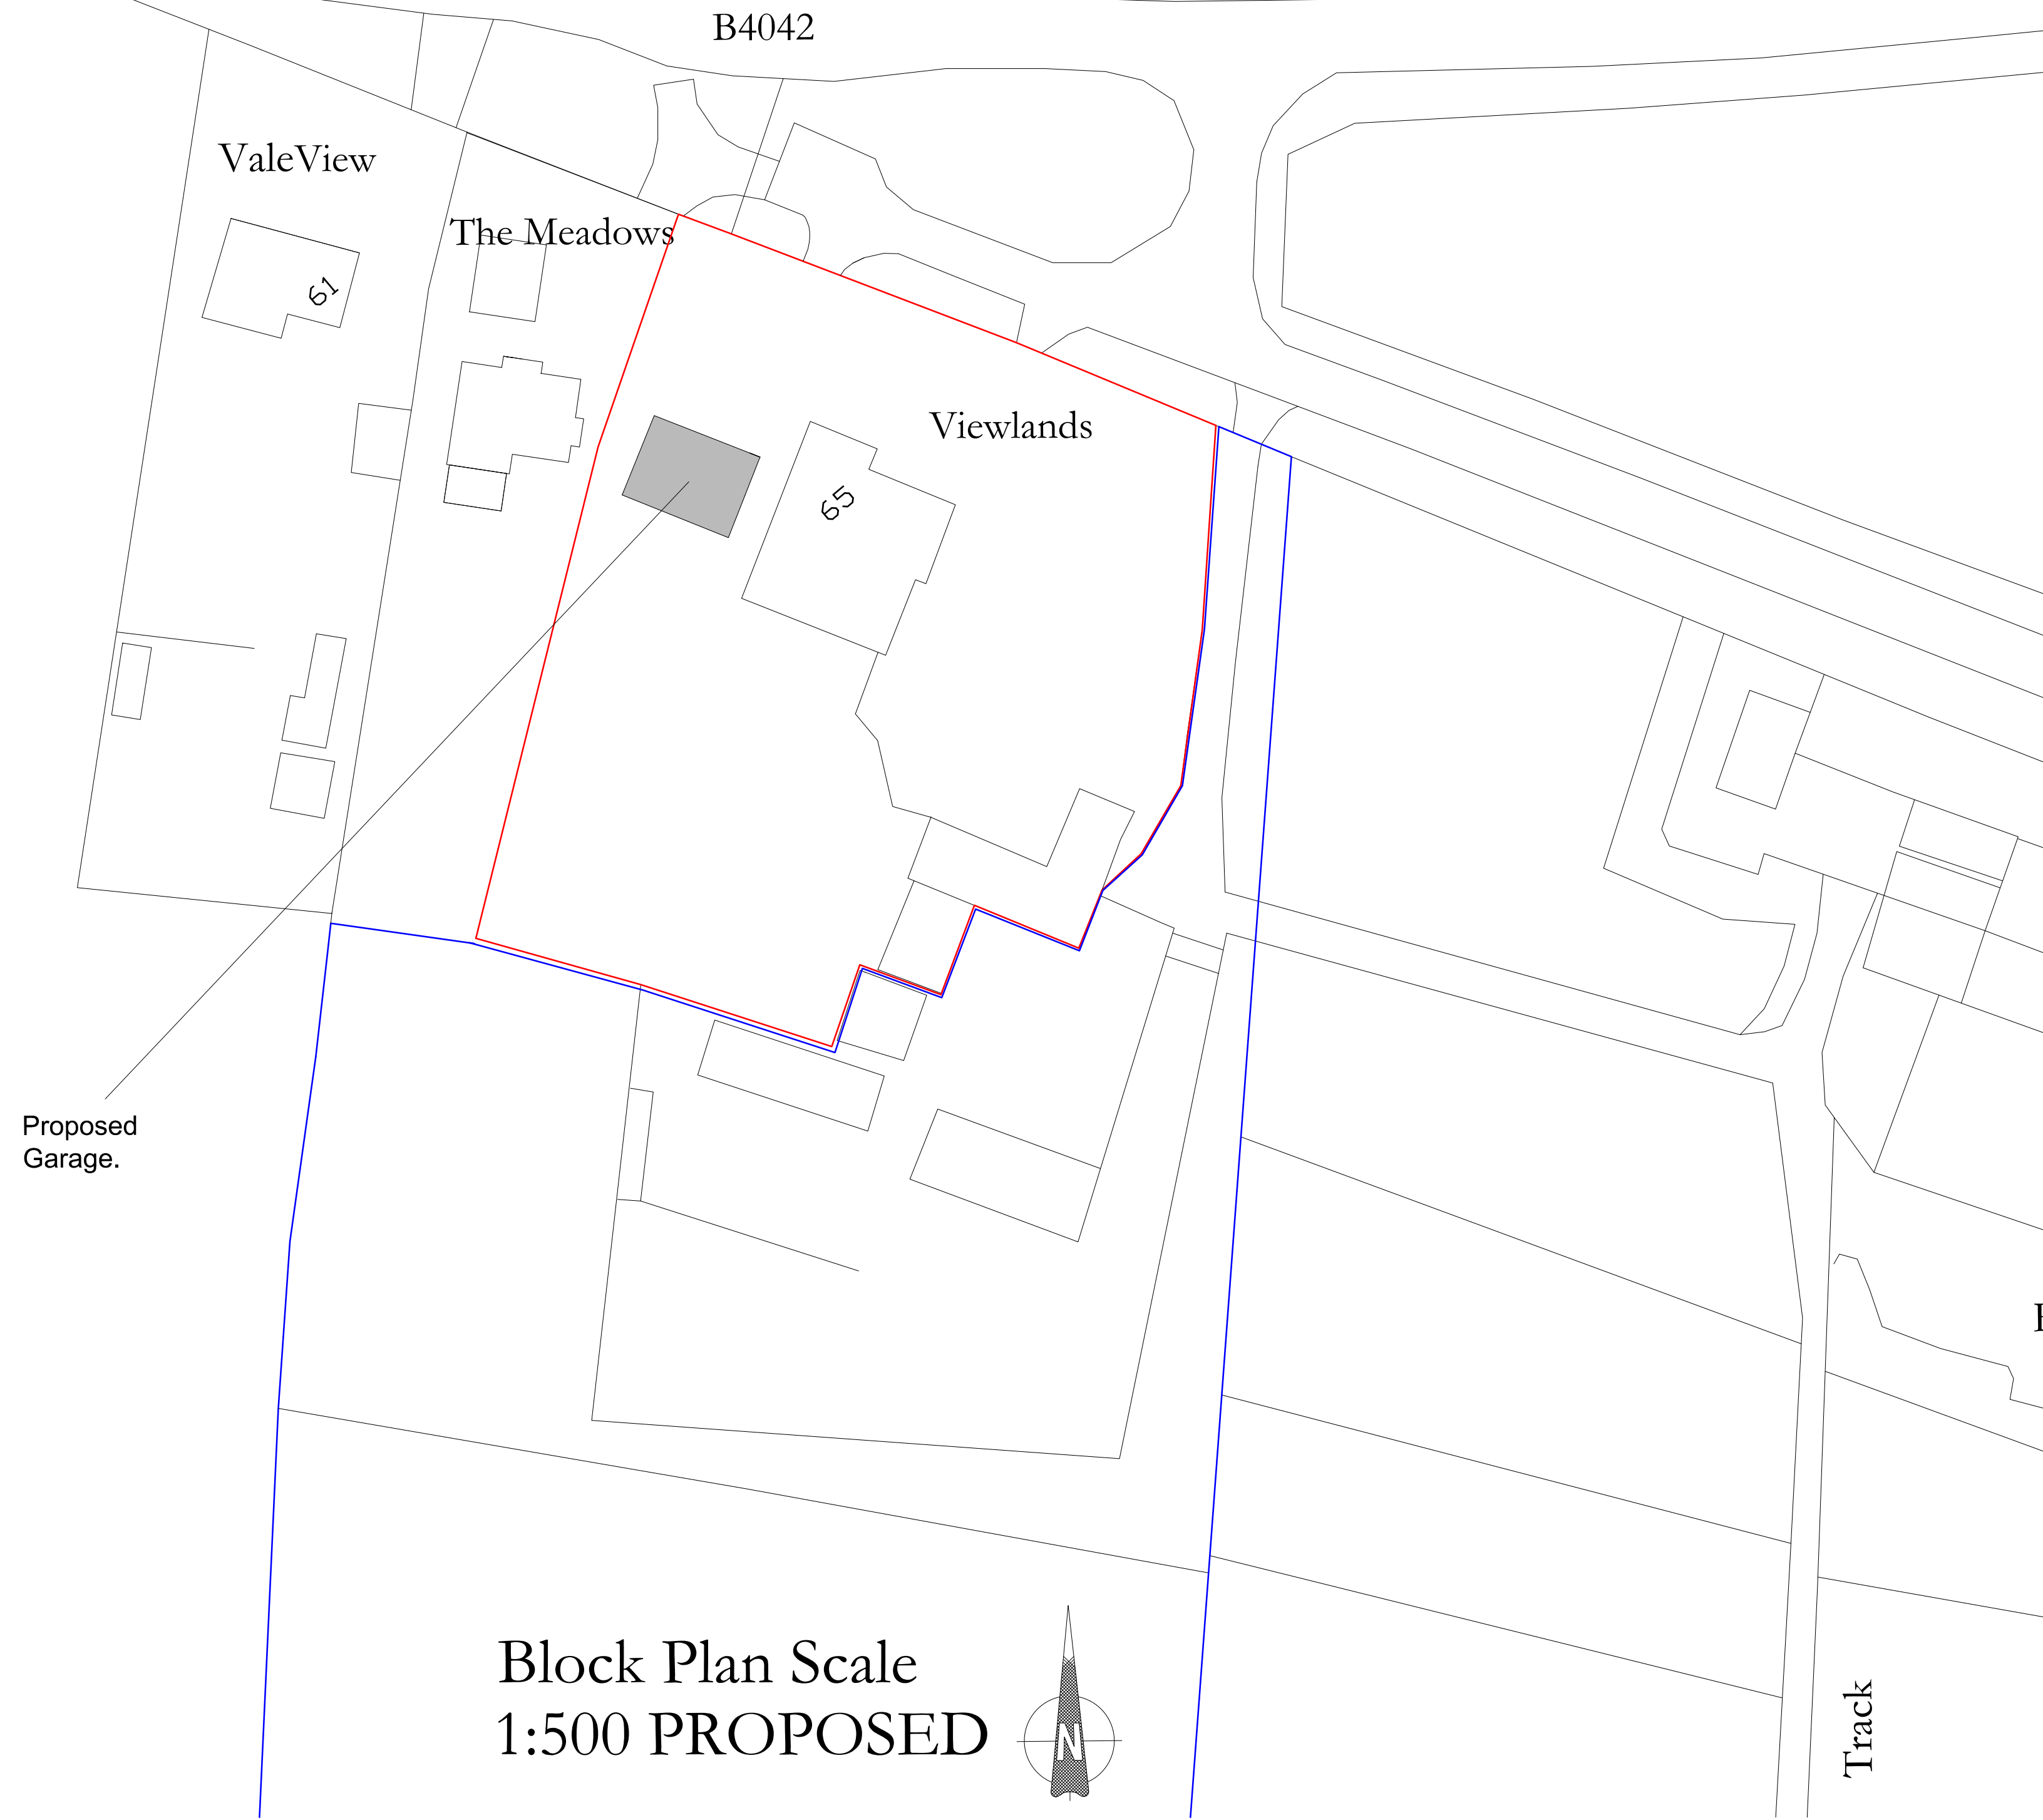


Block Plan Scale
1:500 PROPOSED

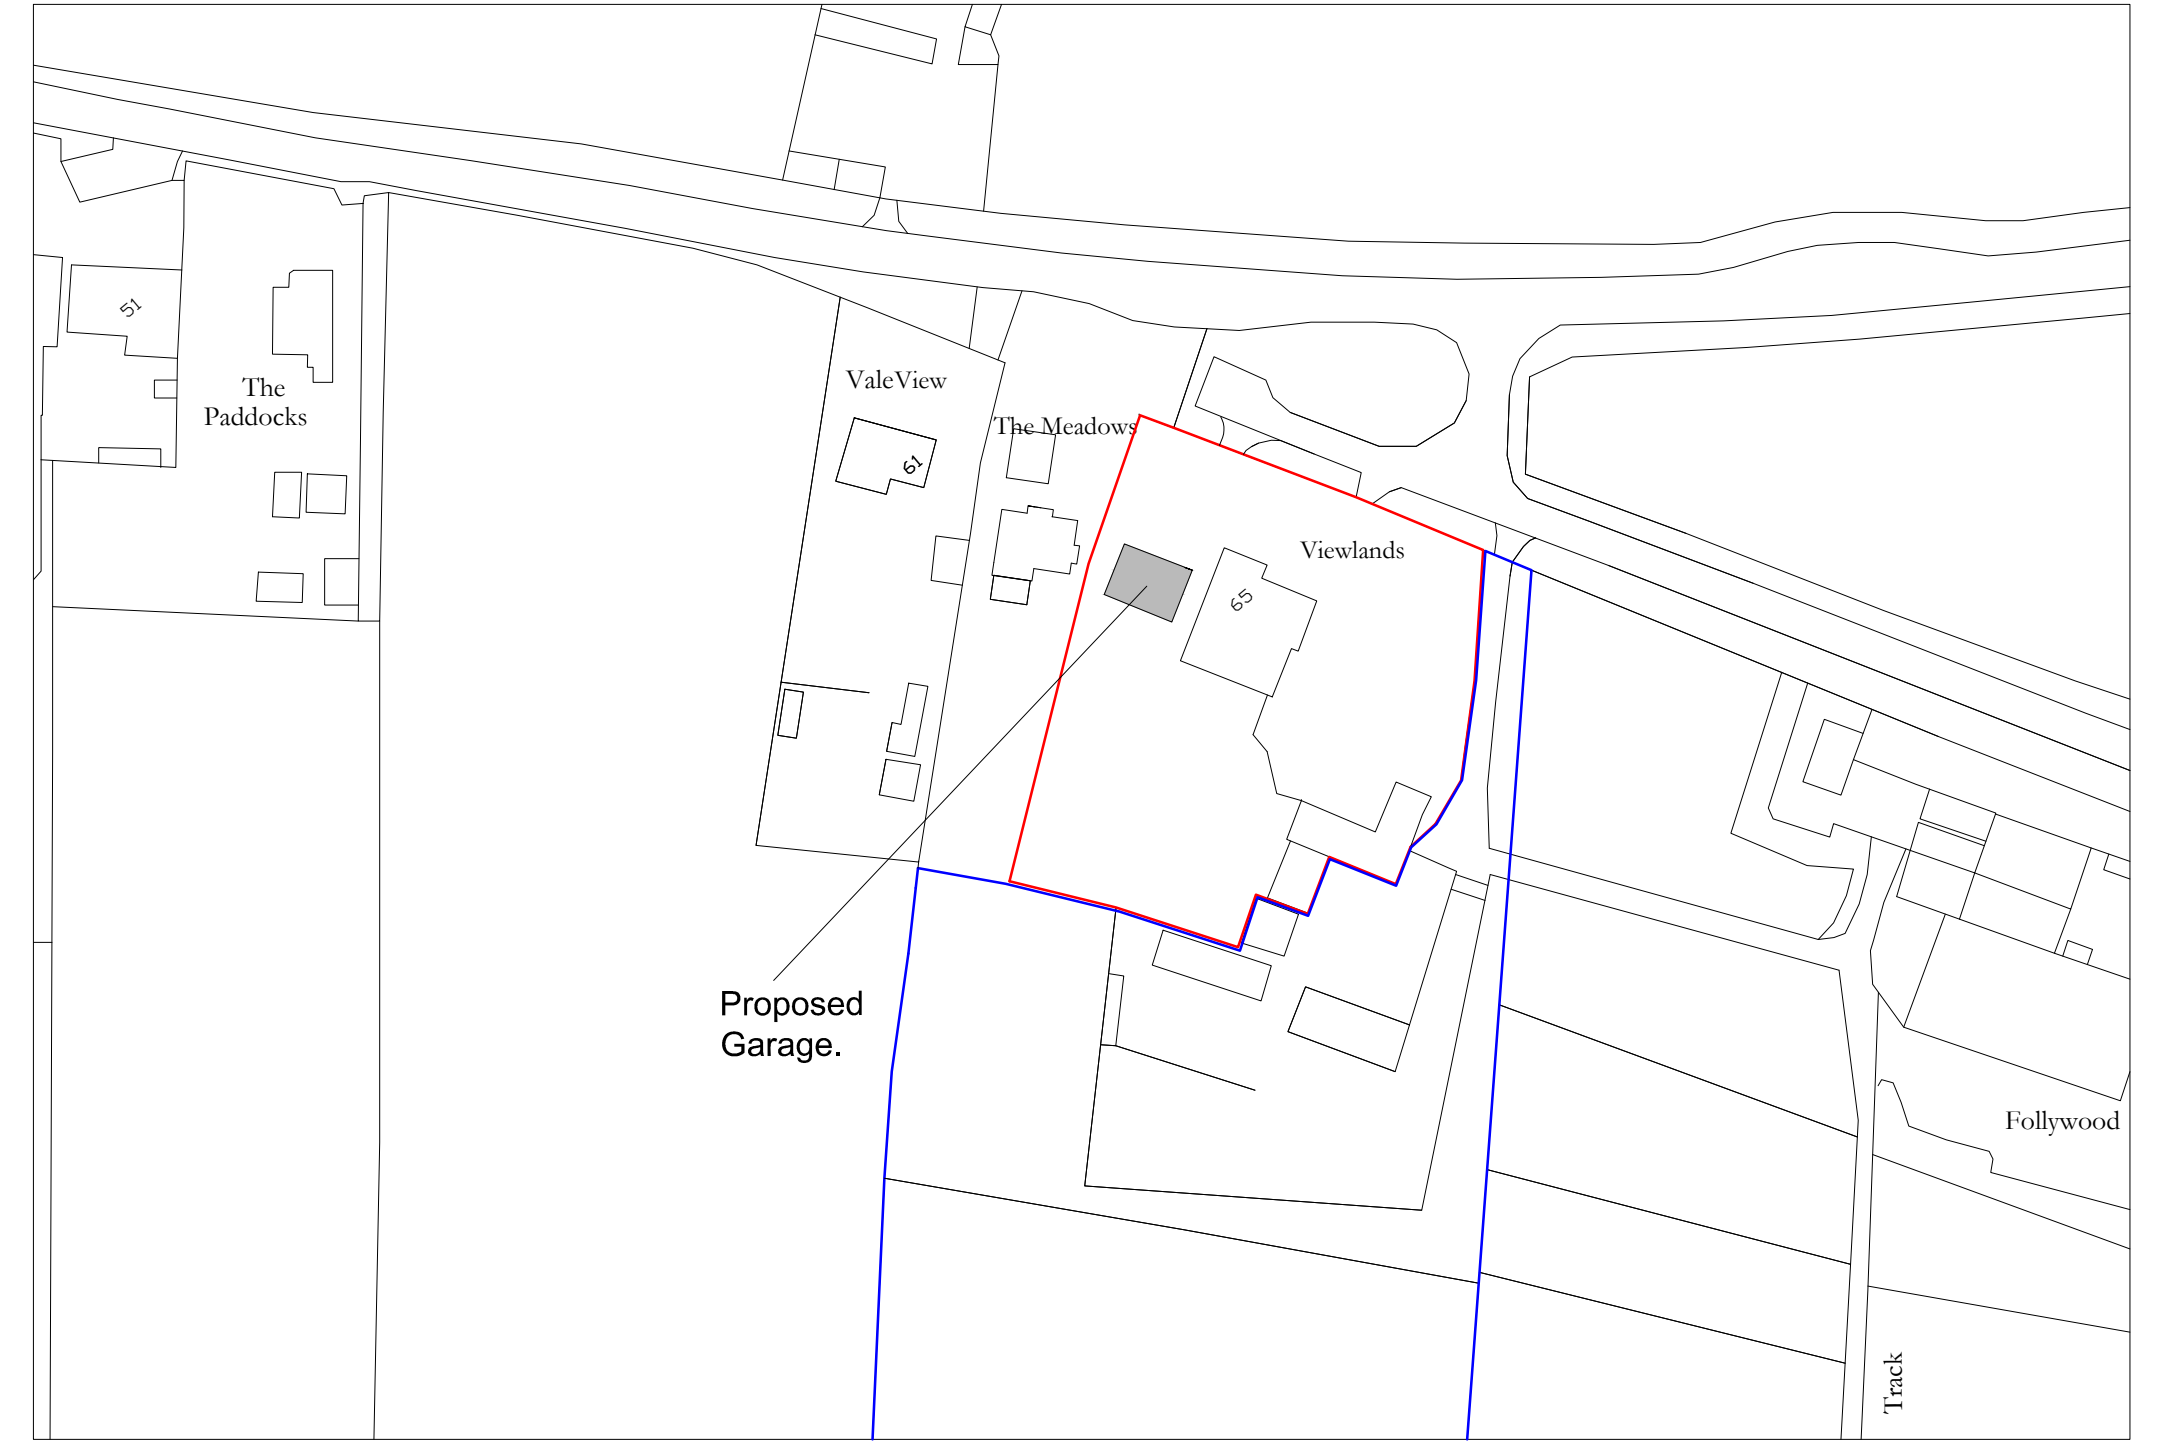


Location Plan
Scale 1:250

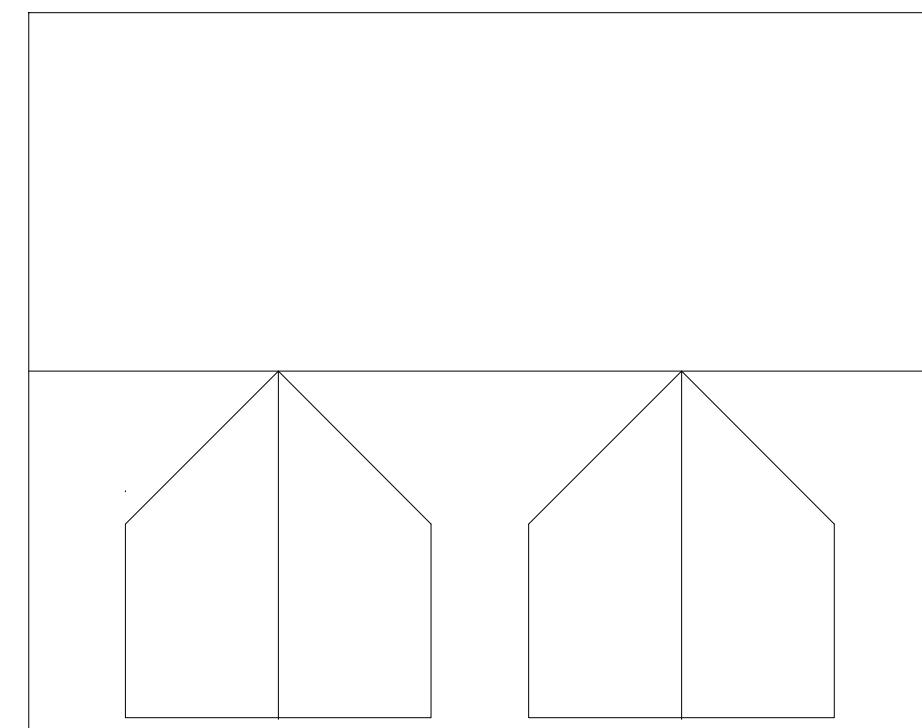

ROOF PLAN Scale 1:100

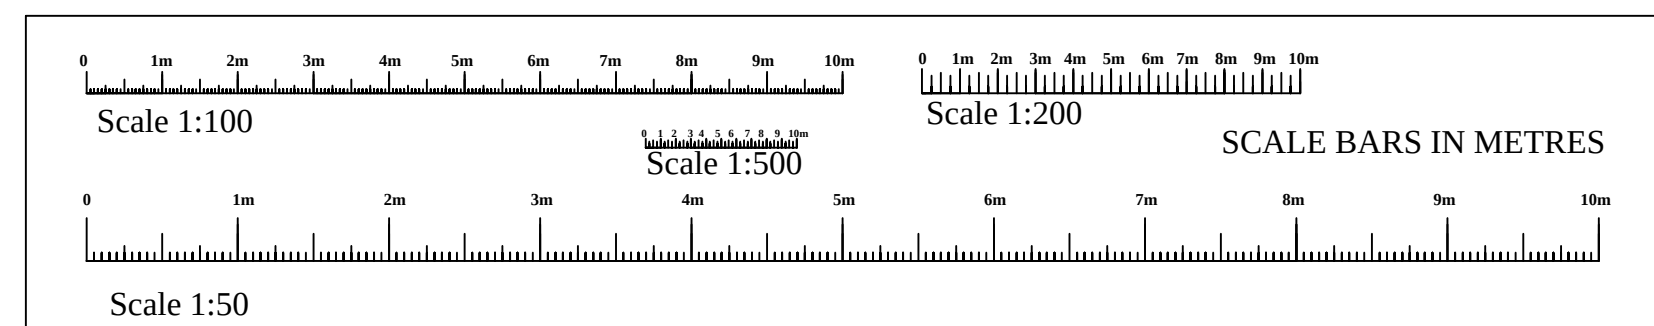

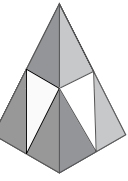client	Mr Taylor.
SITE ADDRESS	The Meadows Wootton Bassett SN4 8DT
PROJECT	Proposed new access.
 RAND PLANNING CONSULTANCY LTD	Phil Rand Cherry Tree House Clardon lane Purton, Wiltshire SN5 4HN TEL 01793 771128
Drawn by Phil Rand	Drawing No 01
Scales 1:500 1:100 1:50	Date 29th Jan 2025