



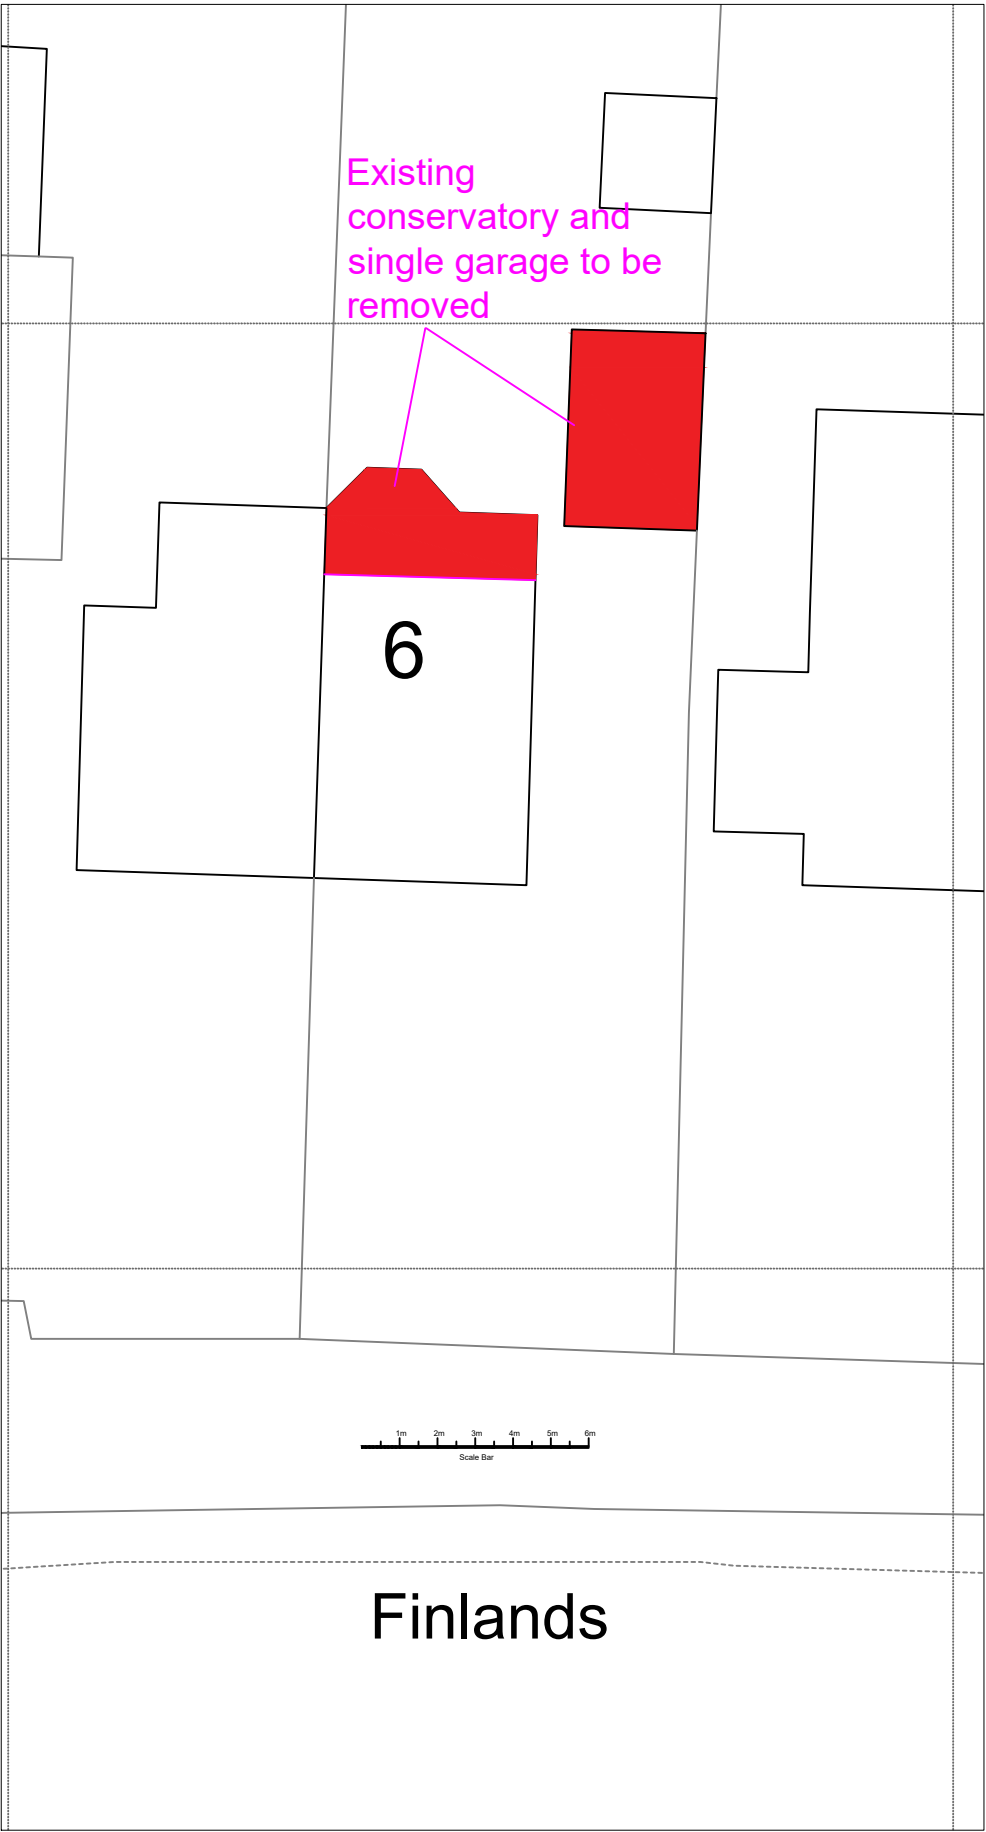


Existing conservatory and single garage to be removed

6

 

Finlands

Existing

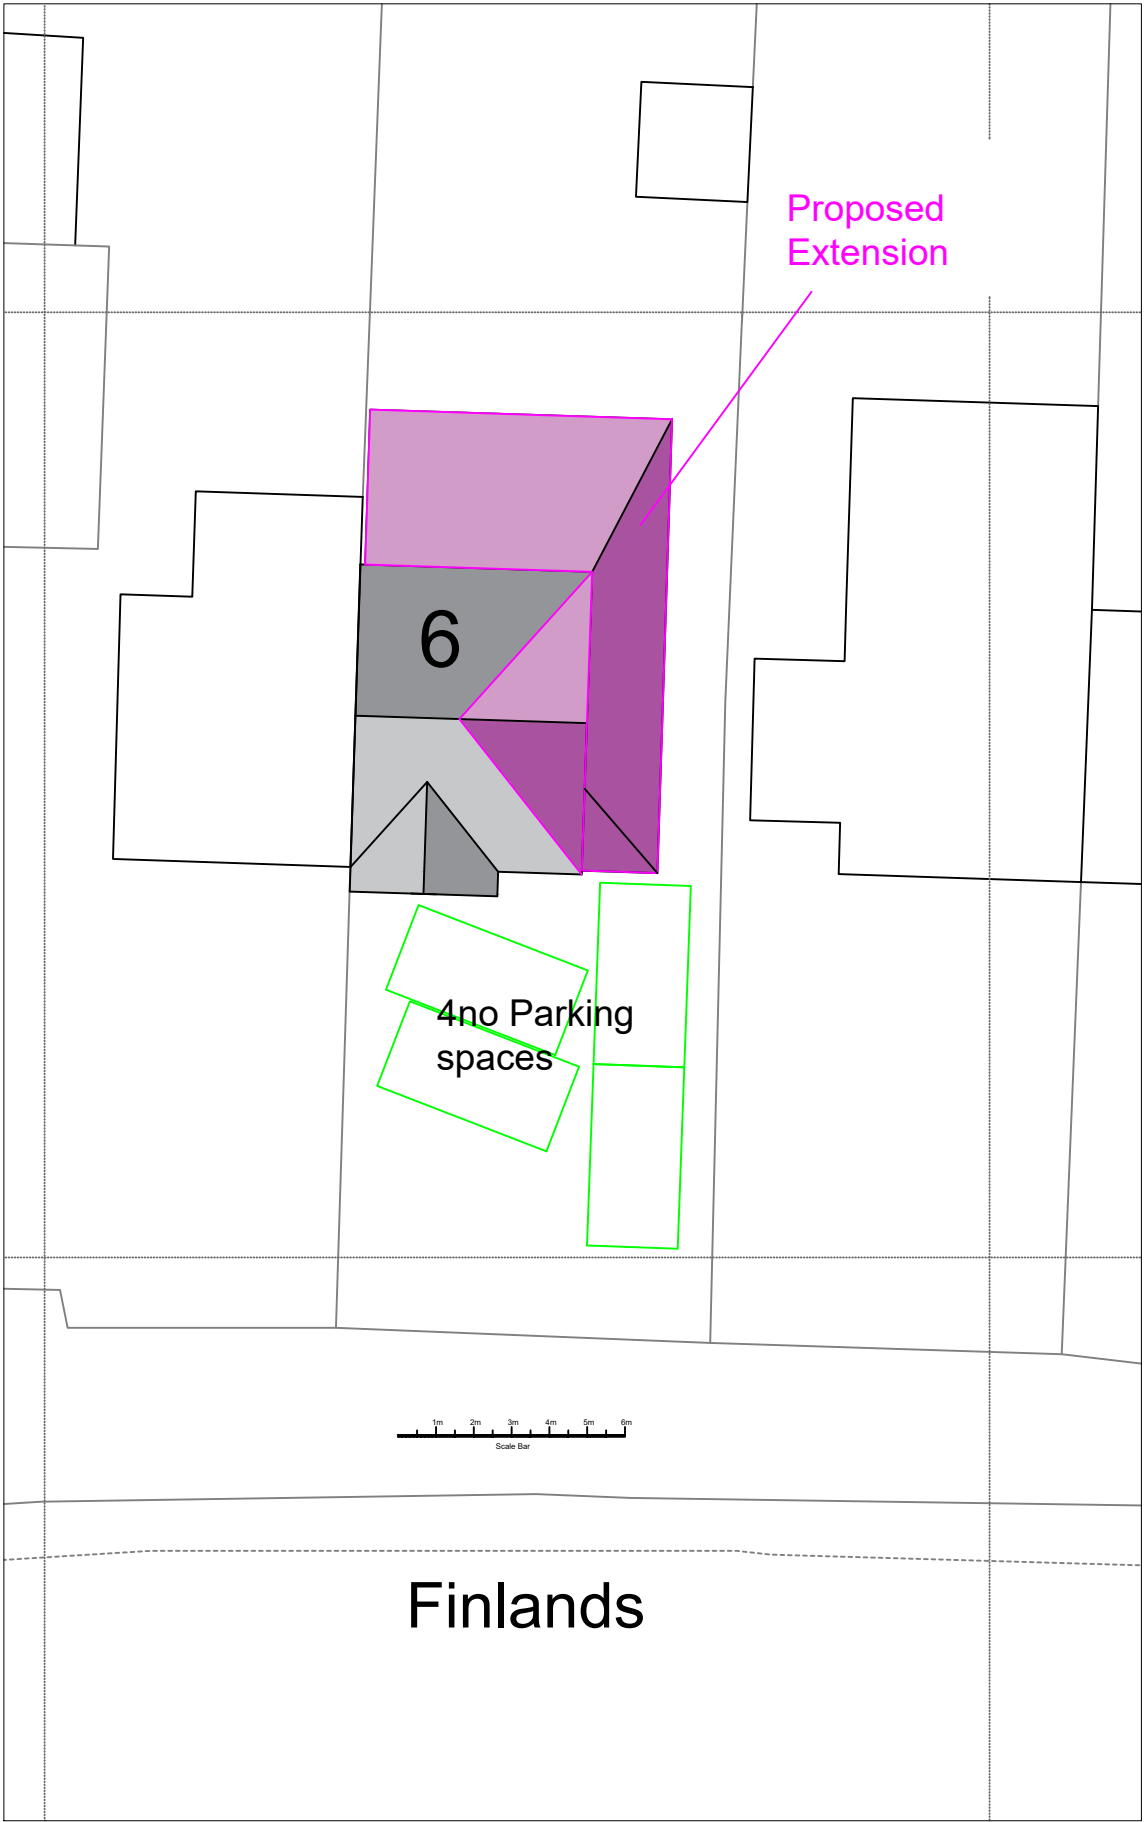

Proposed Extension

6



4no Parking spaces



Finlands

Proposed

Revision	Details	Date	By
TheWilkinsonPartnership Tel: 07836 506578email: john@wilkinson-partnership.com Project: Proposed Side and Rear Extension and Loft Conversion 6 Filands, Malmesbury, SN16 9JN Title: Site Plan - Existing & Proposed			
Date: 15/12/25	Drawn: jw	Checked:	
Scale: 1:500 @ A3	Drawing No: CUR/0518/05	Revision:	